





This drawing is the copyright of Street Eite Associates Limited. Do not scale from drawings. All dimensions and levels to be checked on site prior to commencement of work or manufacture of items. Notify SEA of any discrepancies. This drawing to be read in conjunction with specifications, specialist drawings and any bill of quantities. The Contractor is to comply with all relevant statutory legislation whether or not specifically stated on these drawings.

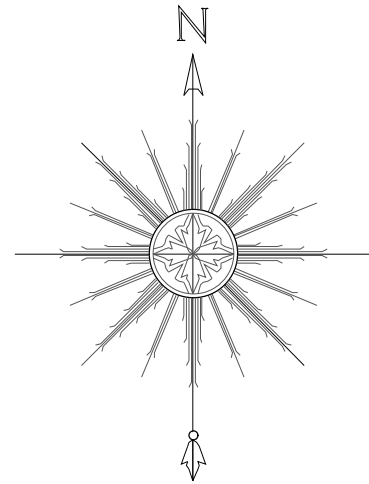


©Crown Copyright and database rights 2020 OS Licence no. 100019311

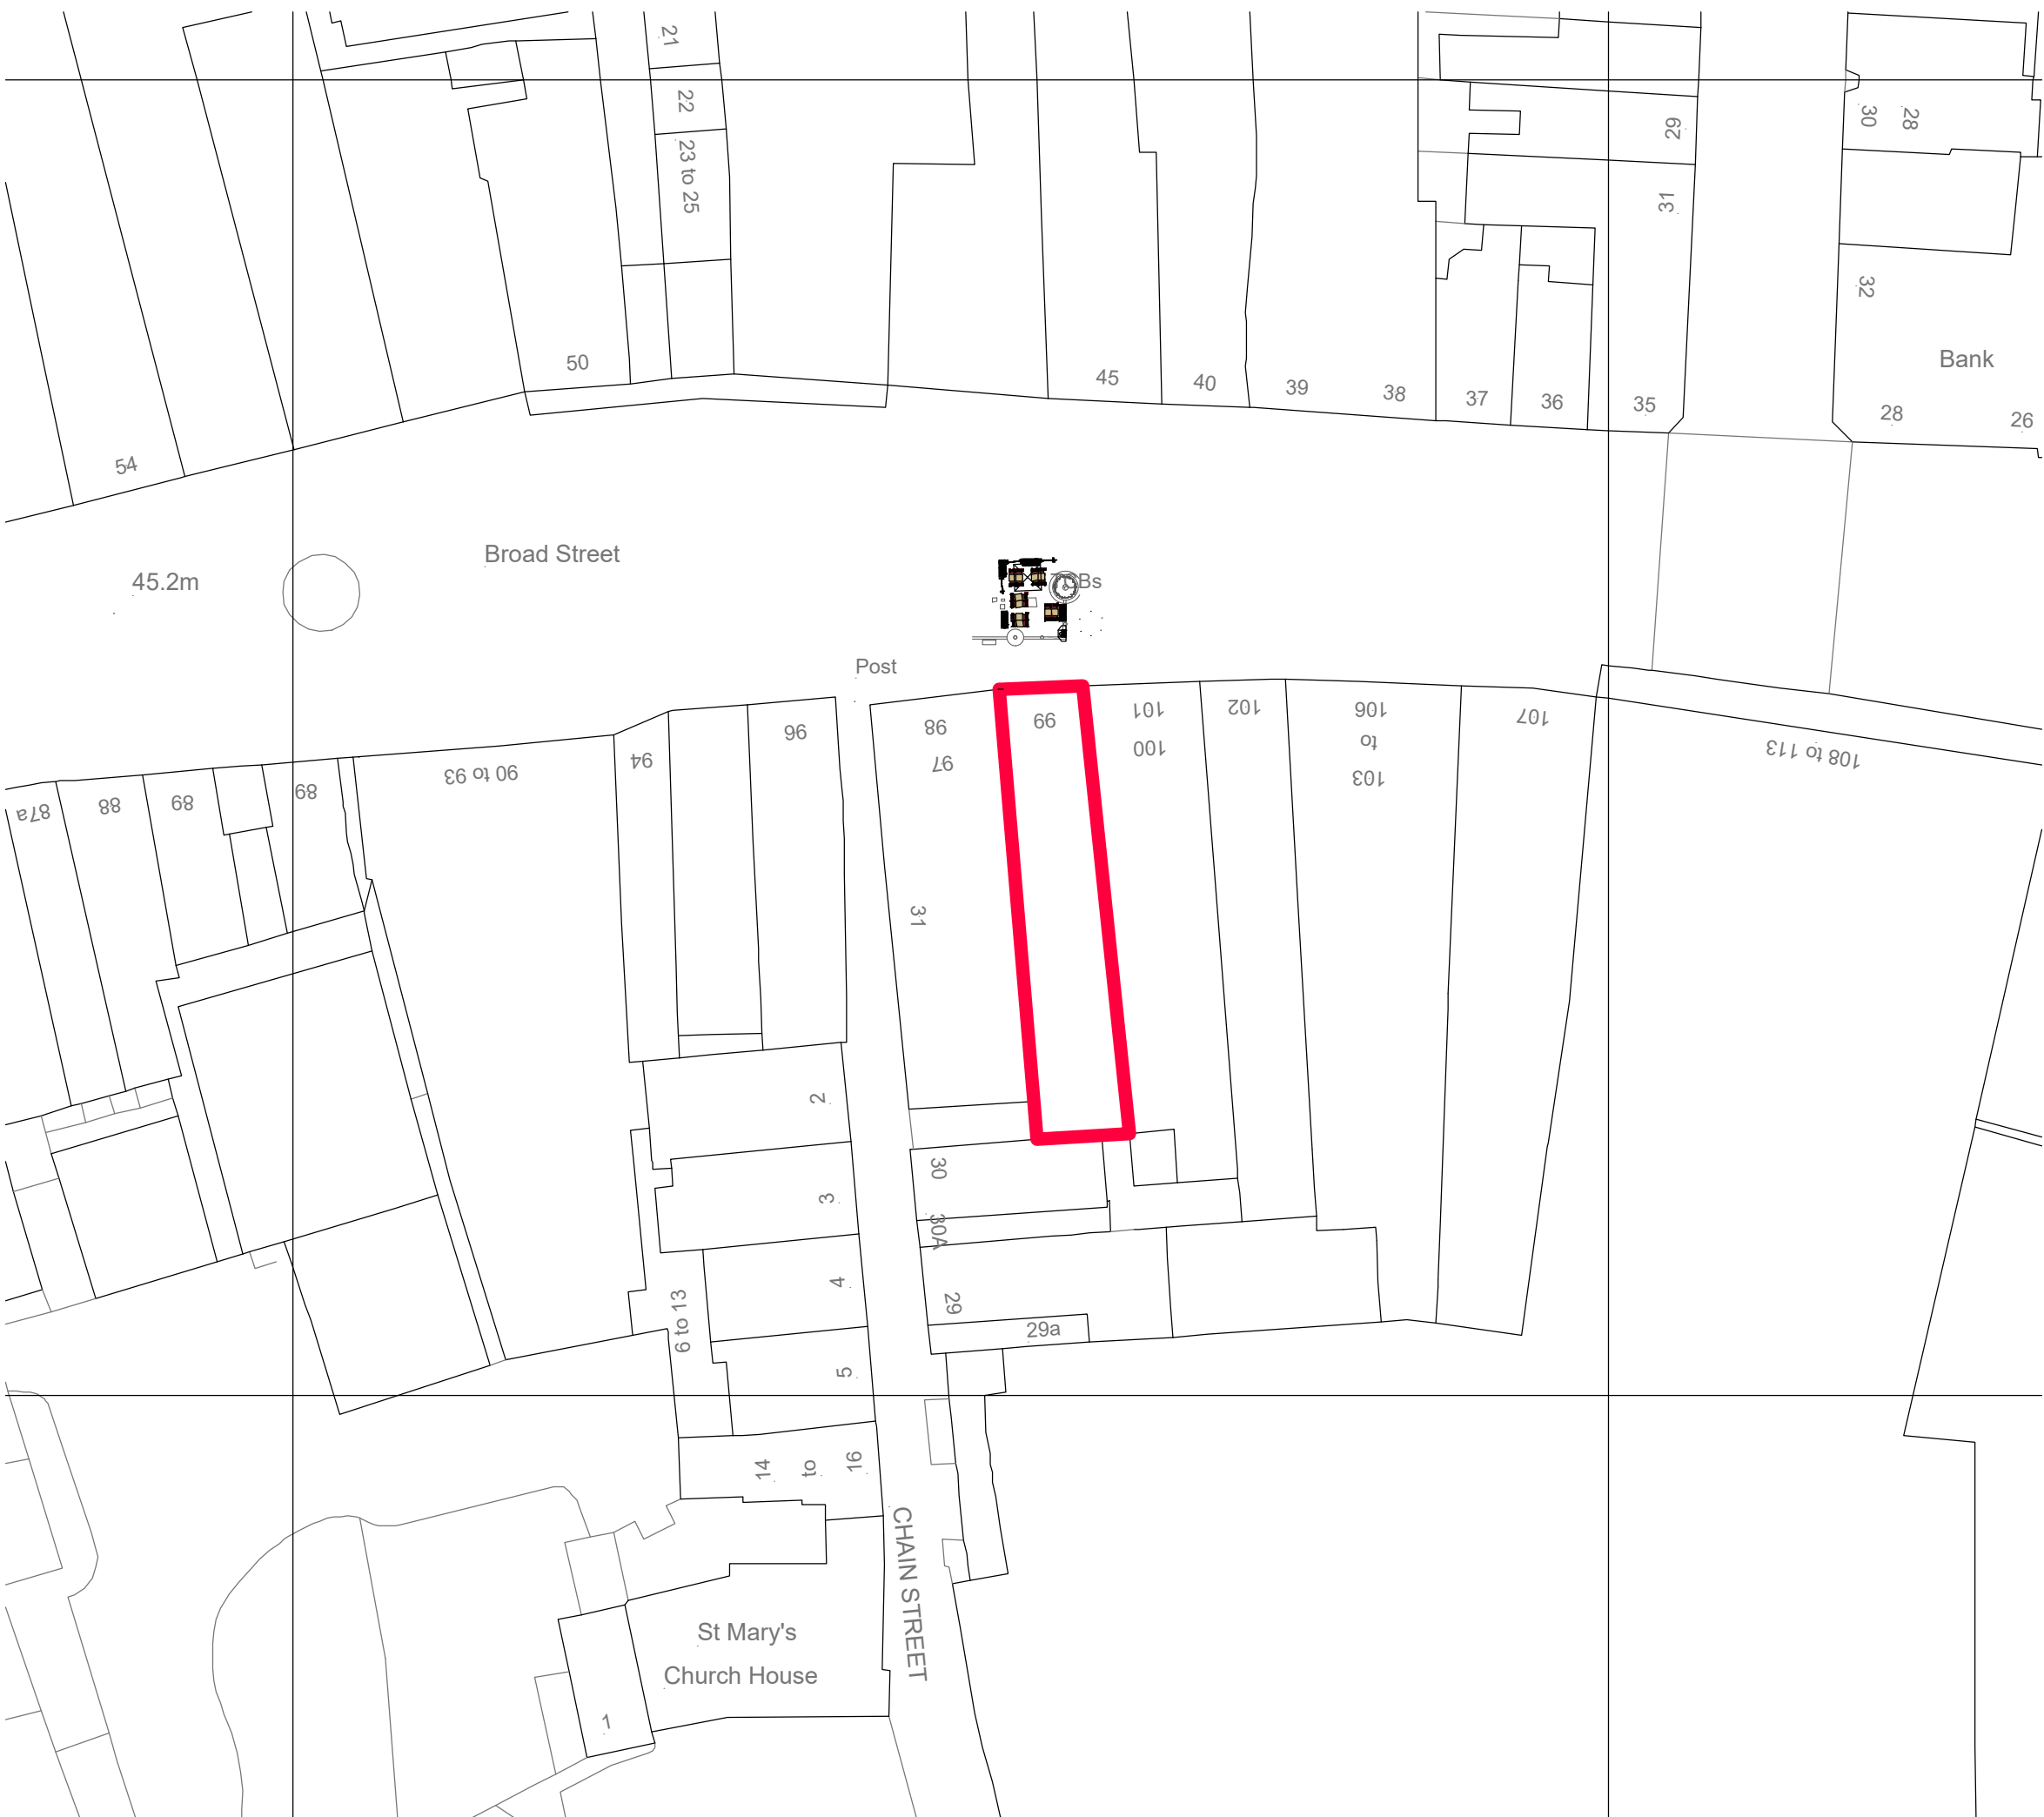

BLOCK PLAN SCALE 1:500

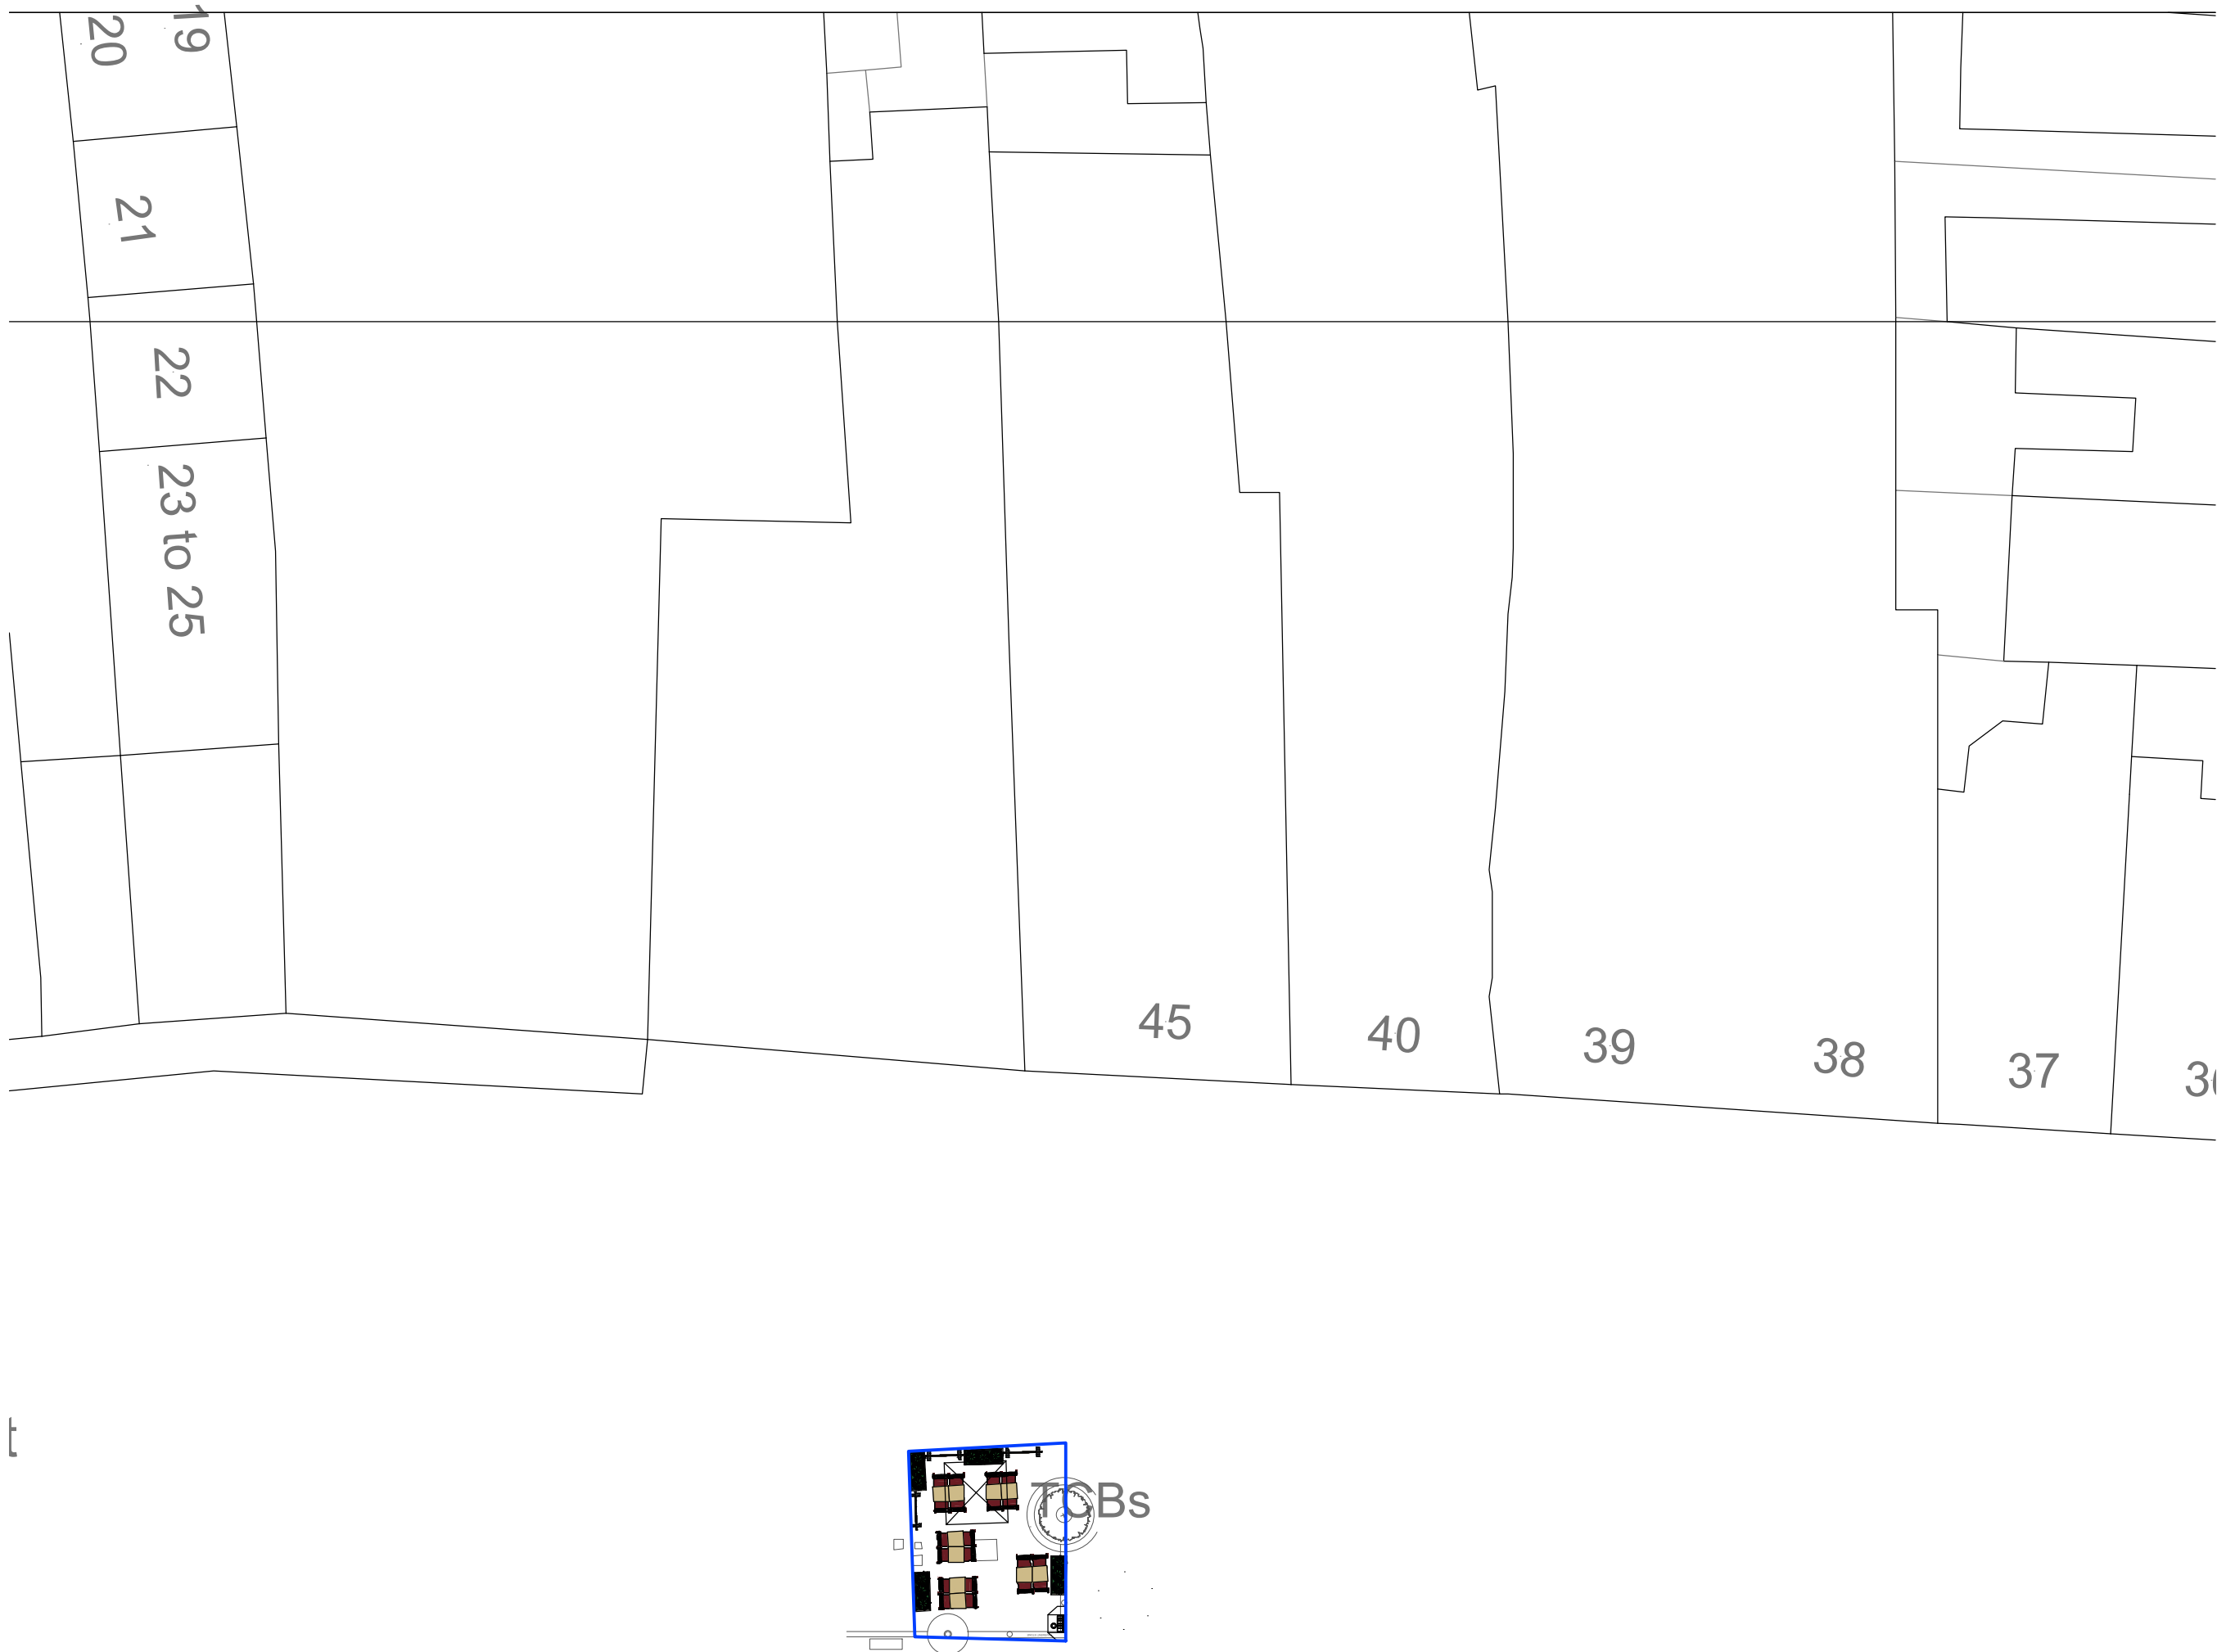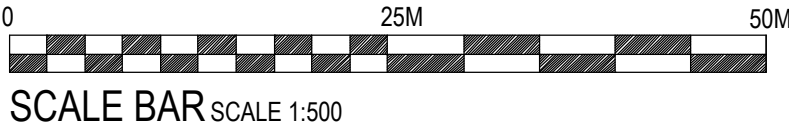

SITE PLAN SCALE 1:200

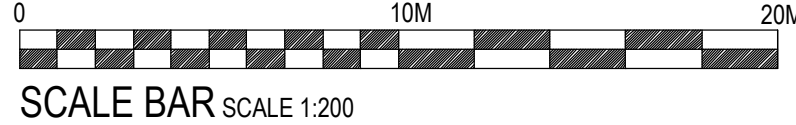

INDICATES COSTA DEMISE

SEA DESIGN GROUP

COSTA COFFEE

Reading, Broad Street, 99

Site & Location Plan

SOTF

1/1250:500:200@A1 10.02.2021

219127/LOC

JJ

Revisions

SEA DESIGN GROUP Unit 13D Princes Drive, Kenilworth, Warwickshire, CV8 2FD UK
Email sea.uk@seadesigngroup.com Telephone +44 (0)1926 864440