

Copyright in the design and this drawing is the property of RESI.

Reproduction in whole or in part is forbidden without written sanction of RESI.

This drawing must be read in conjunction with all other relevant documentation and drawings.

RESI accepts no liability for any expense, loss or damage of whatsoever nature and however arising from any variation made to this drawing or in the execution of the work to which relates which has not been referred to them and their approval obtained.

Print out to actual scale.

Do not scale from this drawing, only figured dimensions are to be used. All dimensions to be cross-checked on-site prior to manufacture and construction.

Any discrepancies to be reported to RESI immediately.

NOTES



Revision

Rev	Notes	Date
A	Planning Issue	11/12/2020

KEY

	Proposed Walls		Boundary line
	Existing Walls		Proposed beam
	Existing Removed		Proposed drainage
	Proposed Rooflight		1.8m Head Height
			1.5m Head Height

JOB TITLE

Proposed ground floor side
infill extension, facade
alterations and all associated
works at 15 Thames Side

STATUS

Planning

DRAWING TITLE

Existing Floor & Roof Plans

CLIENT

James Dashwood

SCALE

1 : 100 at A3

DRAWN

HD

DATE

Dec 2020


CHECKED

MF

DRAWING NO. 49318 - 1100



Ground Floor Plan

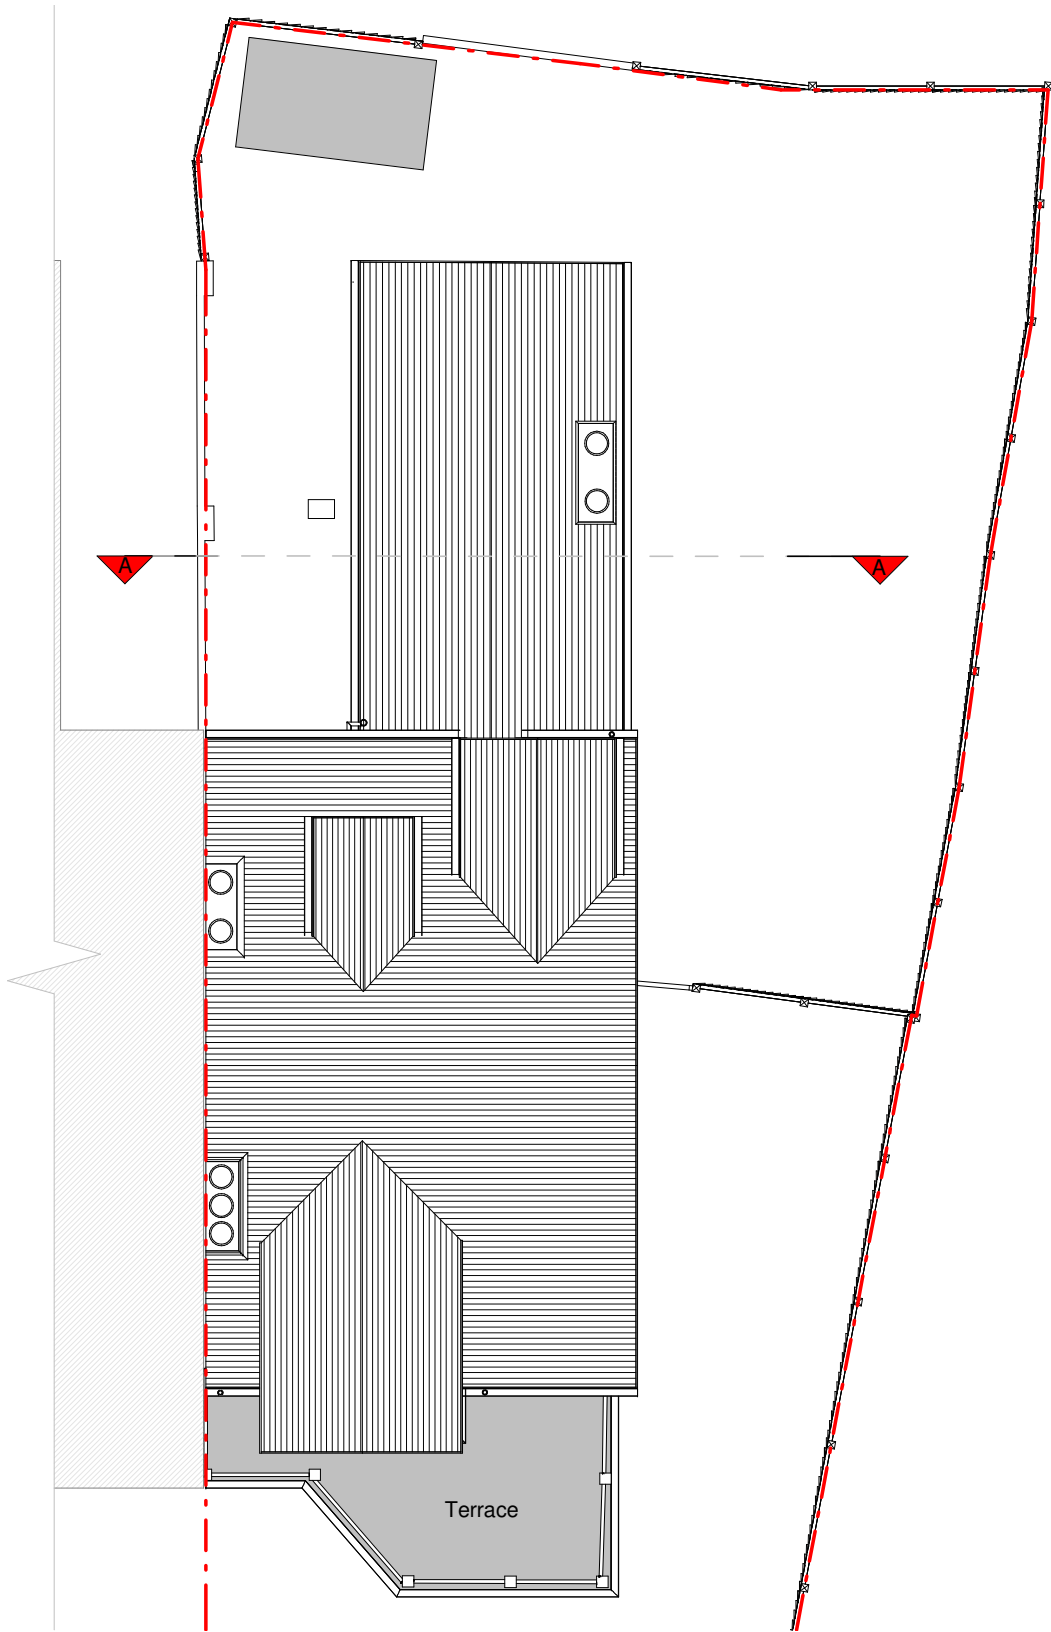

Roof Plan

