


EXISTING ASTRO SITE PLAN

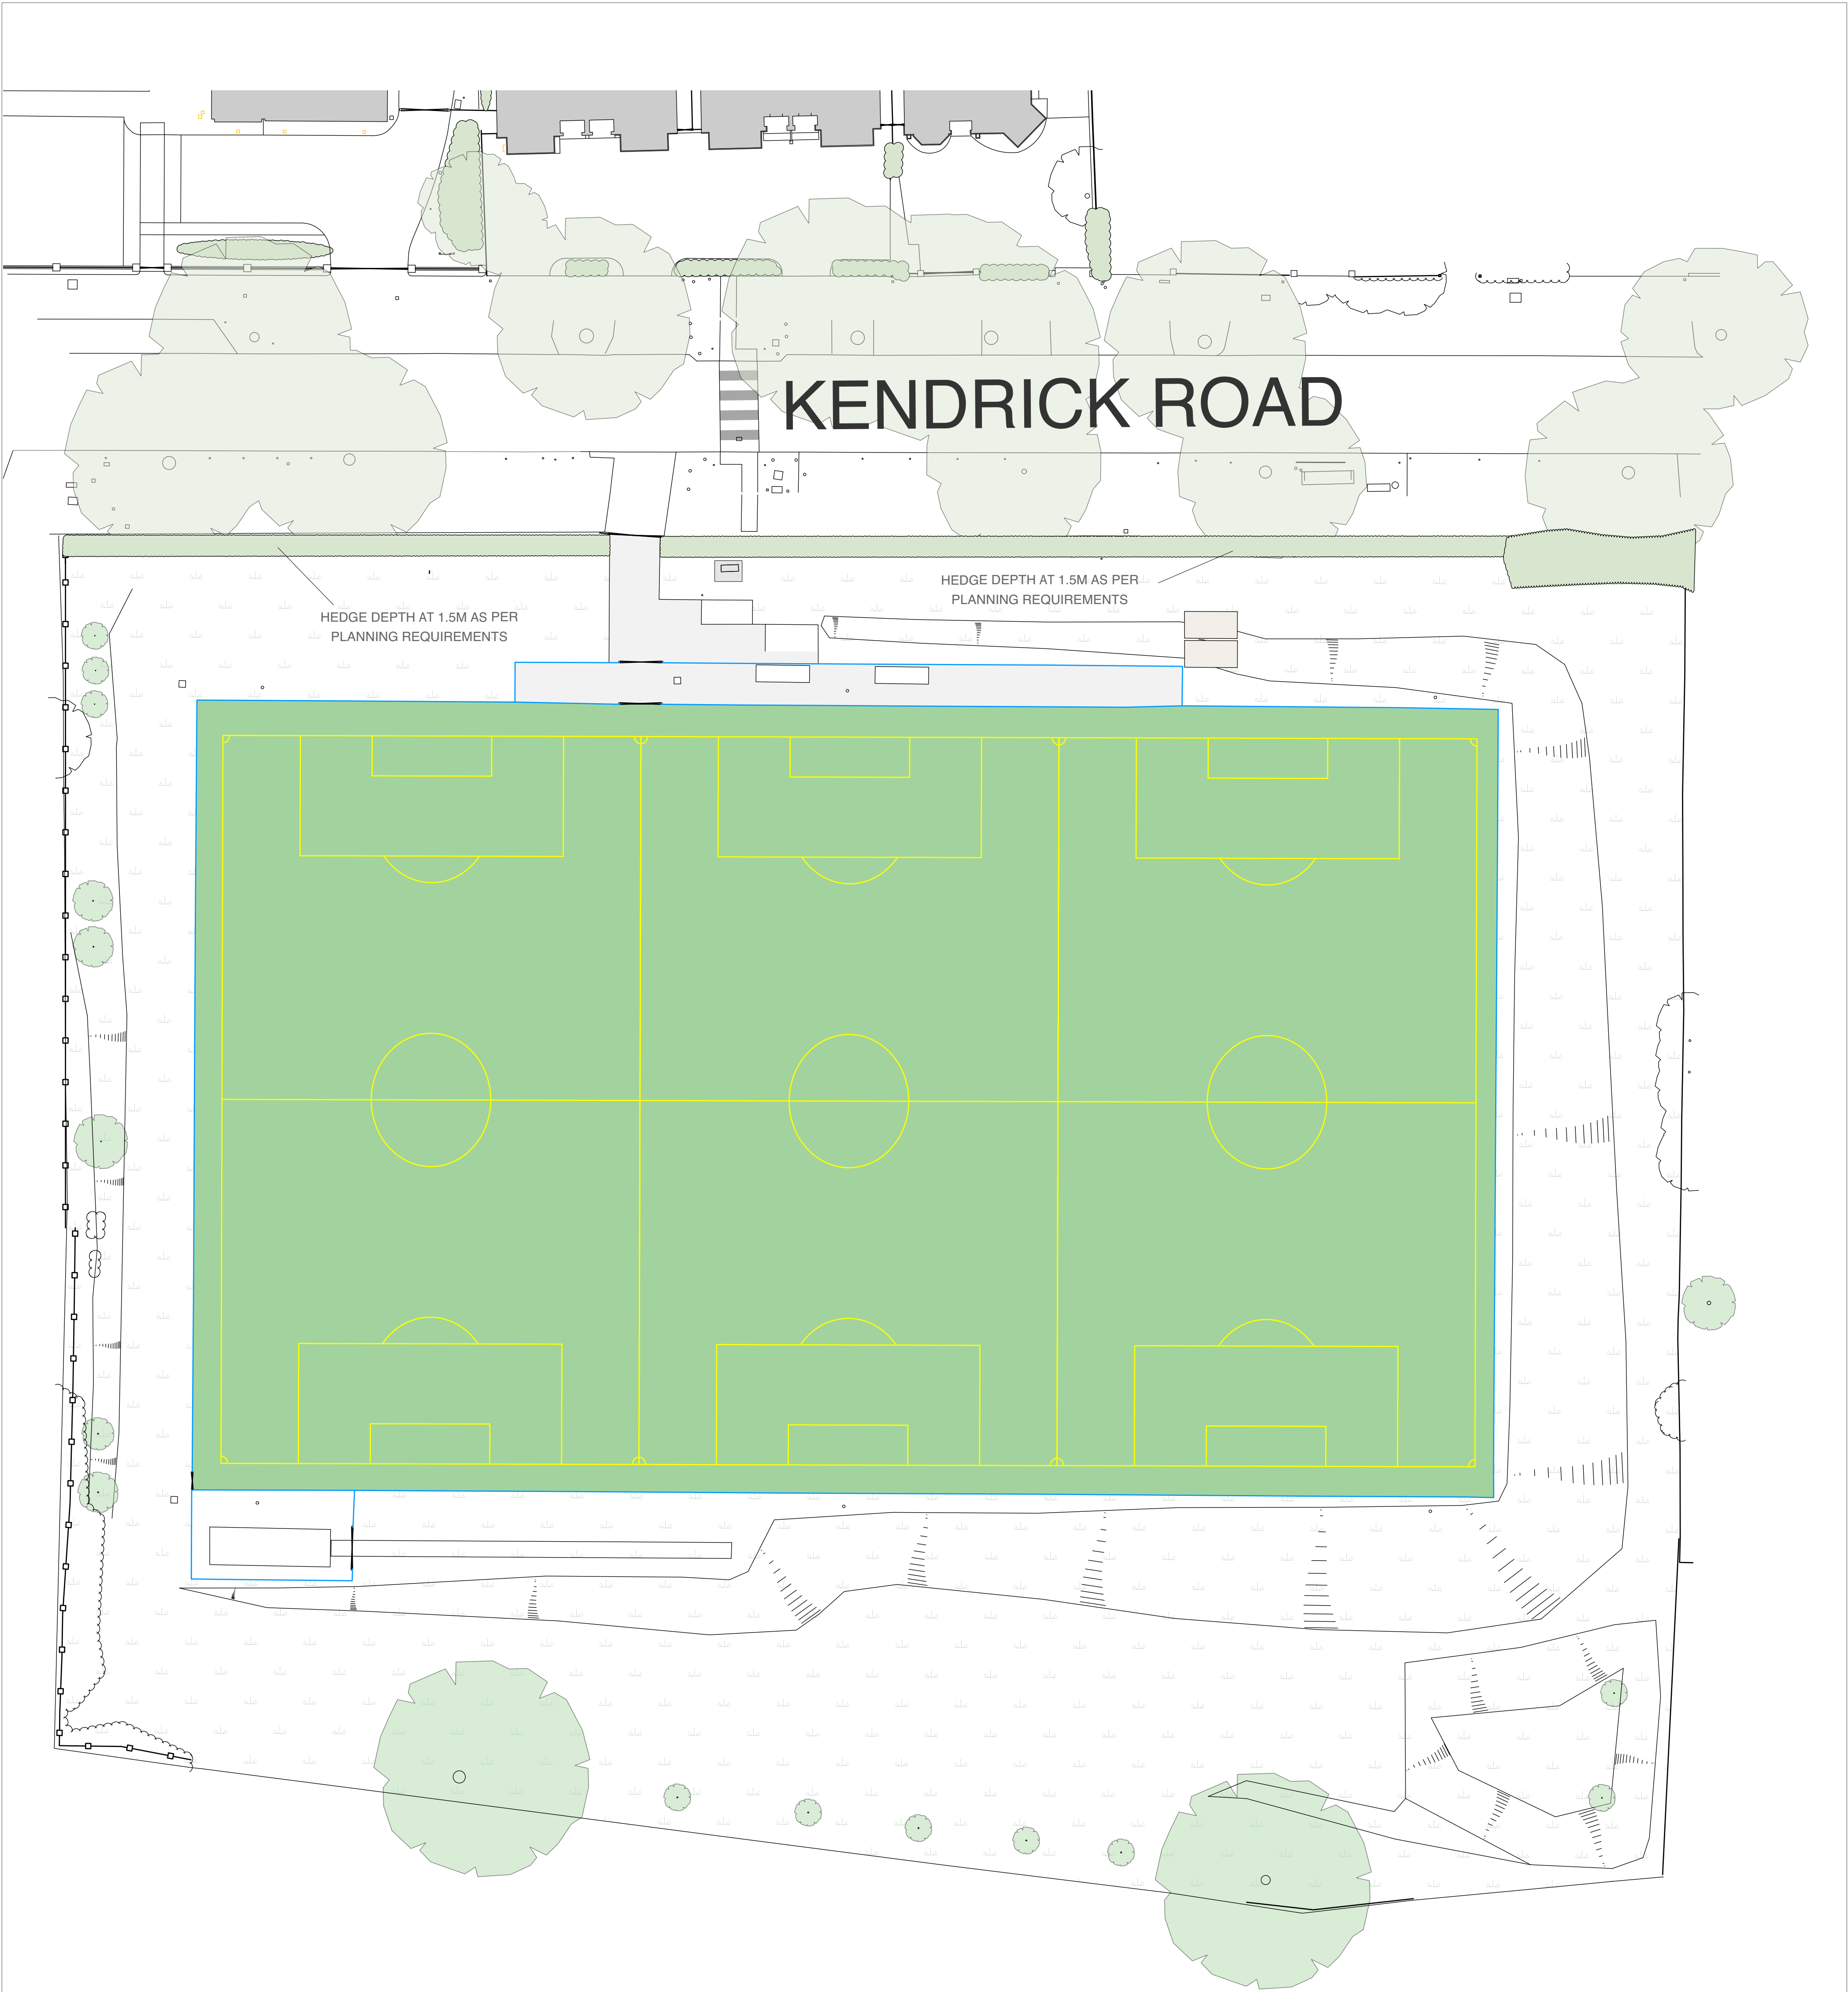

Scale 1:250 @ A1



Chartered Architects
Chartered Building Surveyors
Interior Designers
CDM Services

Suite 3, Sandford House,
1b Claremont Road,
Teddington, TW11 8DH
+44 (0)20 8943 5300
www.kendallkingscott.co.uk

Project
Astro Pavillion

Client
The Abbey School

Scale Paper Size Filename
1:250 ISO A1 200972 The Abbey - Astro Pavillion
© Copyright (KW)vwvx
Do not scale this drawing

P05	05/05/2021	EQ	Hedge width further reduced
P04	26/04/21	EQ KW	Boundary Amends & Notes Added
P03	17/03/21	EQ KW	Boundary & Hedge Amends
P02	09/03/21	EQ DG	Issued in support of S73 App.
P01	06/01/21	EQ DG	Issued for Comments
Rev	Date	By	Ap Note

Drawing Title
Existing Site Plan - Zone 3

Project Number	Drawing Number	Revision
200972-0510		P05
Date	Drawn	Checked
26/04/2021	KW	EQ
Purpose/Status		
PLANNING		

Only to be used on the site for which designed. The electronic transmission of designs/information contained in this drawing is carried out entirely at the User's risk and Kendall Kingscott Ltd. will have no liability for any errors or inaccuracies arising therefrom. The production of amended or updated information from the said designs/information by the User is entirely the responsibility of the User and Kendall Kingscott Ltd. shall have no responsibility in respect thereof whatsoever.