




FRONT ELEVATION

01 — INTERNALLY ILLUMINATED WITH HALO ILLUMINATION STACKED FASCIA





SAMPLE FASCIA @ 5000 X 1475MM
'COSTA' LETTER SIZE, FASCIA SIZE WILL BE SITE SPECIFIC.
'COSTA' 'T' HEIGHT WILL BE MANUFACTURED IN 50MM INCREMENTS IE 250-300-350 ETC
ILLUMINATED BUILT UP LETTERS ONTO ALUMINIUM SIGNTRAY.
'COSTA' - ILLUMINATED LETTERS.
'COFFEE' - ILLUMINATED LETTERS.
LETTER SIZE, FASCIA SIZE WILL BE SITE SPECIFIC.

02 — INTERNALLY ILLUMINATED PROJECTING SIGN PR-FIN

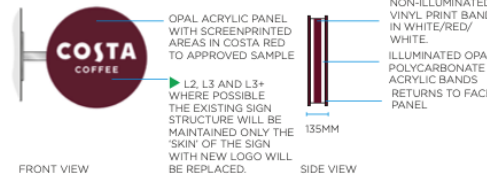

03 — FASCIA DETAIL

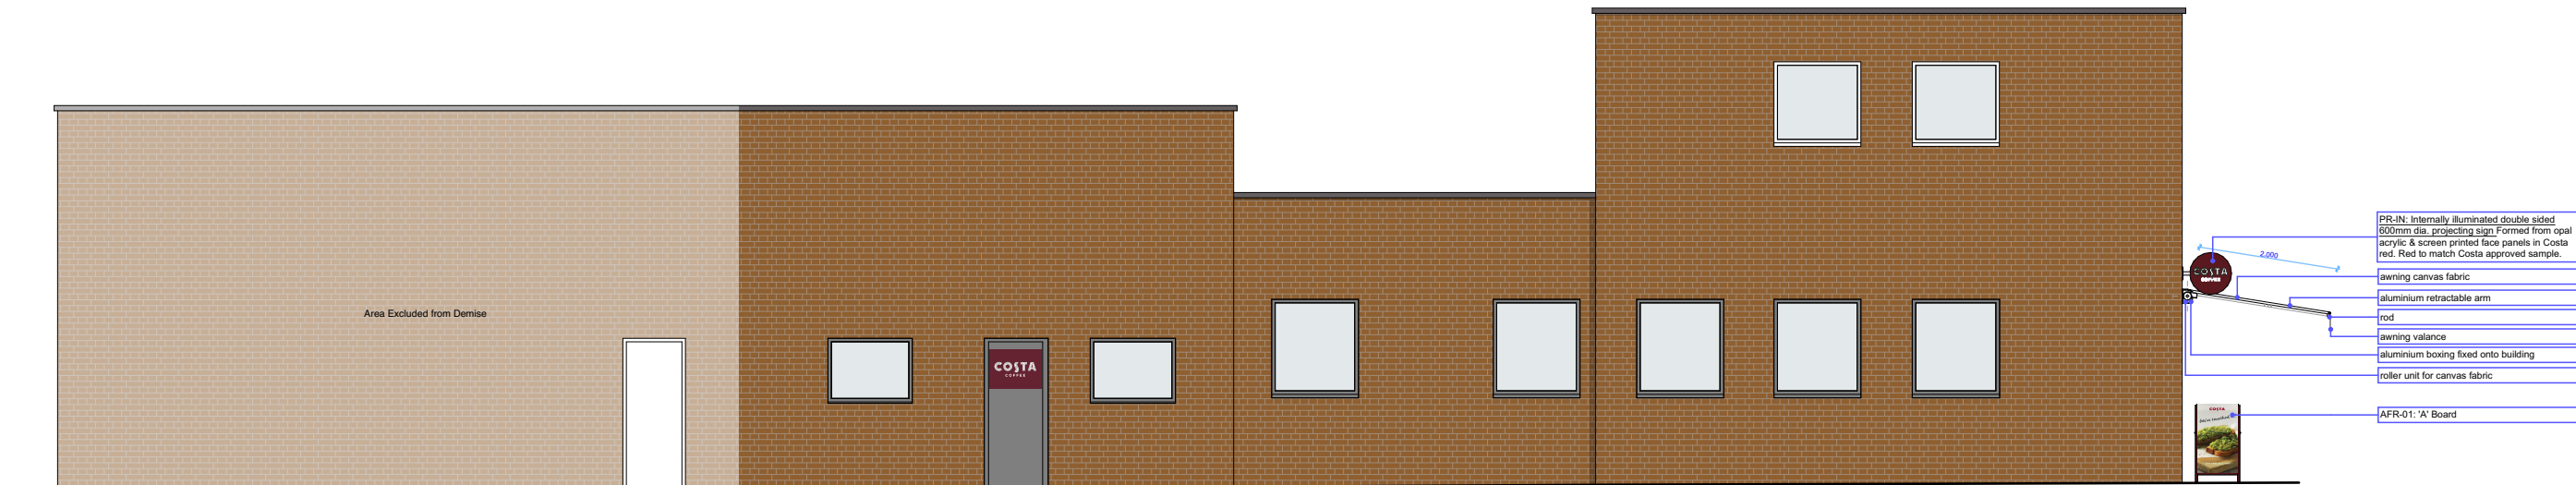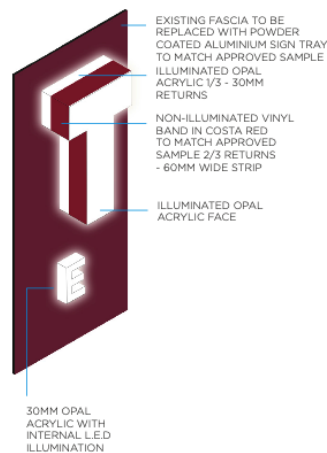

SIDE ELEVATION

architecture design limited

The Fitted Rigging House
Anchor Wharf,
The Historic Dockyard,
Chatham, Kent, ME4 4TZ
+44 (0)1634 791166
www.adesignltd
/adesignlimited
registered in England and Wales, No.08419252

This document and its design content is copyright ©. It shall be read in conjunction with all other associated project information including models, specifications, schedules and related consultants documents. Do not scale from documents. All dimensions to be checked on site. Immediately report any discrepancies, errors or omissions on this document to the Originator. If in doubt ASK.

Originator: **Katie Wright**
Checked by: **KS**
Client: **Bristol Investments**

site address: **1 The Triangle, Tilehurst, RG30 4RW**

Tilehurst
Drawing no: **07.22/05.1** Status: **Draft**
Date: **30/04/2021** Time: **16:29**
Revision: **0** Scale: **1:100, 1:2.32@A3**

Proposed External Elevations

