


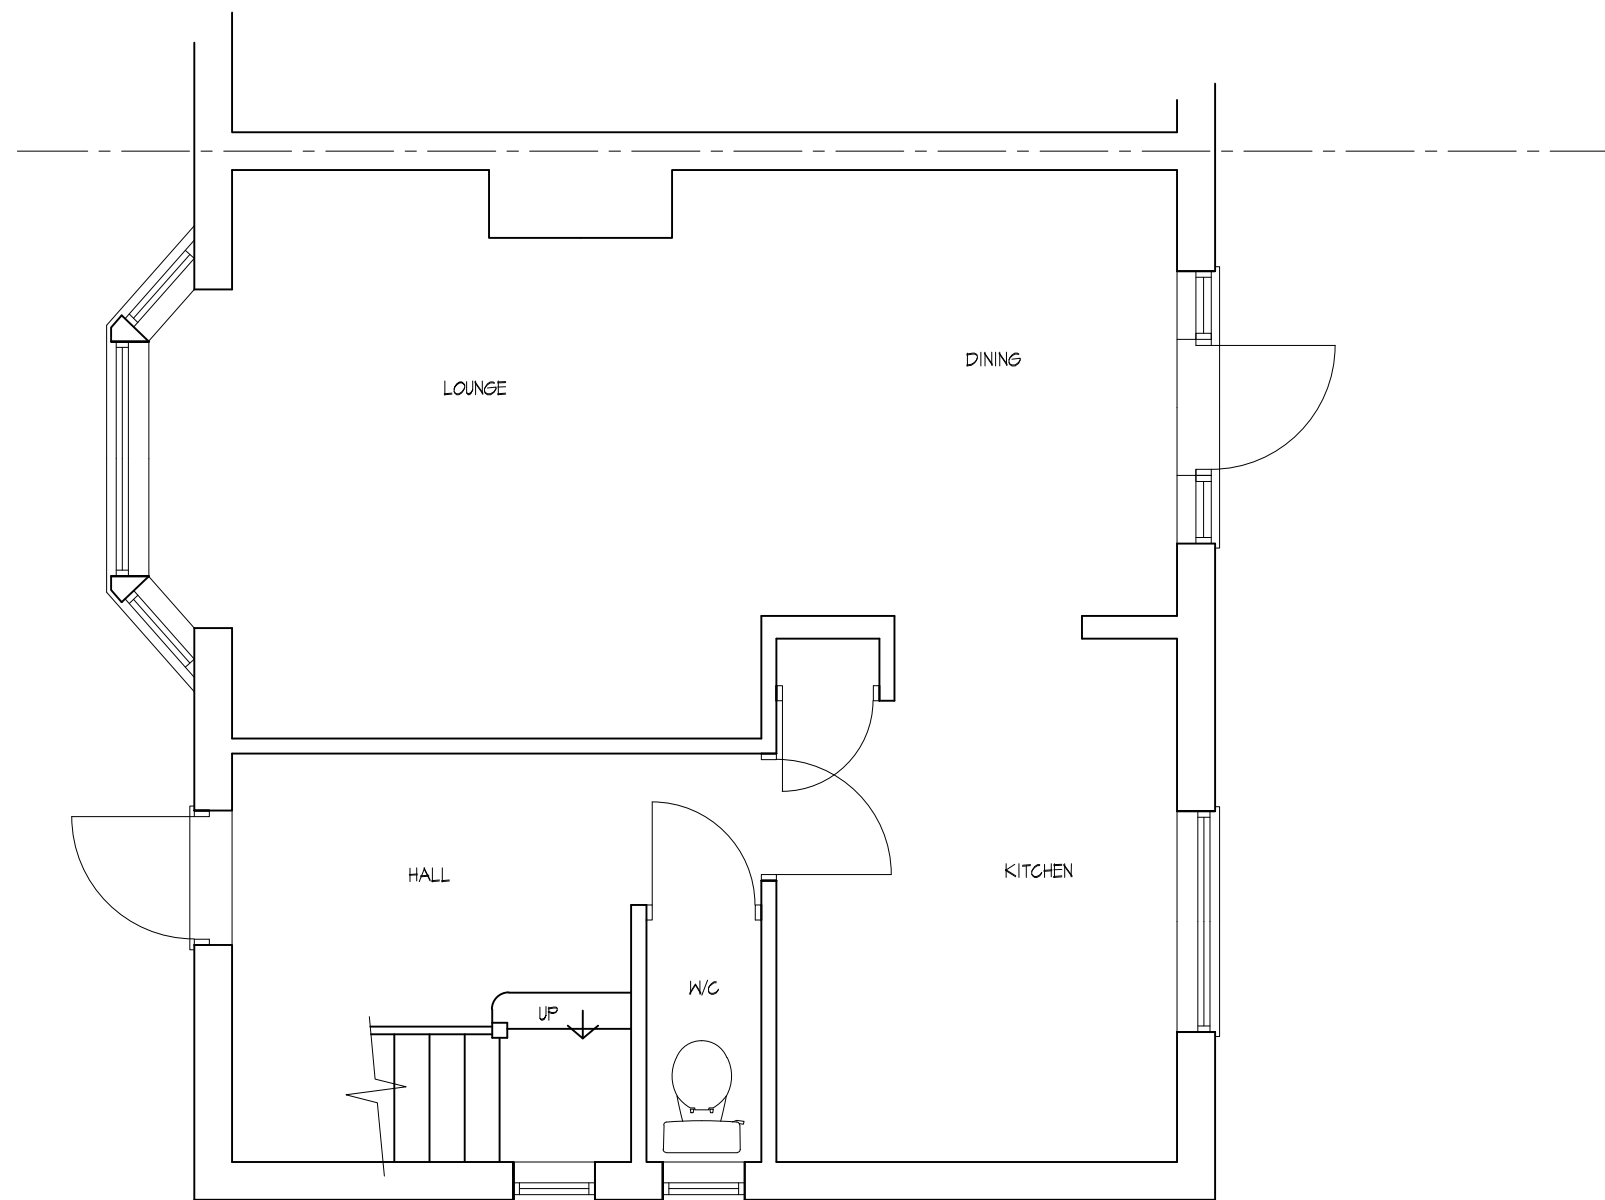

EXISTING GROUND FLOOR PLAN



PROJECT: 101 HATFORD ROAD SOUTHCOTE READING RG30 3HP	DRAWING TITLE: EXISTING GROUND FLOOR PLAN	 CREATIVE DESIGN & STRUCTURE	UNIT 1, HENSON HOUSE, NEWTOWN ROAD HENLEY-ON-THAMES, RG9 1HG TEL: 01491411922	DRAWN: EB	DRAWING NO. 38920-01	REV.
				SCALE: 1:50 @ A3		
				DATE: JANUARY 2021		
				STATUS: PLANNING		