






GARDEN ELEVATION

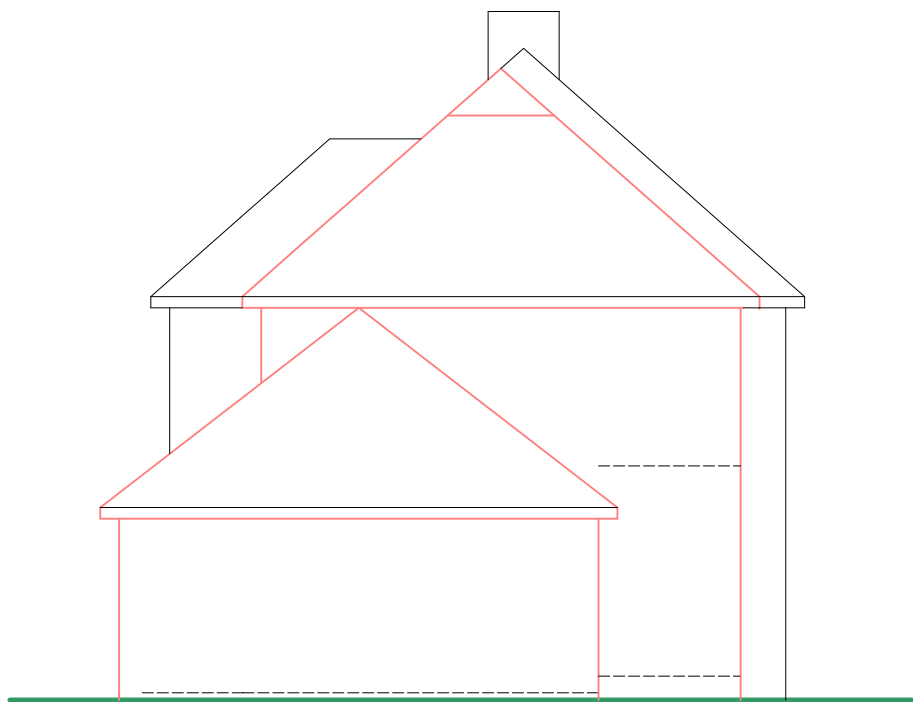


WEST ("GABLE") ELEVATION

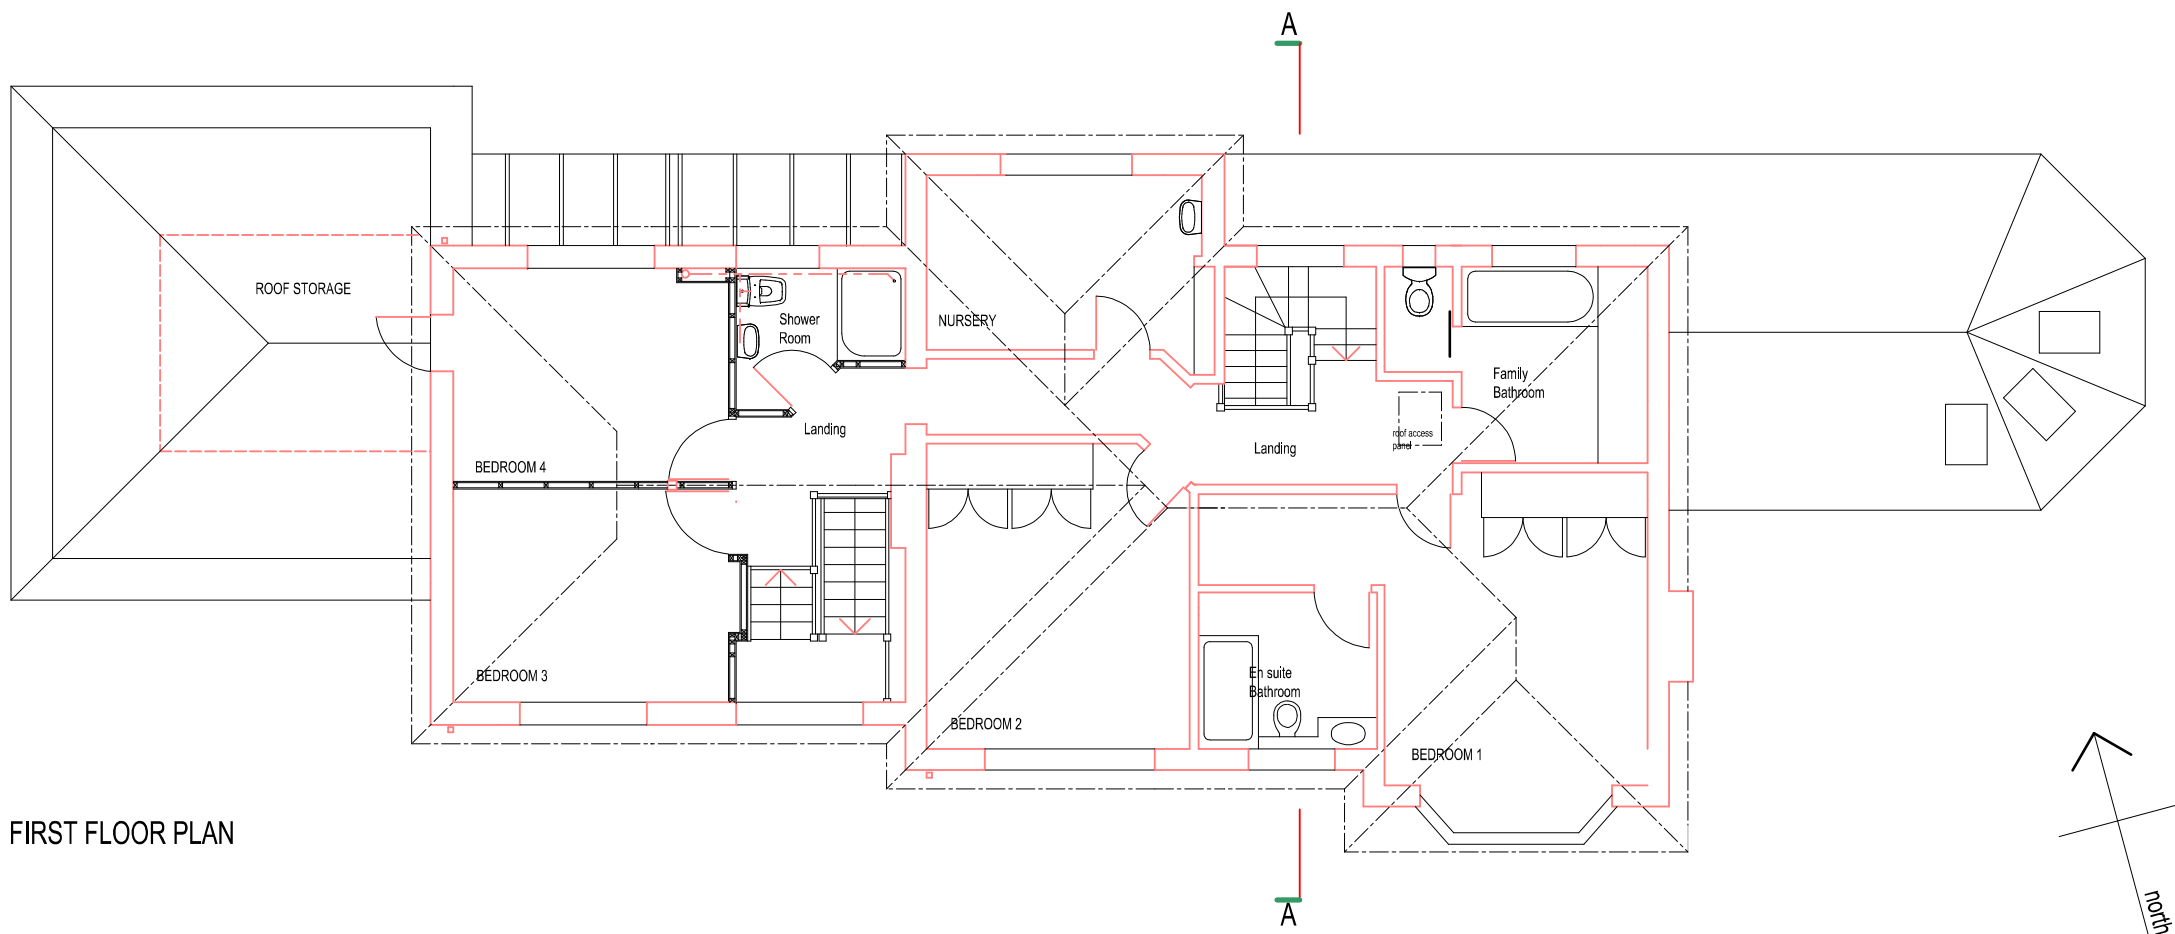

FIRST FLOOR PLAN

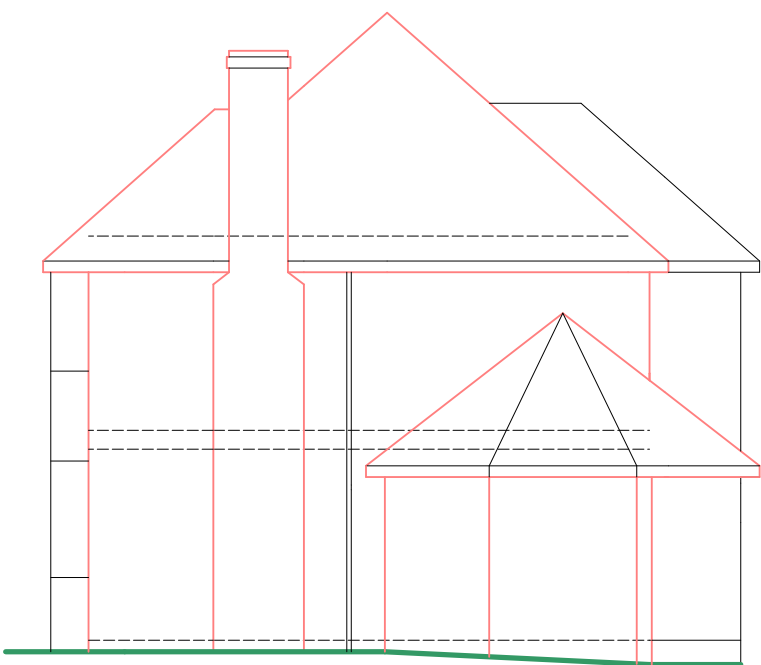

EAST END

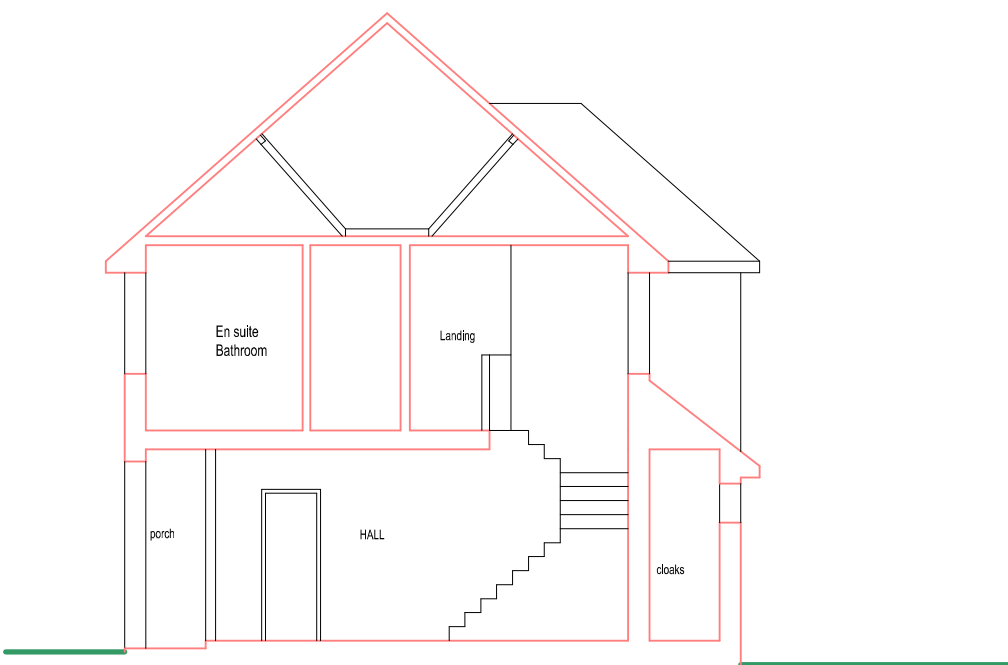

SECTION A-A

Existing First Floor Plan and Elevations
Cornerways;
 10 Brooklyn Drive, Emmer Green, Reading, RG4 8SS

Sheet Size A2	0	1	2	3m
Scale:				

Ian Robertson, Chartered Architect
 38 Church Street, Falmouth, Cornwall, TR11 3EF
 Tel. 01326 210724
 imagine.falmouth2@btinternet.com

Dwg. No. ROB.266/3
 Scale: 1:100 at A2
 January 2021