

All dimensions are to be checked on site before work commences.
Figured dimensions to be taken in preference to scaled dimensions.
If in doubt please ask.
© Copyright reserved.





Front Elevation

Side Elevation



Rear Elevation

Side Elevation


EXTERNAL ELEVATIONS As Existing
Scale 1:200 @ A3

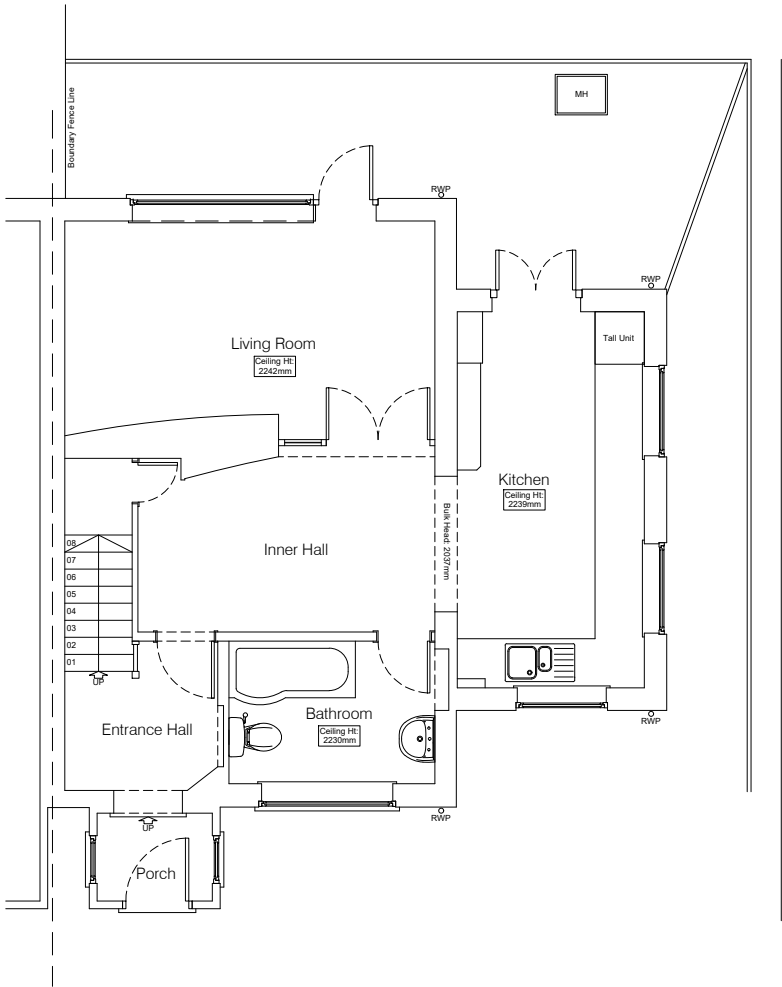 

GROUND FLOOR PLAN As Existing
Scale 1:100 @ A3

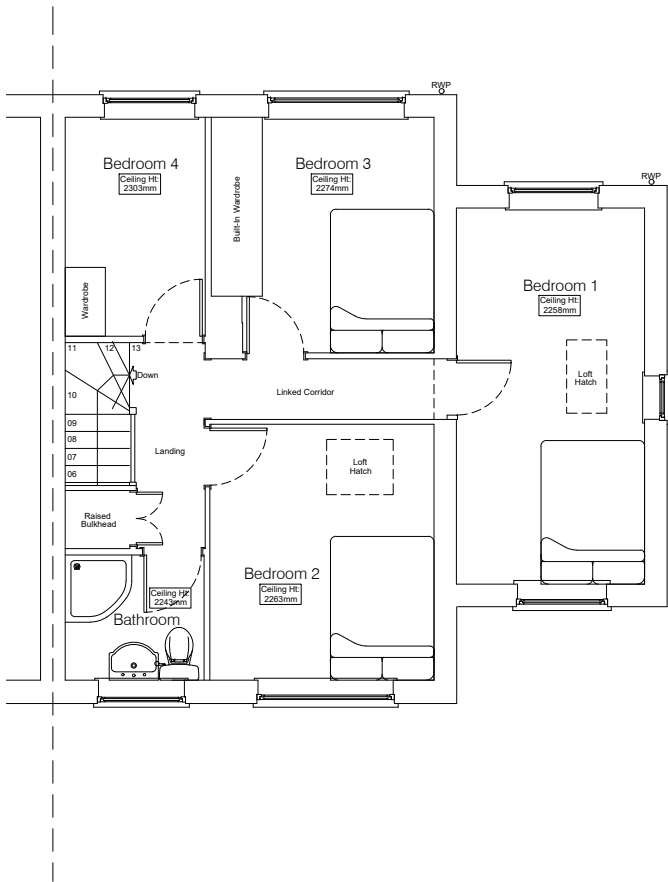 

FIRST FLOOR PLAN As Existing
Scale 1:100 @ A3

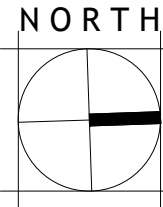

Rev	Notes	Date	Initial
Status			
EXISTING			
robert rigby architects			
			
42 Portman Road, Reading, Berks RG30 1EA			
Telephone:		0118 95770 10	
Fax:		0118 95770 19	
E-Mail:		enquiries@rigbyarchitects.com	
Project:			
25, Stoneham Close			
Tilehurst			
Reading			
RG30 4HB			
Client			
Mr. and Mrs. I. Koslicki			
Drawing Title:			
Ground and First Floor			
Plans and Elevations			
As Existing			
Scale:	AS NOTED	Dwg. No.:	Rev.:
Drawn by: -		2014-101	-
Date: 29-10-2020			