


SITE PLAN

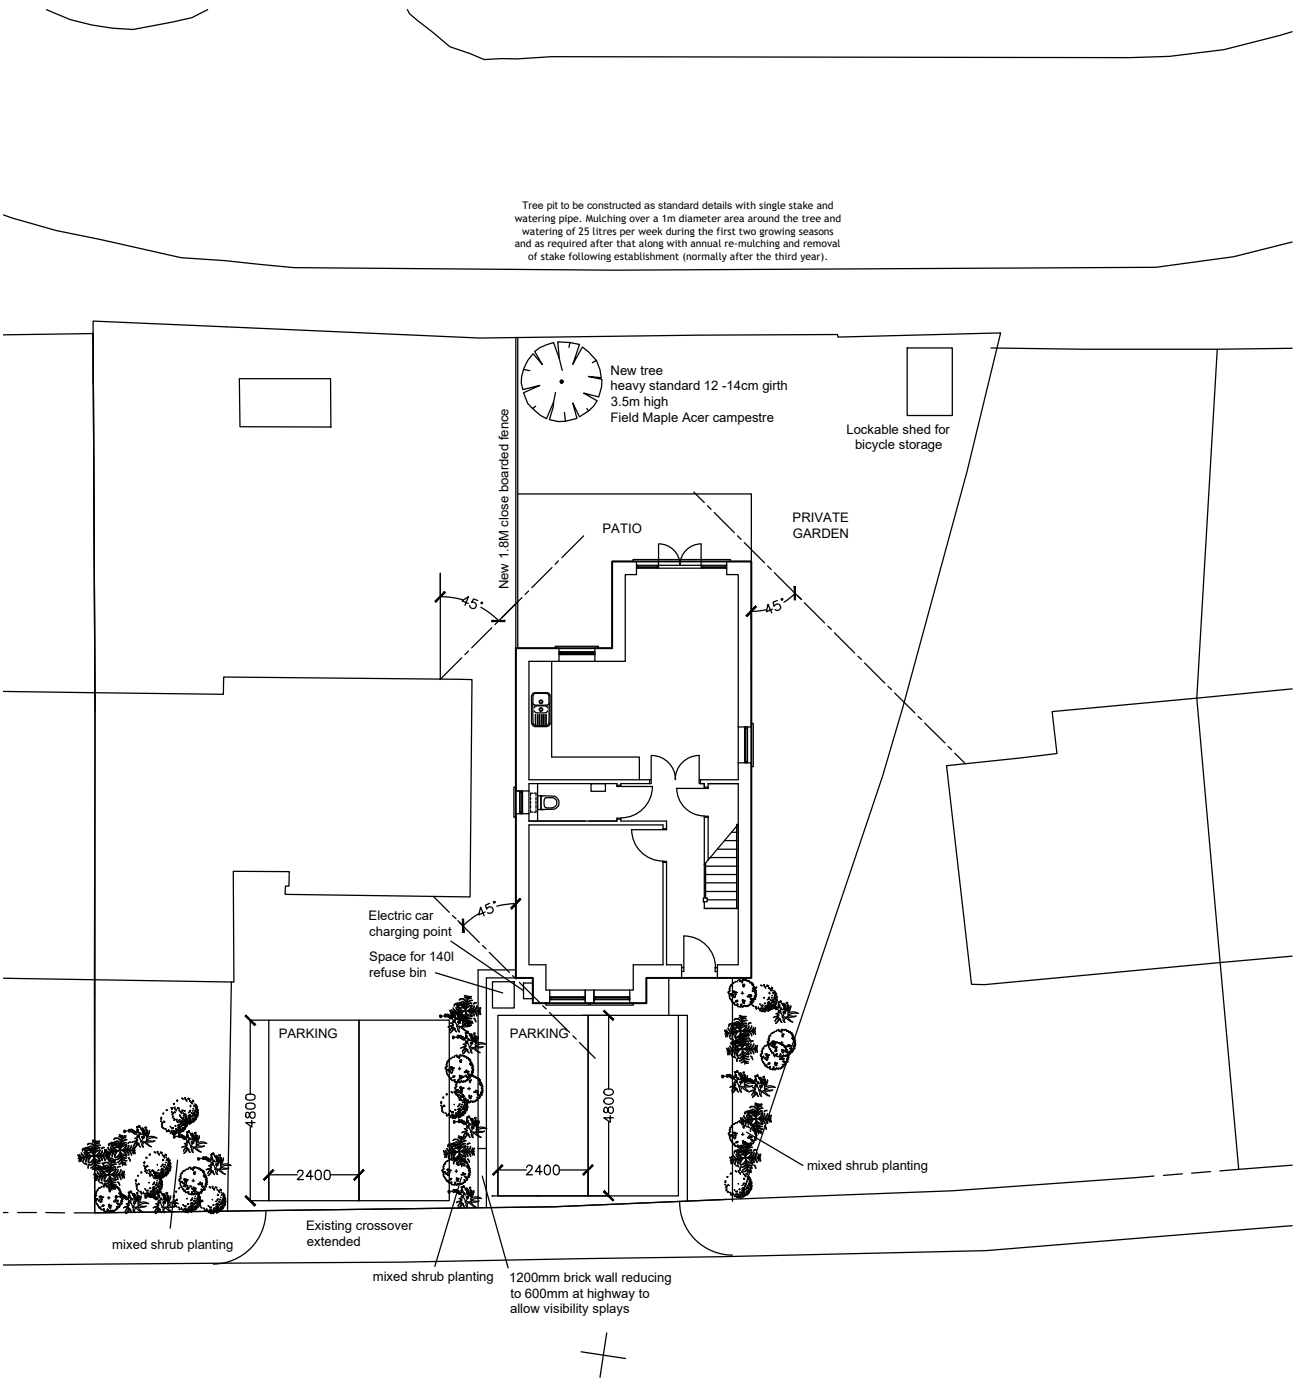

NEW DETACHED 3 BEDROOM HOUSE AT;
198 WHITLEY WOOD LANE, WHITLEY WOOD

SCALE 1:200 @ A3

DRG No. J105 – 04 rev C