
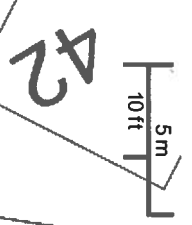


67 LYNTHURST ROAD, READING RG30 6UE

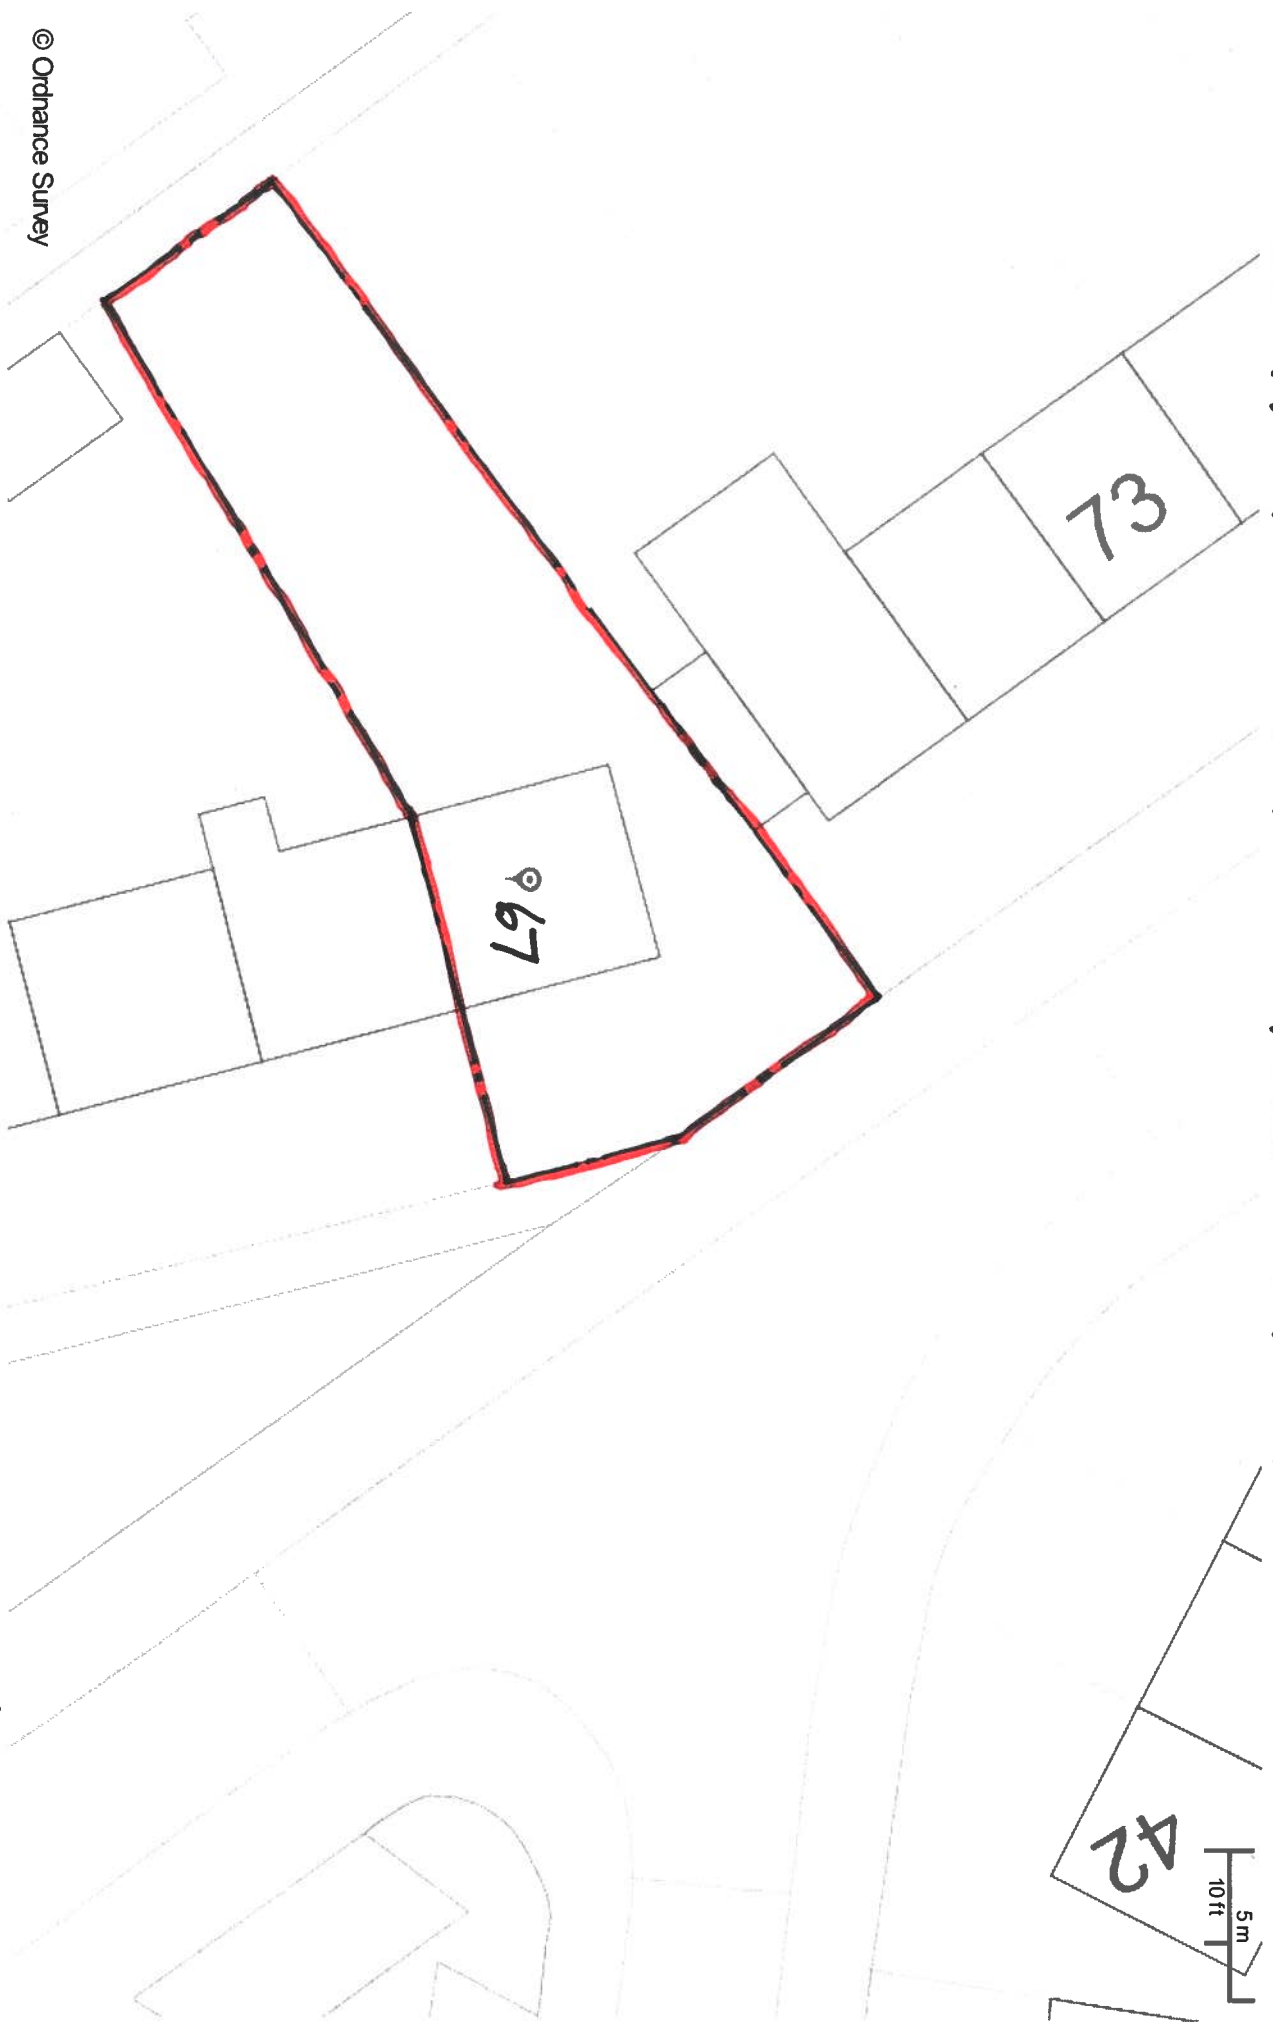

© Ordnance Survey

Share printing
Scale: 1:250

Printed on: 2/6/2020 at 14:30 PM

EXISTING SITE PLAN 1:250 DRAWN BY LYN-FZ MAY 20



© Crown copyright and database rights 2020 Ordnance Survey 100019672