



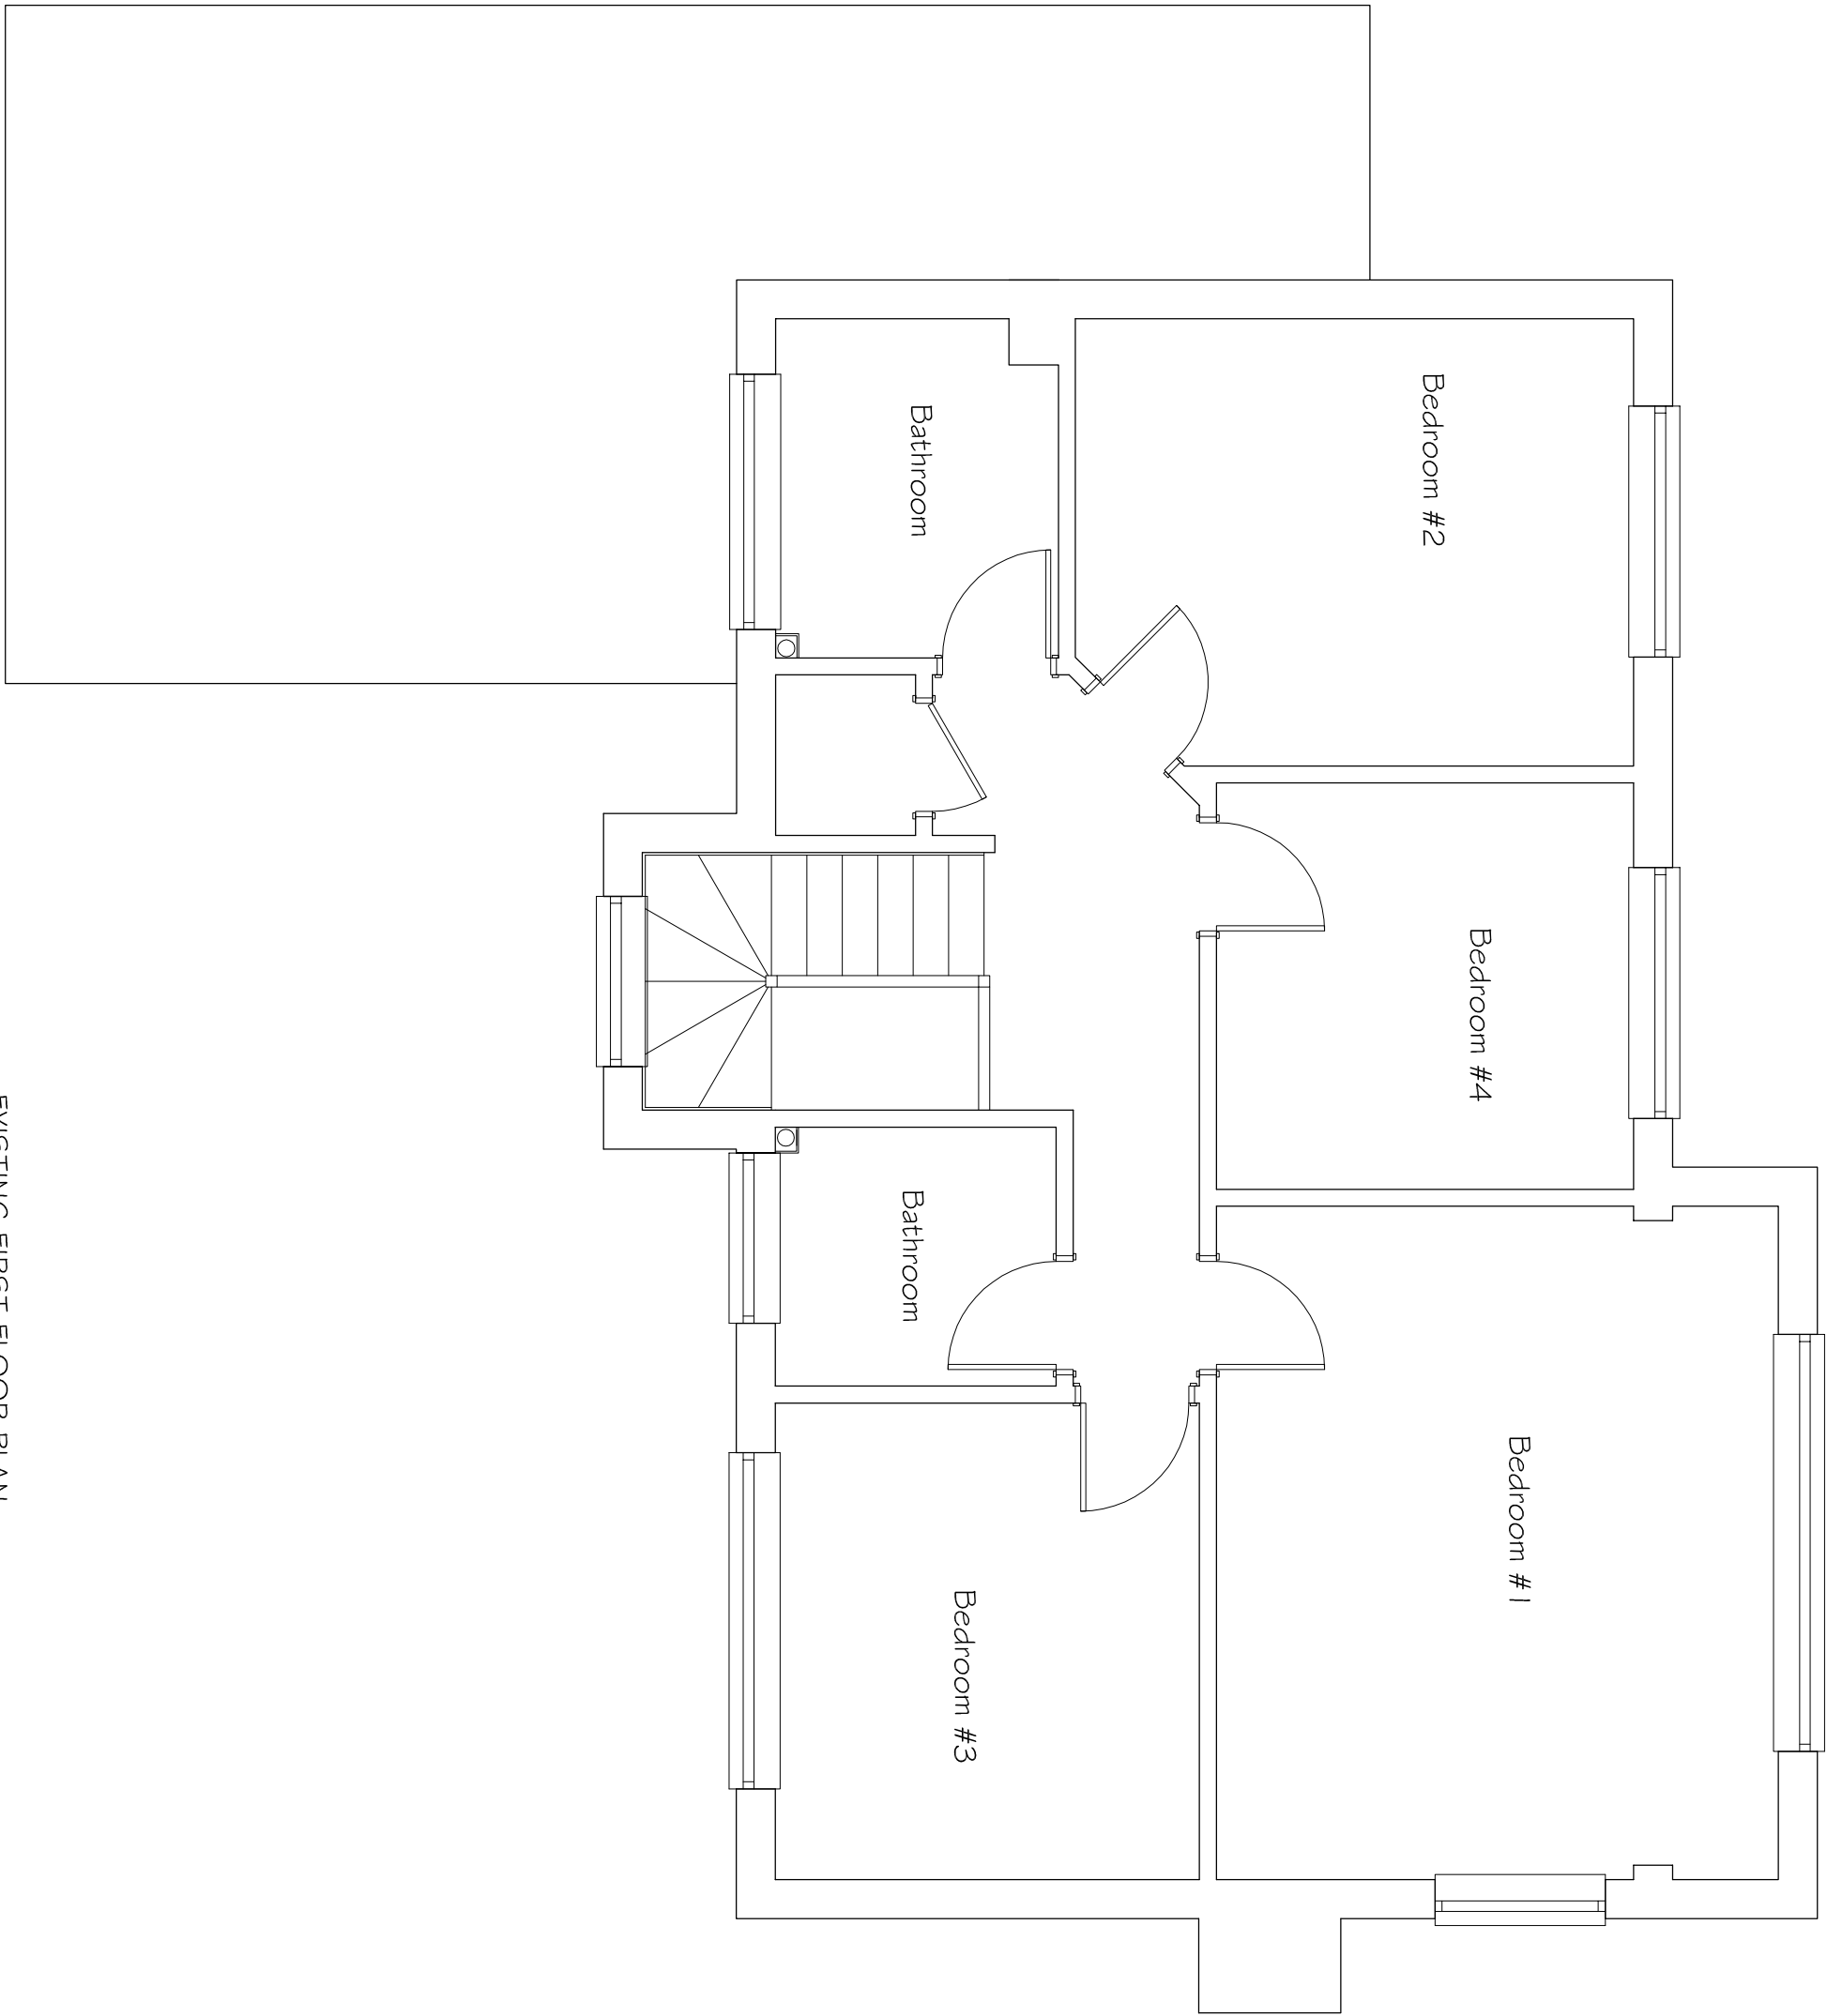

EXISTING FIRST FLOOR PLAN

0 1 2 3 Metres


SCALE 1:50

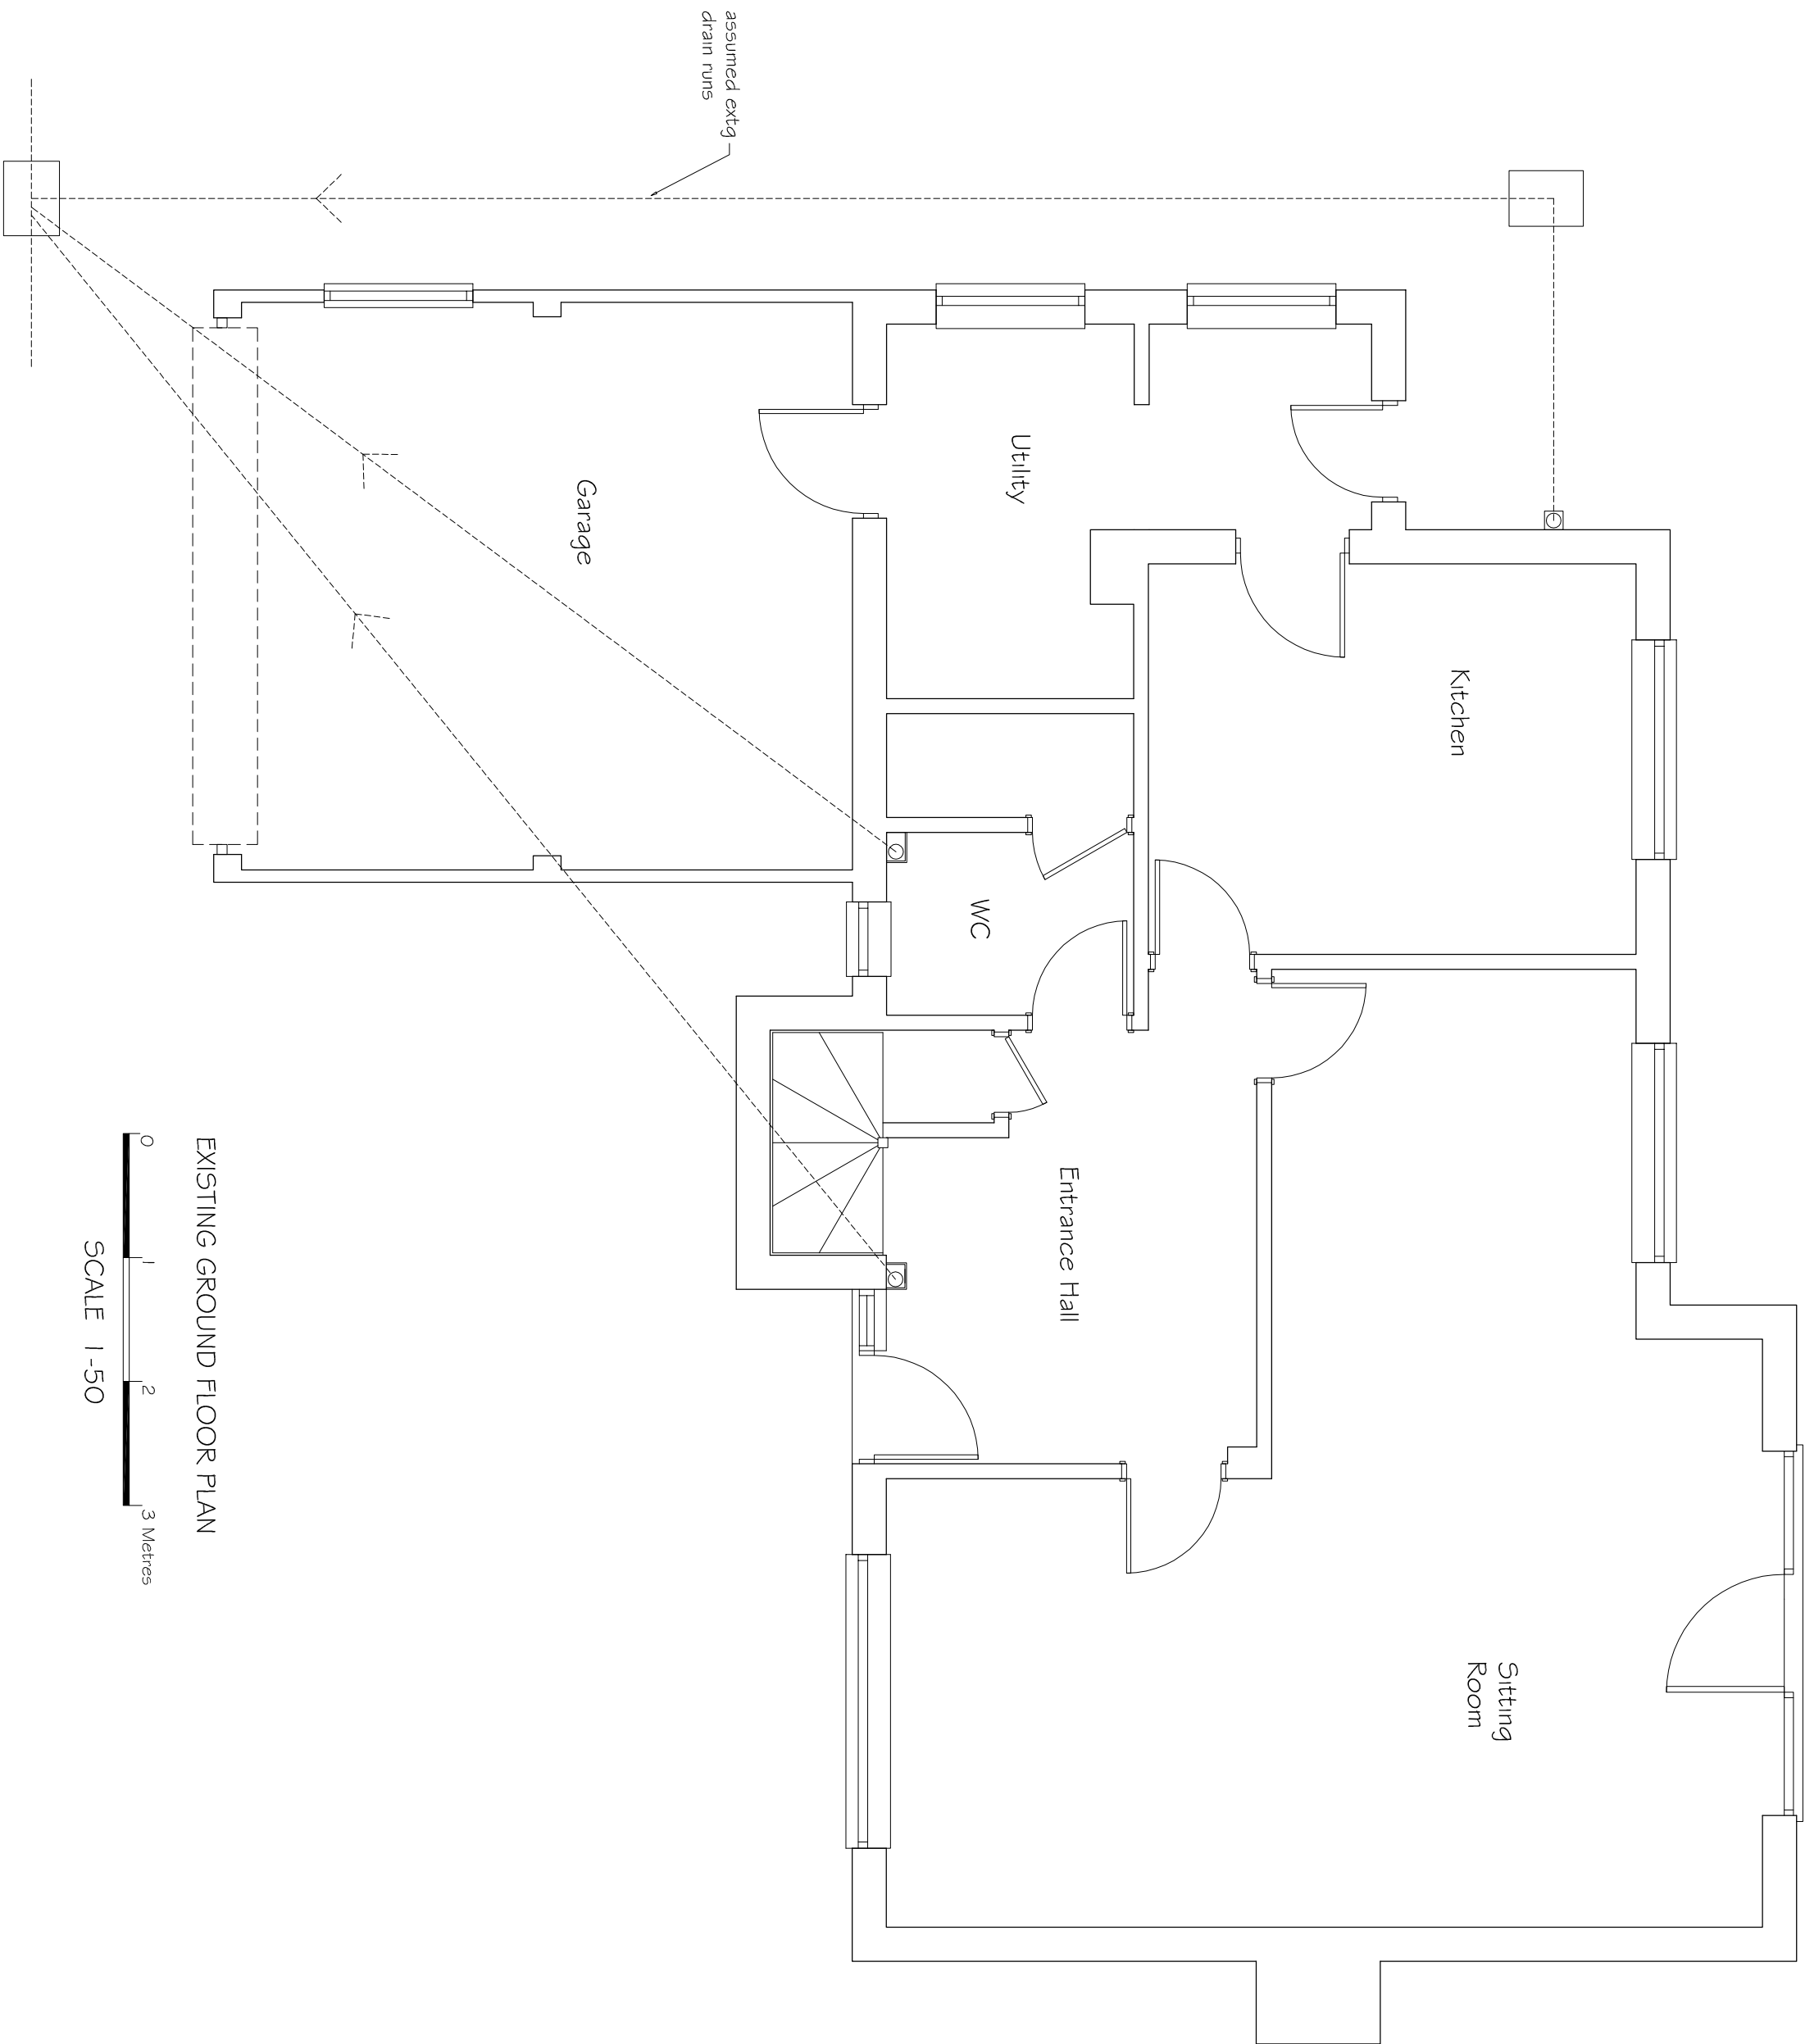


EXISTING GROUND FLOOR PLAN

0 1 2 3 Metres


SCALE 1:50

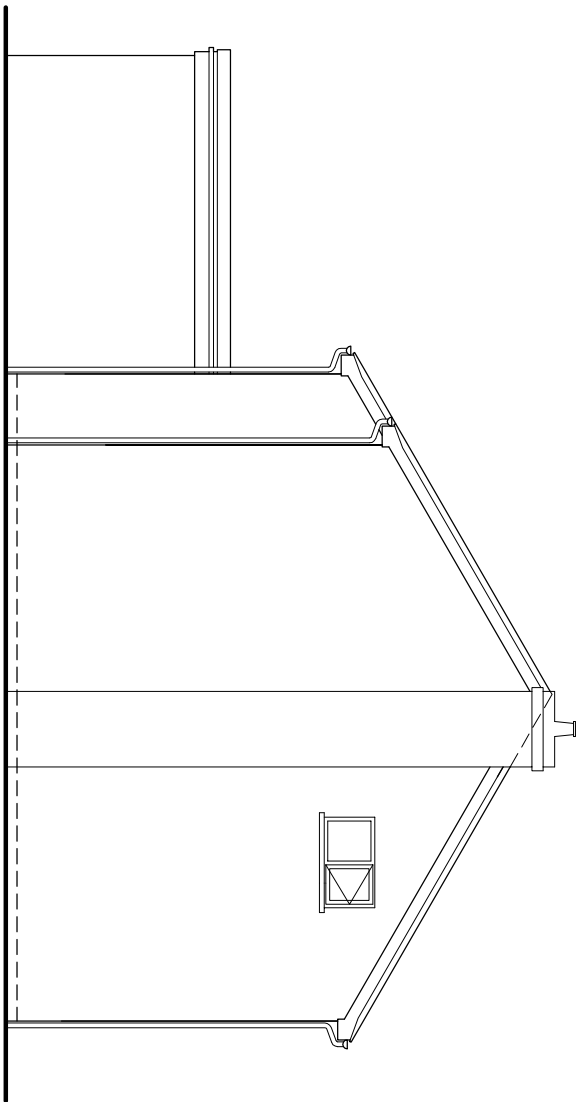


EXISTING SIDE ELEVATION

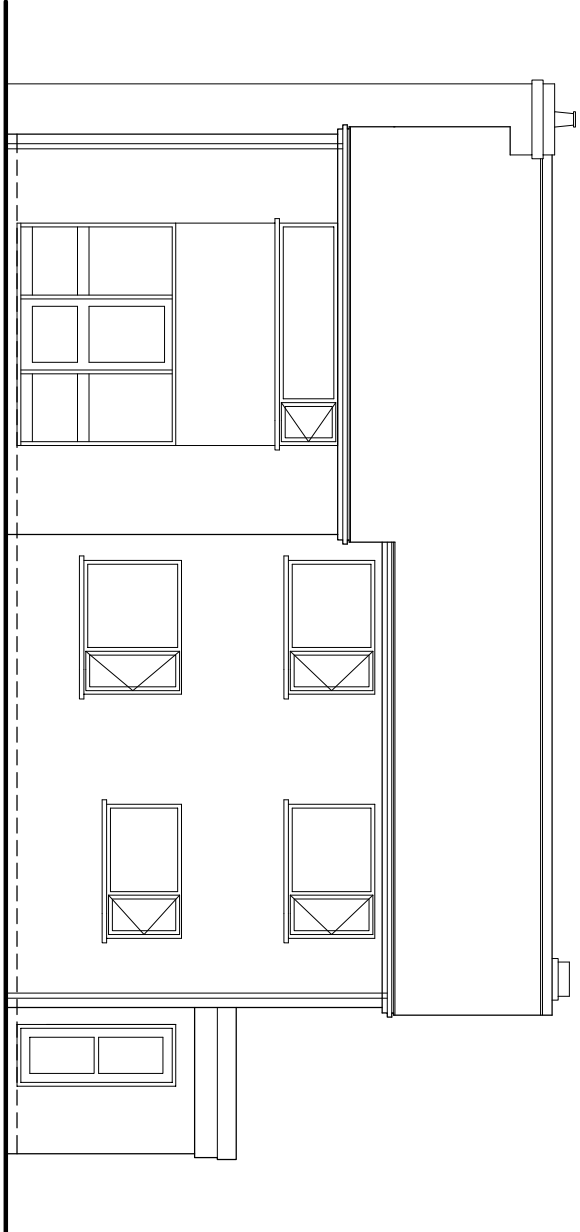

EXISTING REAR ELEVATION

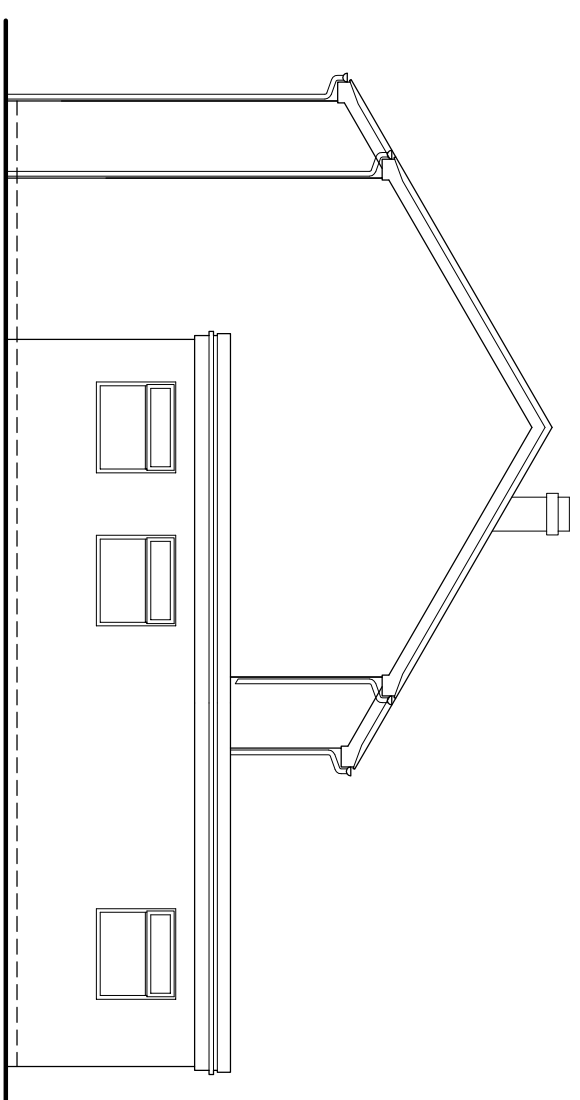

EXISTING SIDE ELEVATION

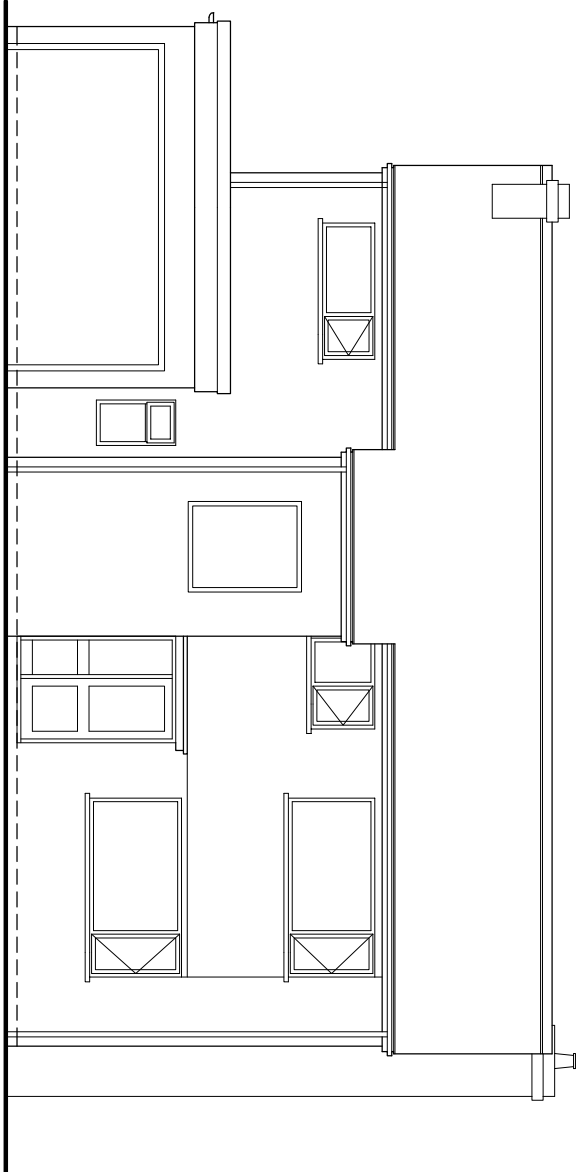

EXISTING FRONT ELEVATION

DATE	MODIFICATION	ISSUE	TITLE:-	SCALE:-
			EXISTING PLANS & ELEVATIONS	1:100 nos @ A1
			AT 4 CHERWELL ROAD, EMMER GREEN, RG4 8QH	DRAWN BY:-
			FOR MR & MRS BACON	CVS Designs Ltd
				MAR 2016
				REV:-
				01