

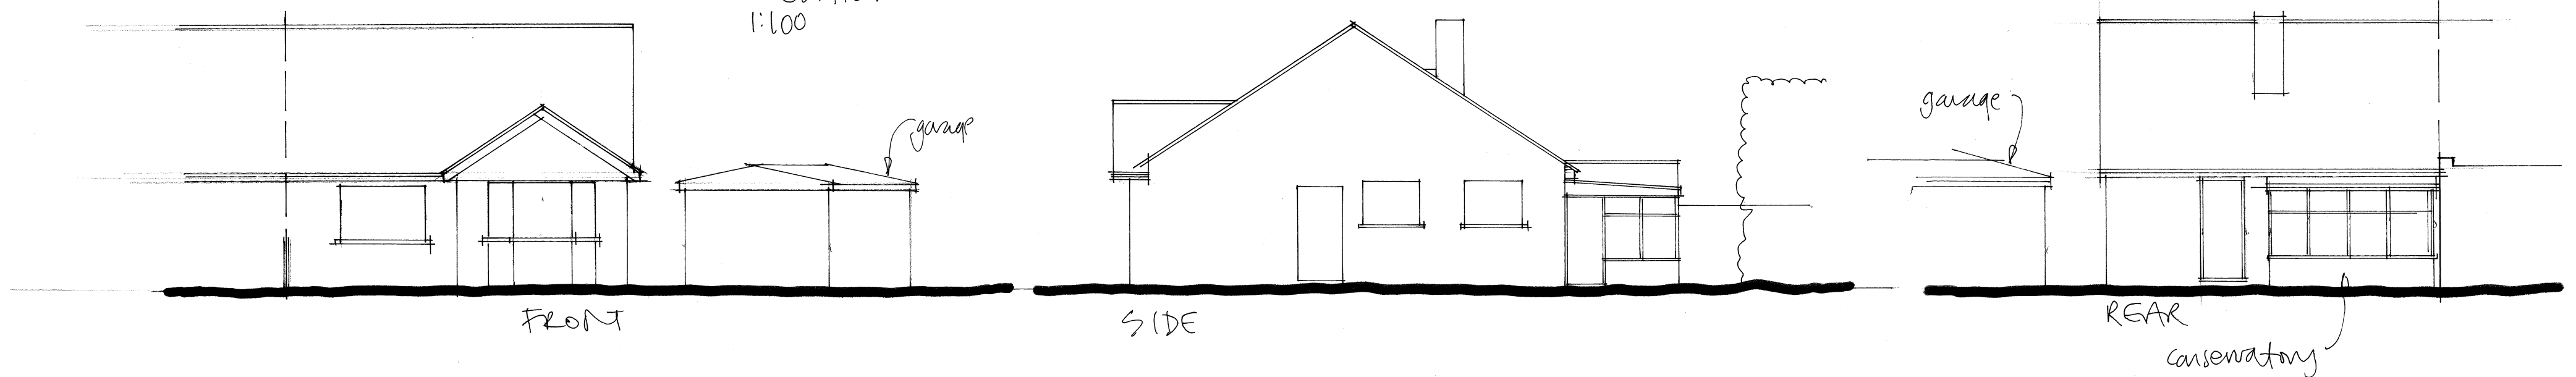


EXISTING
ELEVATIONS
1:100


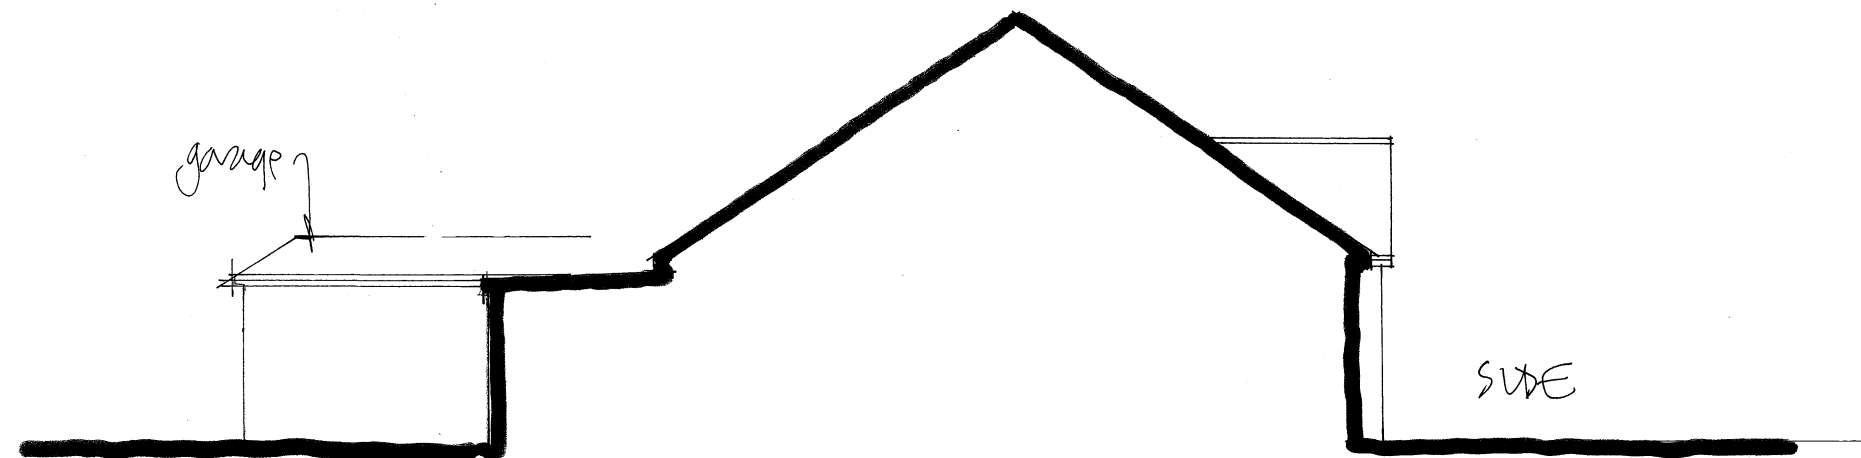


EXISTING
FLOOR PLAN
1:100

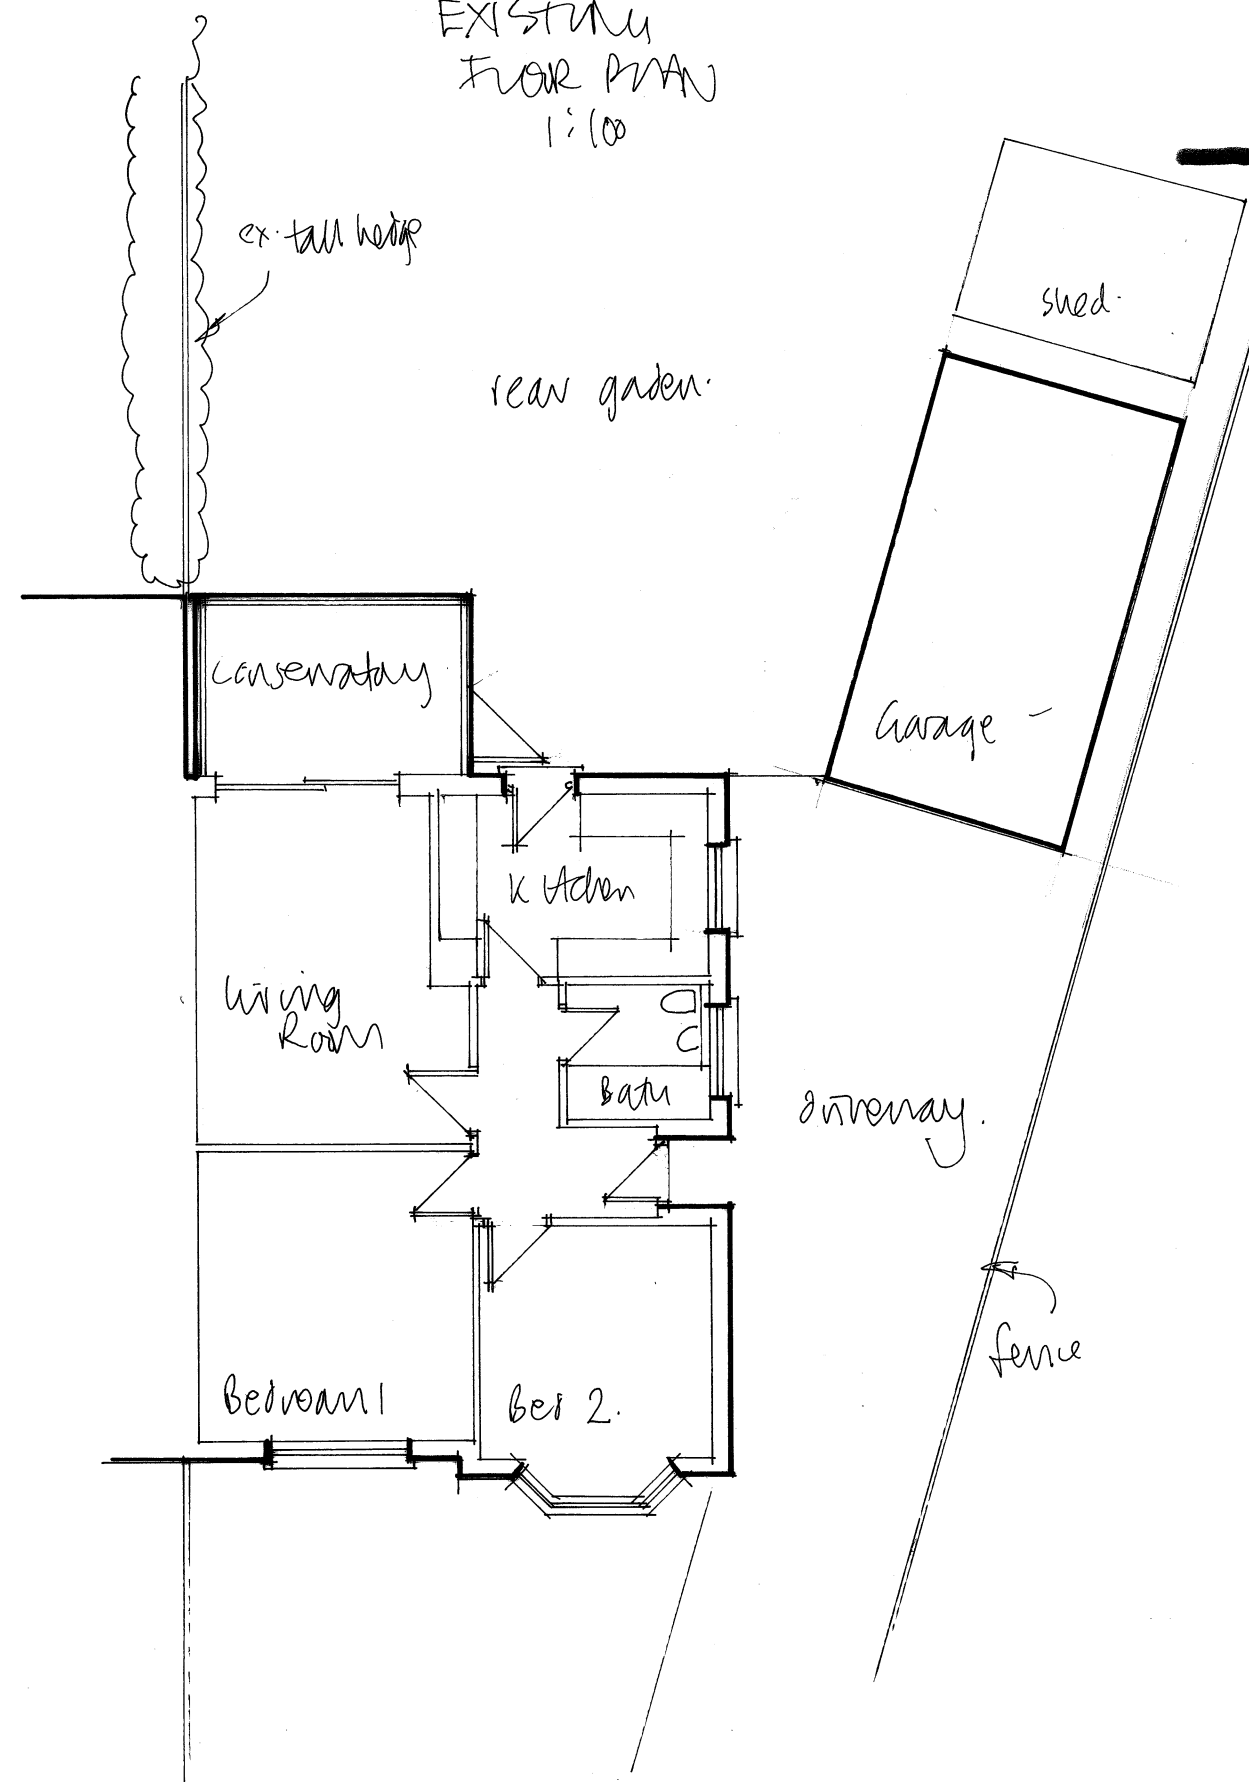

Block PLAN
1:500
o/s copy licence
100046827

0 10 20 30m

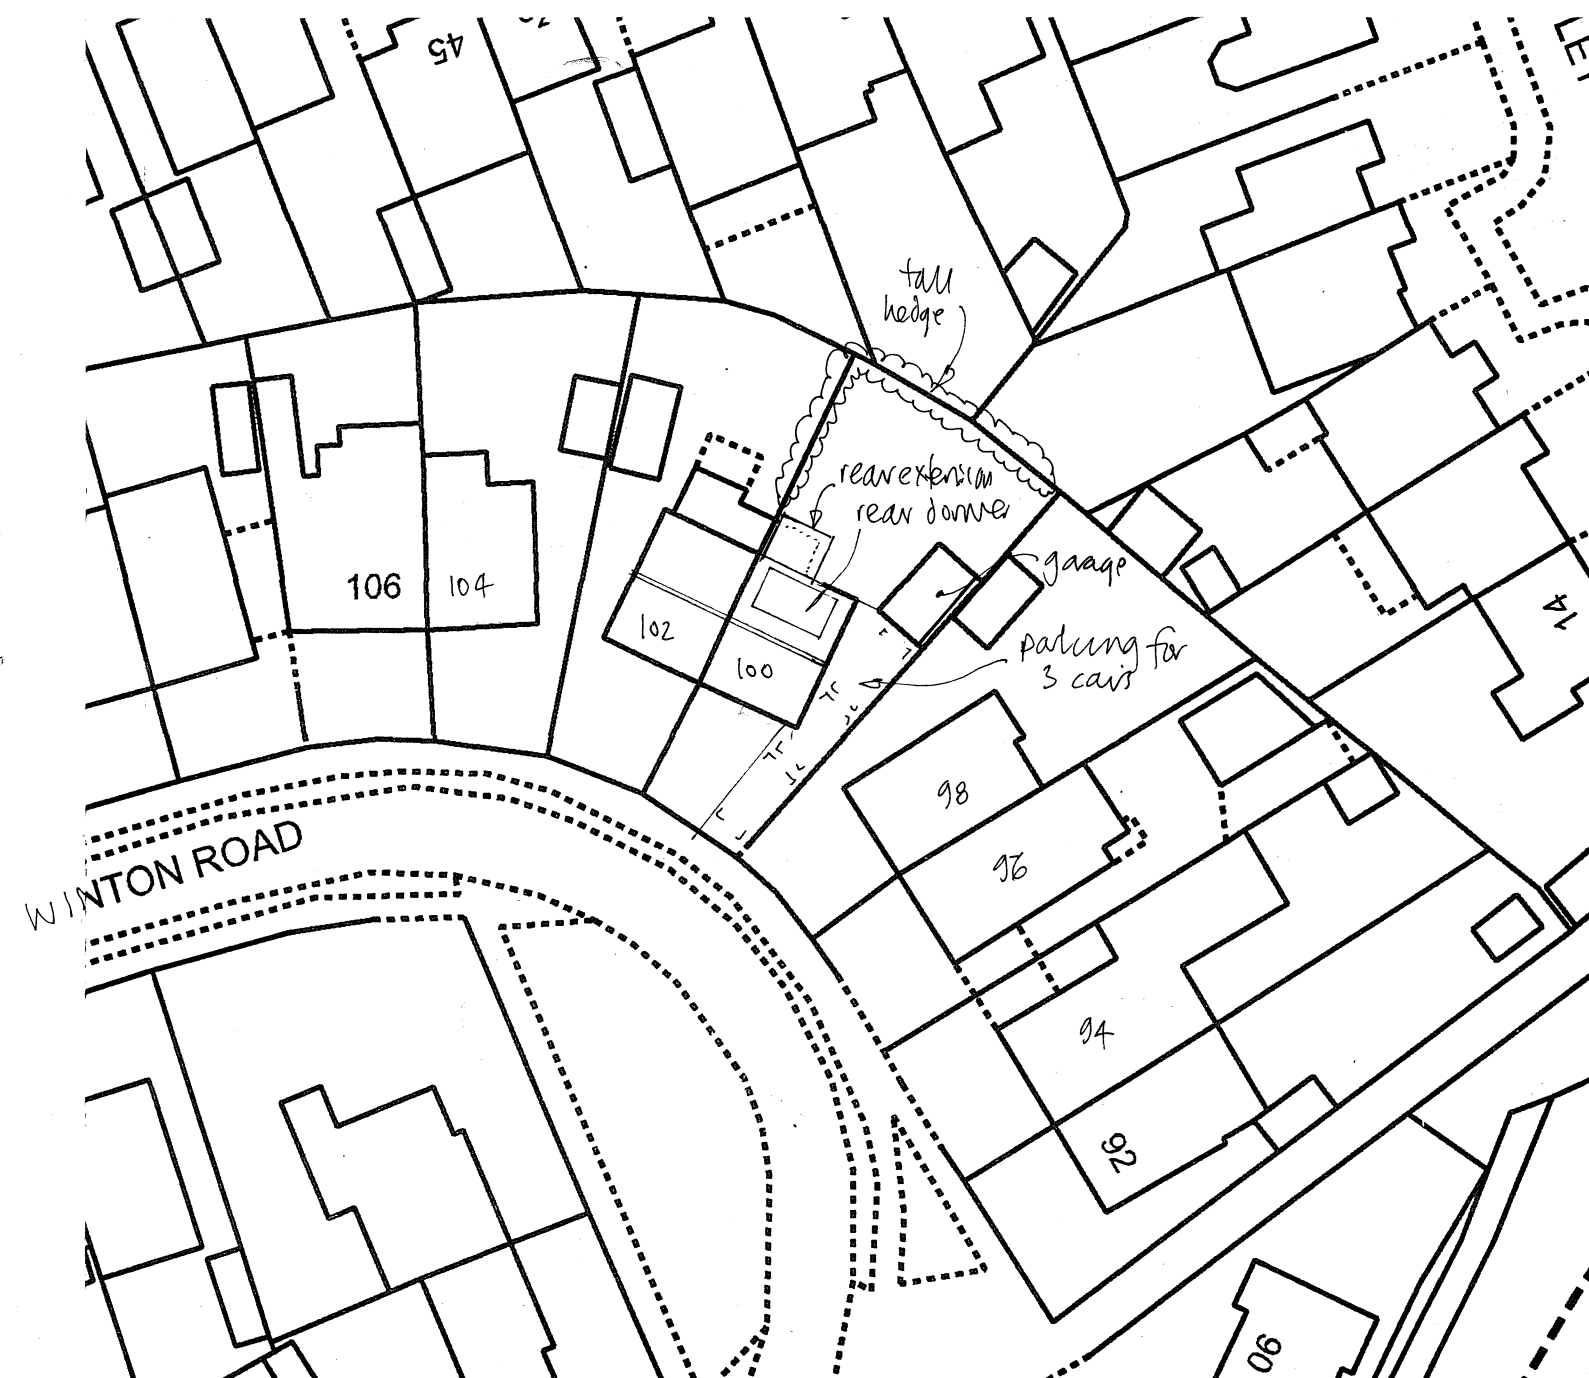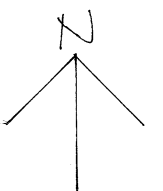

FUSIONArchitecture Ltd

Orchard End
Hazeley Bottom
Hartley Wintney
Hampshire
RG27 8LU
Tel/Fax 01252 842026

Job Title

Loft conversion and rear extension
100 Winton Road
Reading
RG2 8HL

Client

Sarah Ilsley

Drawing Title

Existing floor plan and elevations,
block plan

Scale As shown Dwg size...A2

Dwg No. 2231/02

Rev