




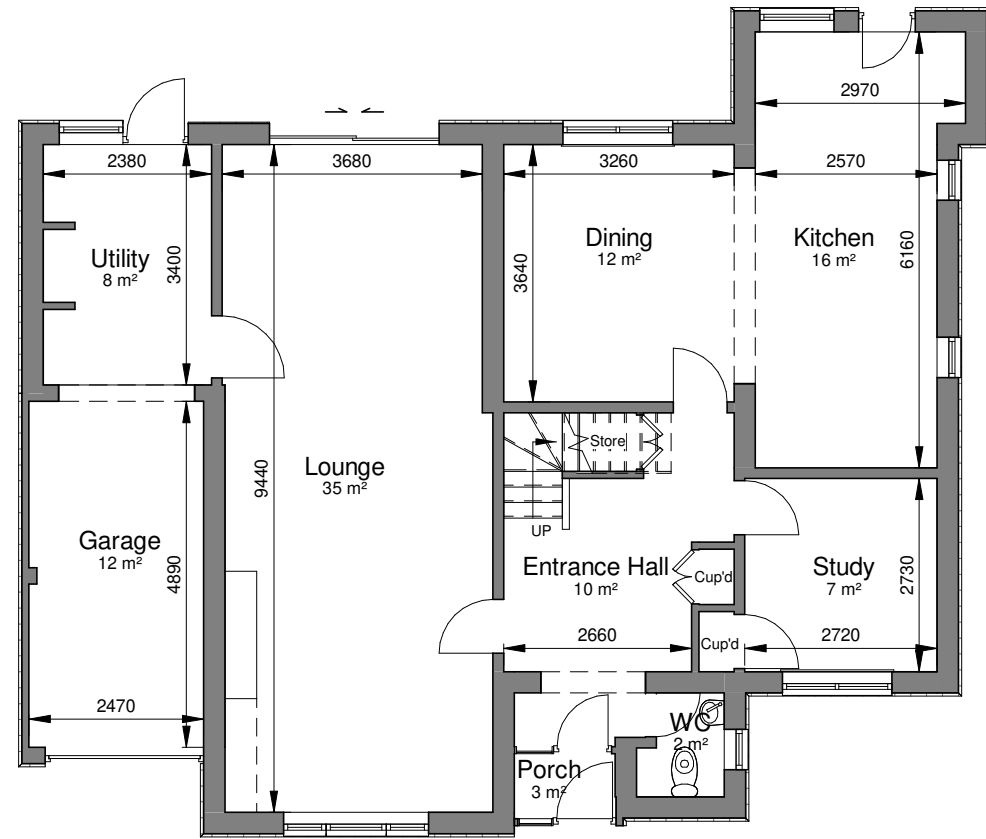

1 **Ground Floor Plan**
1 : 100

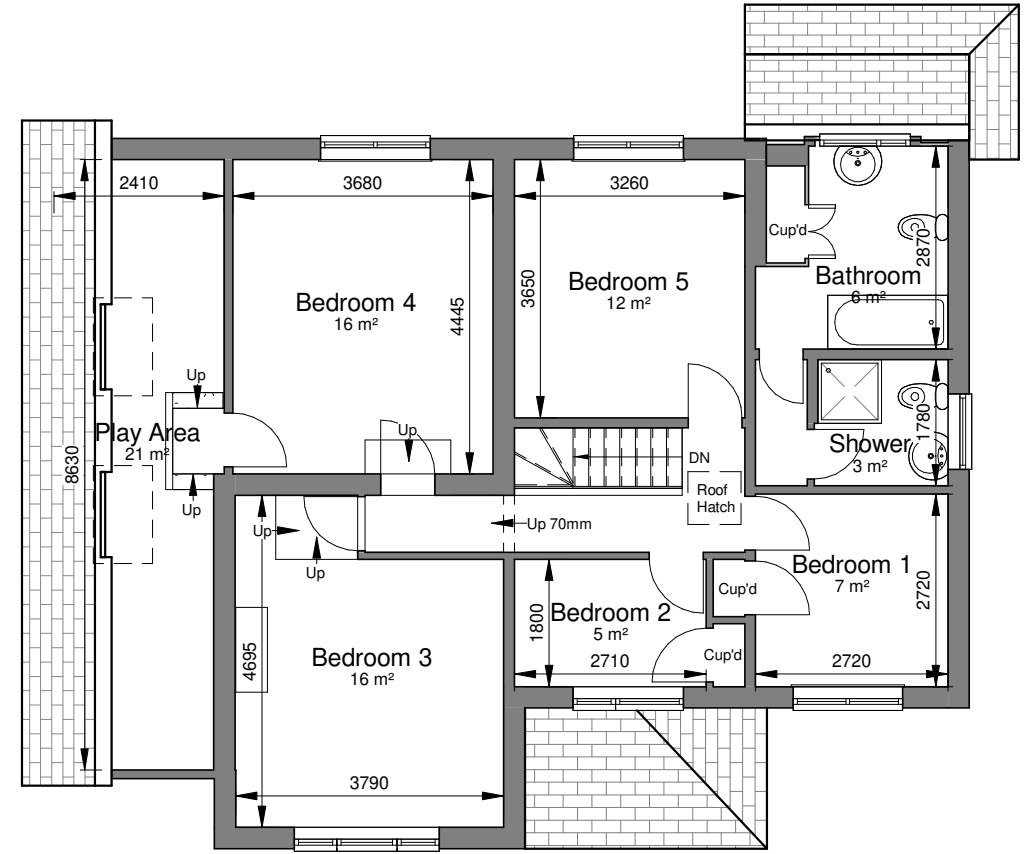

2 **First Floor Plan**
1 : 100

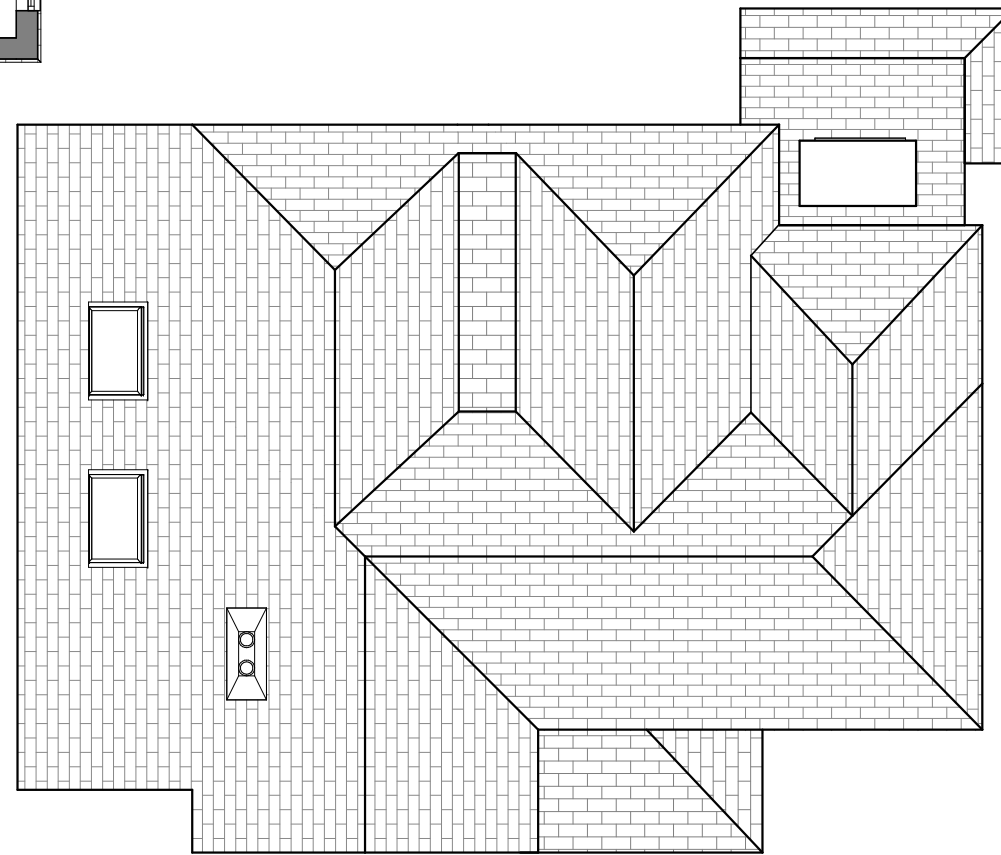


3 **Roof Plan**
1 : 100

PLANNING

This drawing and design is for use solely in connection with the project described. The drawing and design is the property of Design Work Studios and must not be reissued, loaned or copied without written consent. All dimensions and setting out to be checked onsite before construction. Do not scale from the drawing. The drawing is to be read in conjunction with all other information relevant to the project. Any apparent discrepancy is to be brought to the attention of Design Work Studios.
© Design Work Studios

REV	AMENDMENT	BY	CHECK	DATE
-----	-----------	----	-------	------

 

0 1 2 3 4 5 m
scale 1:100 at A3

CLIENT

James Adams & Jennie 31 Cockney Hill
Evans

PROJECT



Design Work
Studios Ltd.

59A PEACH ST, WOKINGHAM,
BERKSHIRE, RG40 1XP
WWW.DESIGNWORKSTUDIOS.CO.UK
INFO@DESIGNWORKSTUDIOS.CO.UK
T.0118 357 0071

TITLE

Existing Floor and Roof
Plans

DRAWING NUMBER

1461_ EX
GA-01

REV