



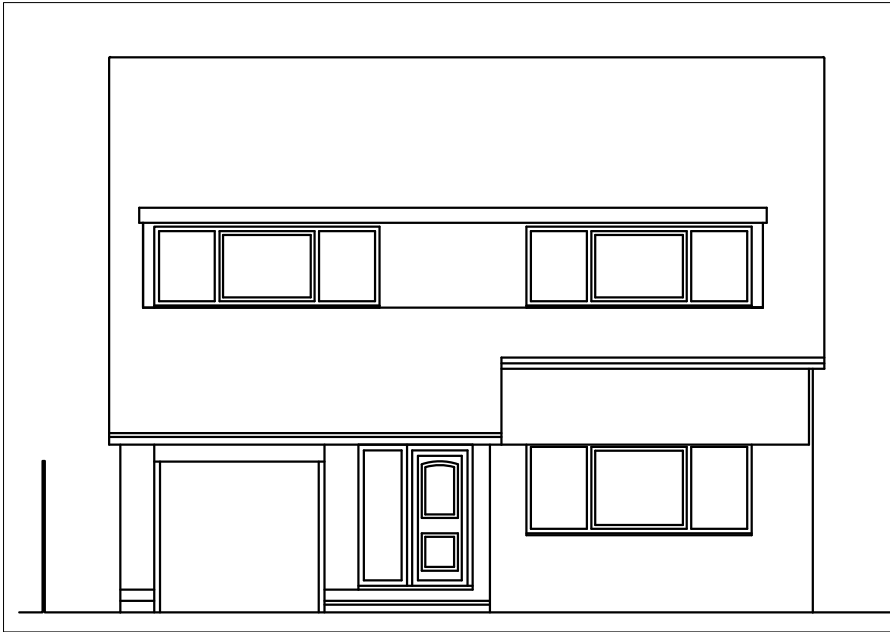


FRONT, NORTH ELEVATION
EXISTING SPECIFICATION



Roof- Pitched roof is of Double Roman pantiles on felt and battens.
Walls - External walls are solid brickwork with the outer face being in Fletton bricks.
Windows - White PVC with older style double glazing.
Rainwater goods - White Squareline rainwater goods to matching downpipes.

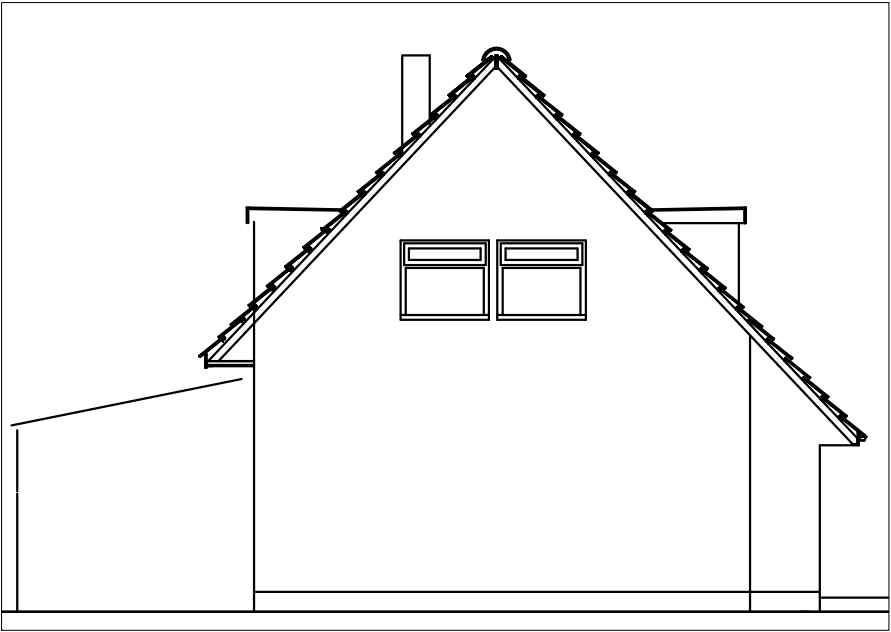


WEST SIDE ELEVATION

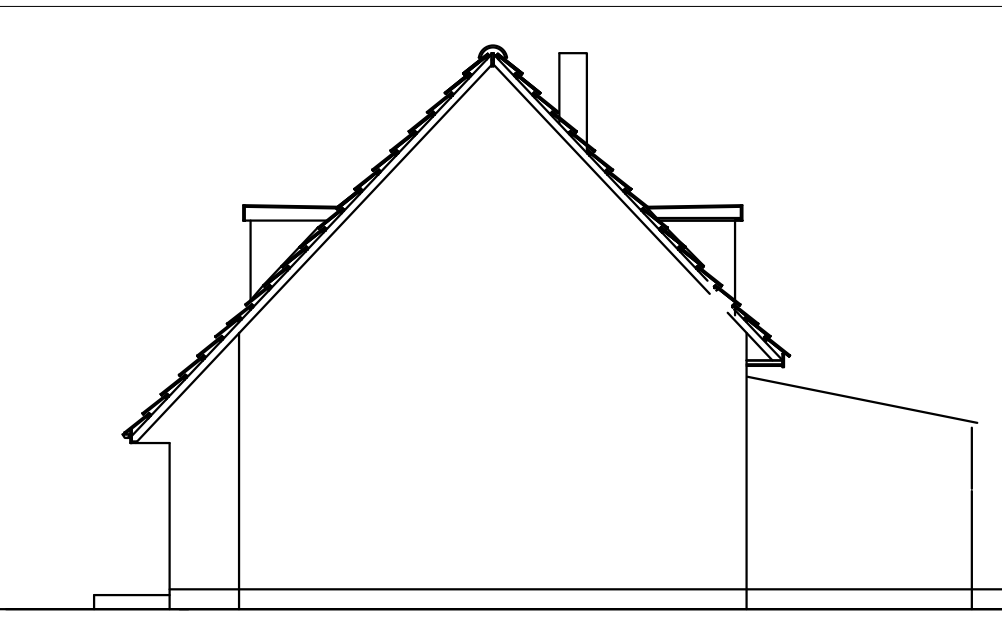


EAST SIDE ELEVATION

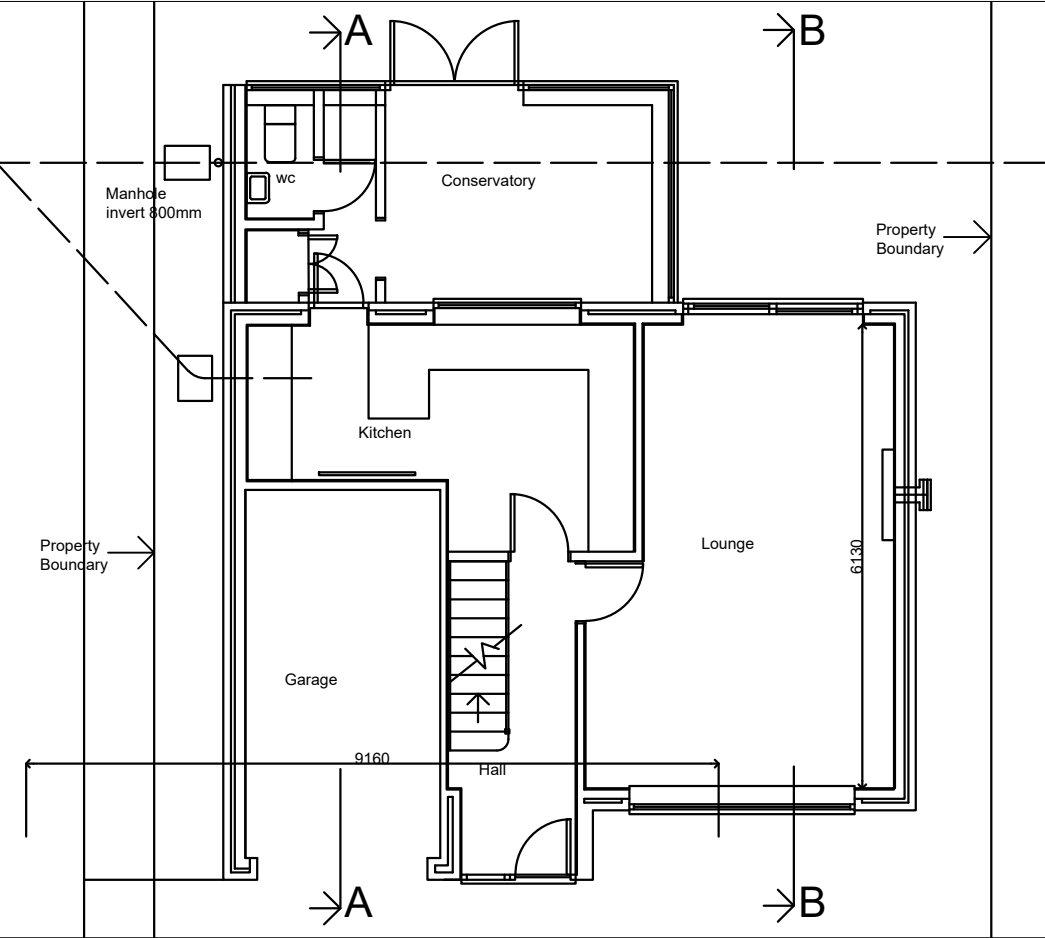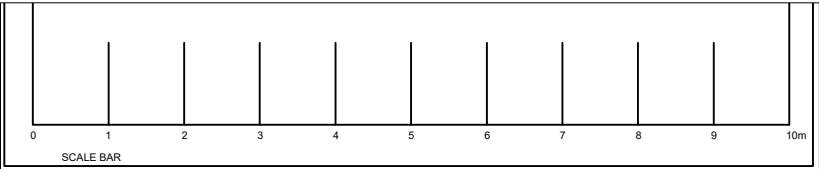

EXISTING GROUND FLOOR PLAN

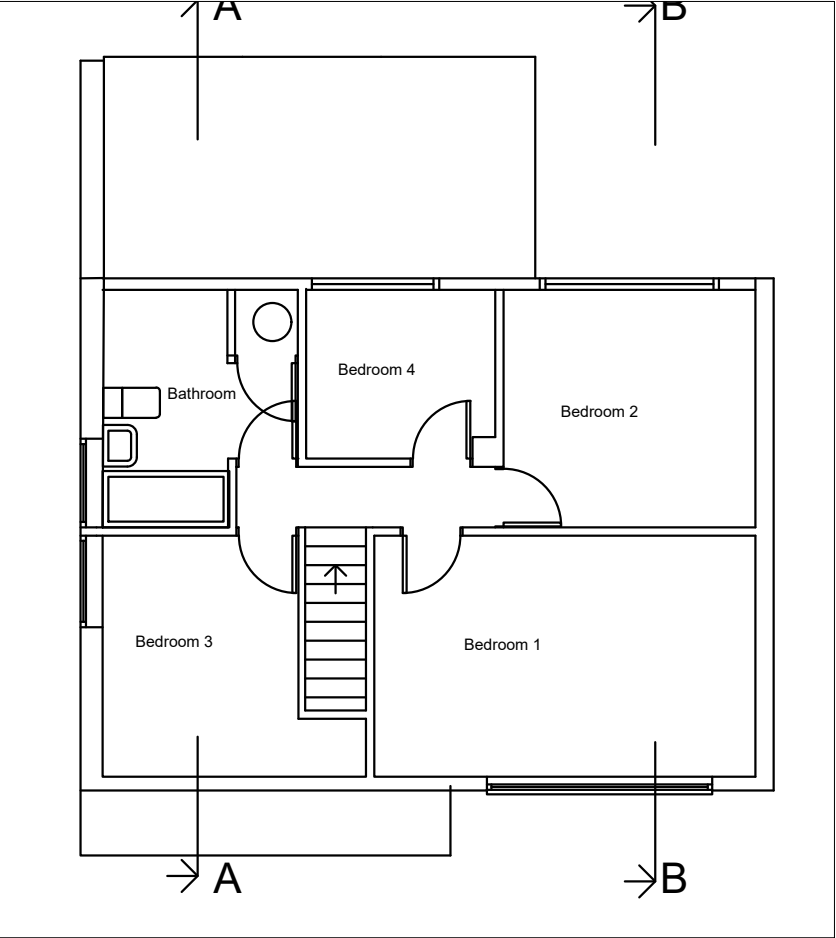

EXISTING FIRST FLOOR PLAN

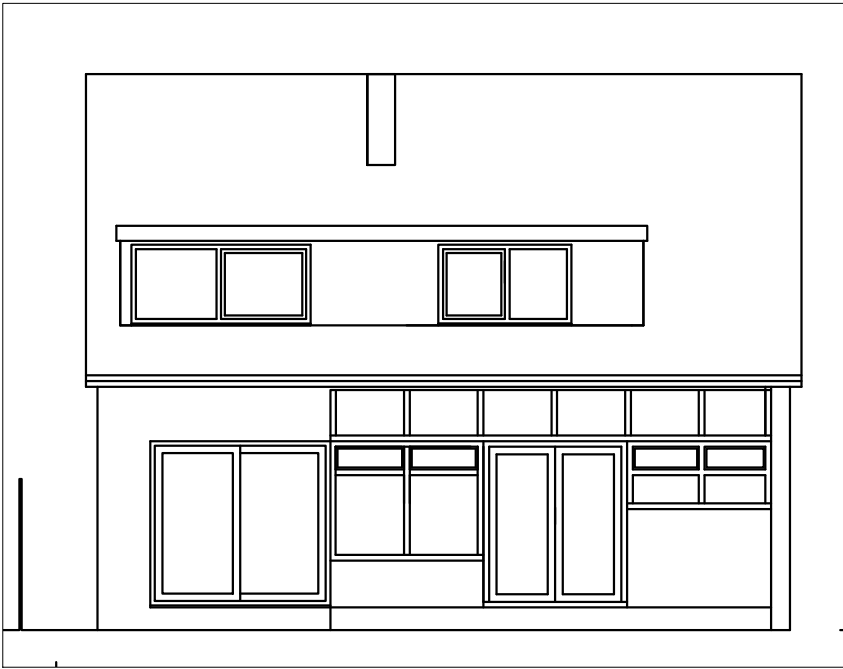

REAR, SOUTH ELEVATION

Henley Surveying and Design Services 56, Elizabeth Road, Henley on Thames, RG9 1RA e-mail keithwalker56@btinternet.com Tel 07879 600063			
CLIENT Mr & Mrs C & C Jones 40 Silverthorne Drive Caversham Berkshire RG4			
PROJECT Proposed Single Storey Rear Extension and Internal Alterations			
DRAWING Existing Floor Plans and Elevations			
Scale 1:100 at A3	Drawn by Keith Walker	Date March 20	Drawing No 201907/01