




This is not a construction drawing and must used for planning approval only, this drawings must be read in conjunction with Building control approval drawings, structural engineer's details and all relevant statutory approval drawings. This drawing must not use as a sole basis for preparing structural calculations. All dimensions wall thicknesses and structural conditions must be verified on site prior preparing structural details. Contractor to check all dimensions and conditions on site. Any omissions and discrepancies must be notified to the supervising officer prior to producing material and commencing construction

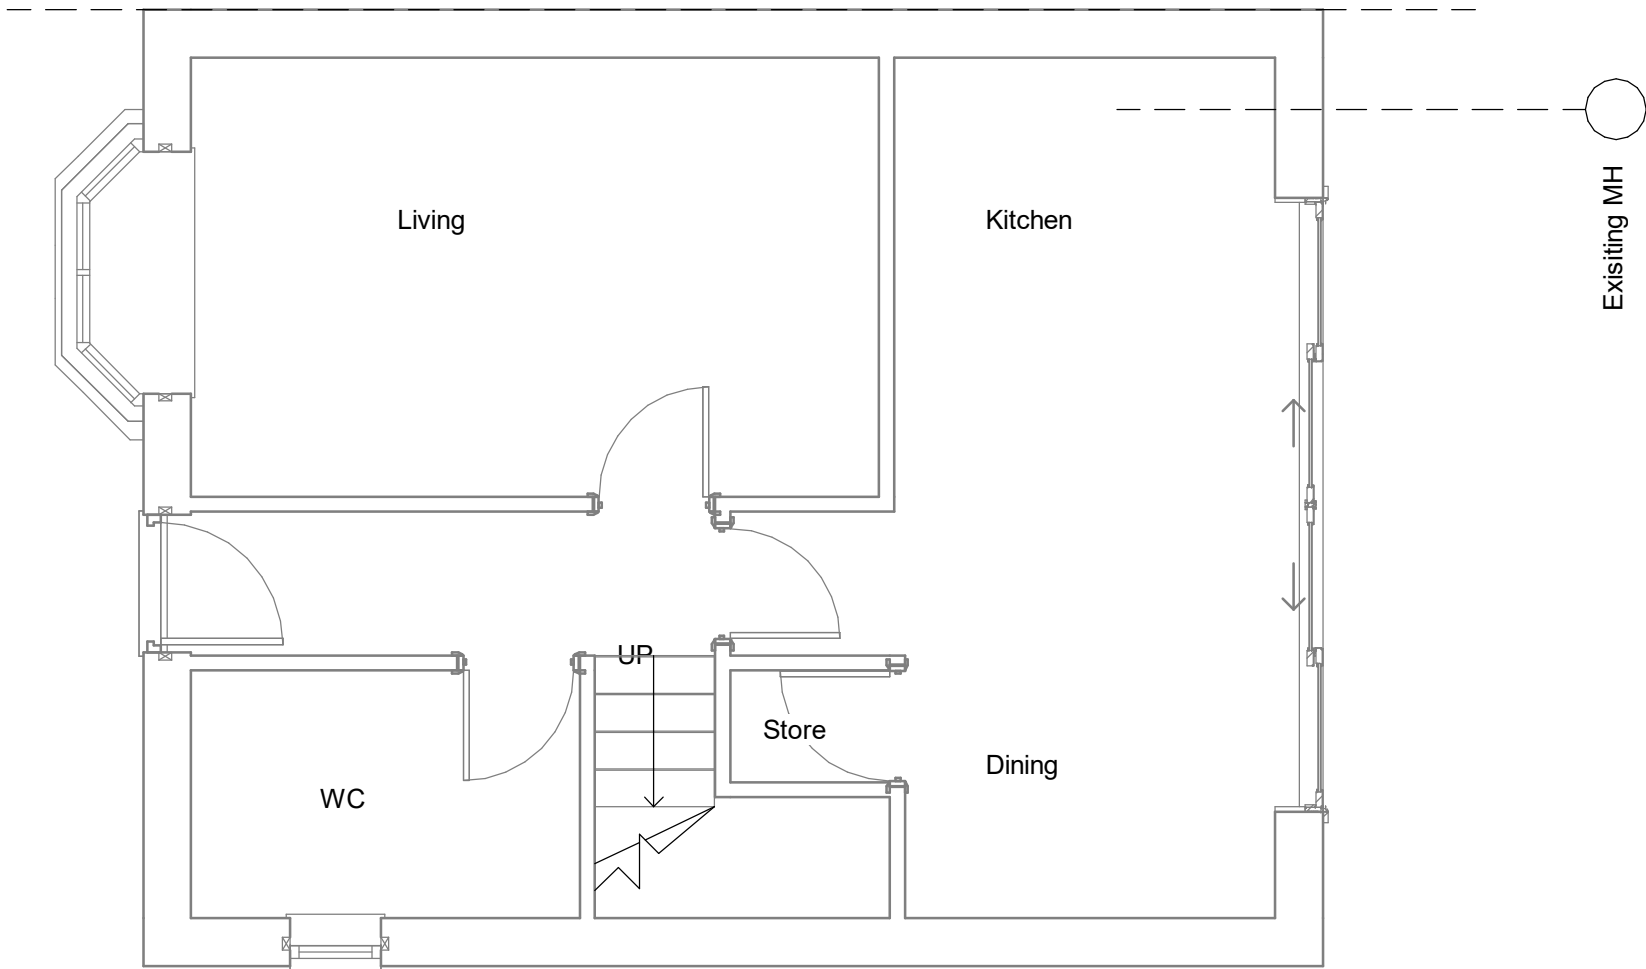

1 **Ground floor**
1 : 50

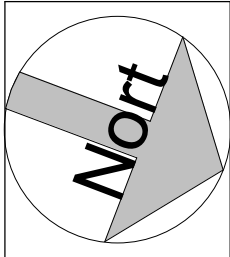

Project **57A Foxhays Road, Reading, RG2 8NA**

 

Title **Single Storey Rear Extension**

SHEET **Existing Ground Floor**


CLIENT **Mrs Harpeet Kaur**

Date 14-08-2020 Project number A020 Scale (@ A3) 1 : 50


Drawn by HS
Checked by MS
DRWAING NUMBER **A020-HS-1-V1**

REV

This is not a construction drawing and must used for planning approval only, this drawings must be read in conjunction with Building control approval drawings, structural engineer's details and all relevant statutory approval drawings. This drawing must not use as a sole basis for preparing structural calculations. All dimensions wall thicknesses and structural conditions must be verified on site prior preparing structural details. Contractor to check all dimensions and conditions on site. Any omissions and discrepancies must be notified to the supervising officer prior to producing material and commencing construction

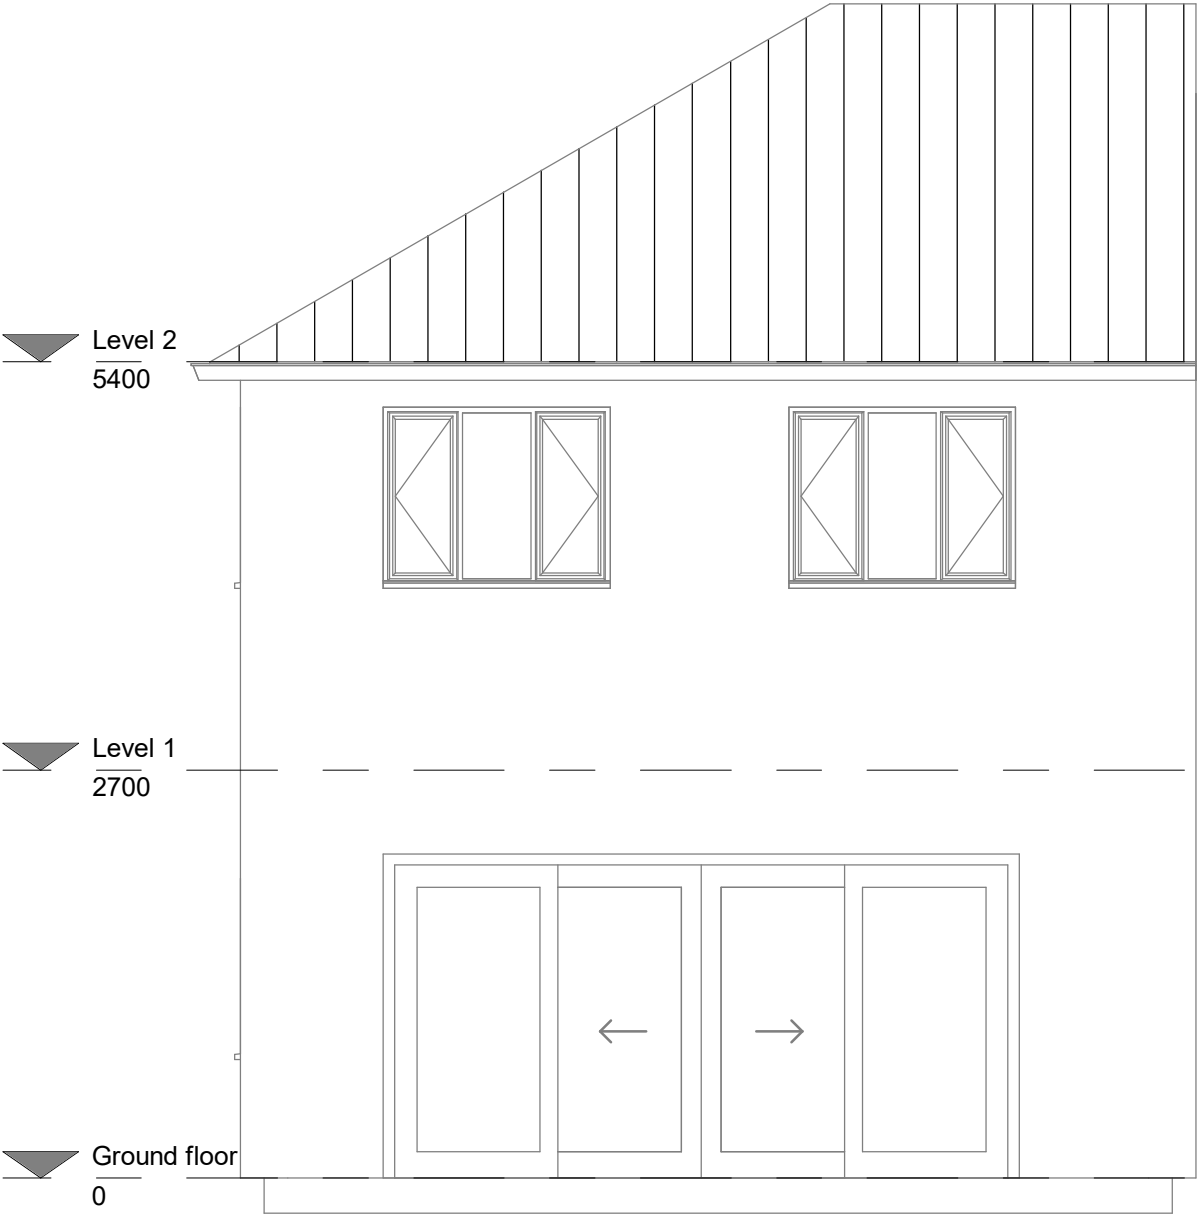


1 East Elevation
1 : 50

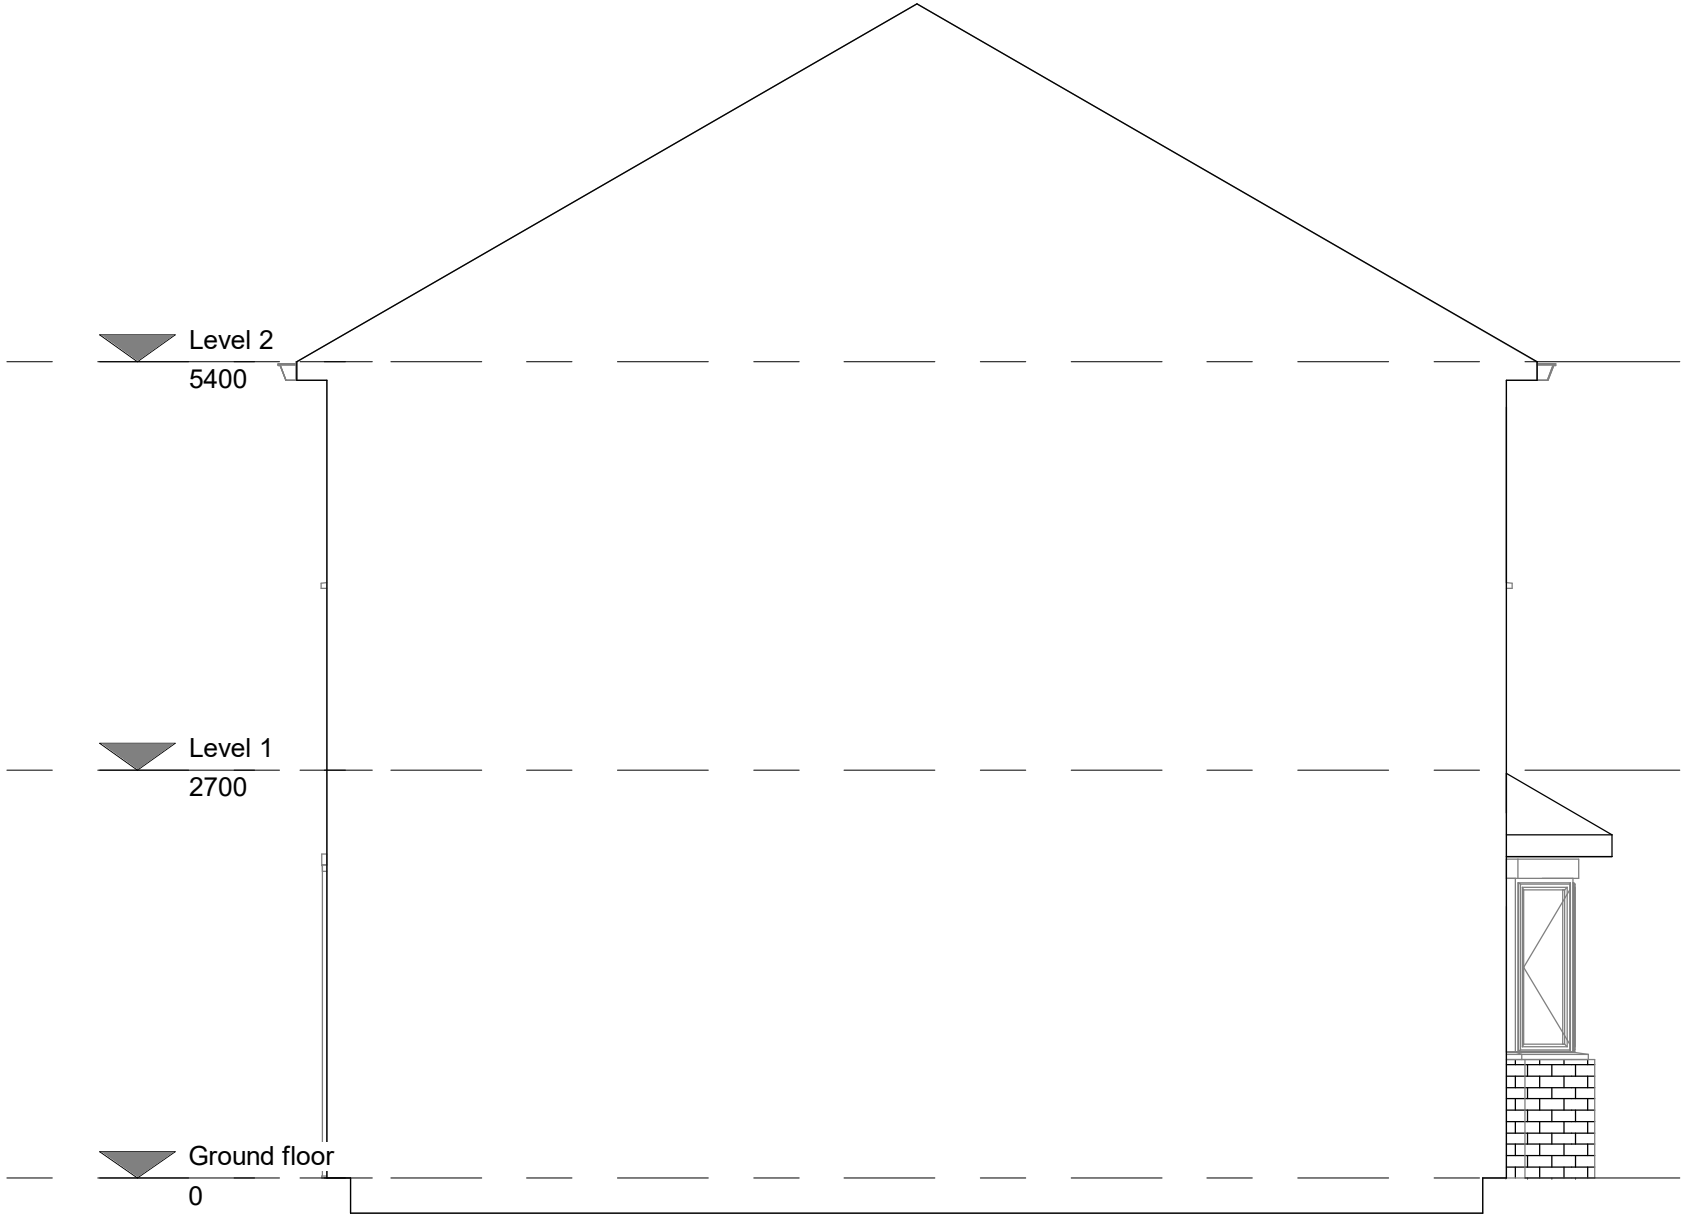

2 North Elevation
1 : 50



Project 57A Foxhays Road, Reading, RG2 8NA

 


Title Single Storey Rear Extension

SHEET Existing Elevations


CLIENT Mrs Harpeet Kaur

Date 14-08-2020	Project number A020	Scale (@ A3) 1 : 50
Drawn by HS	DRWAING NUMBER A020-HS-2-V1	
Checked by MS	REV	

This is not a construction drawing and must used for planning approval only, this drawings must be read in conjunction with Building control approval drawings, structural engineer's details and all relevant statutory approval drawings. This drawing must not use as a sole basis for preparing structural calculations. All dimensions wall thicknesses and structural conditions must be verified on site prior preparing structural details. Contractor to check all dimensions and conditions on site. Any omissions and discrepancies must be notified to the supervising officer prior to producing material and commencing construction

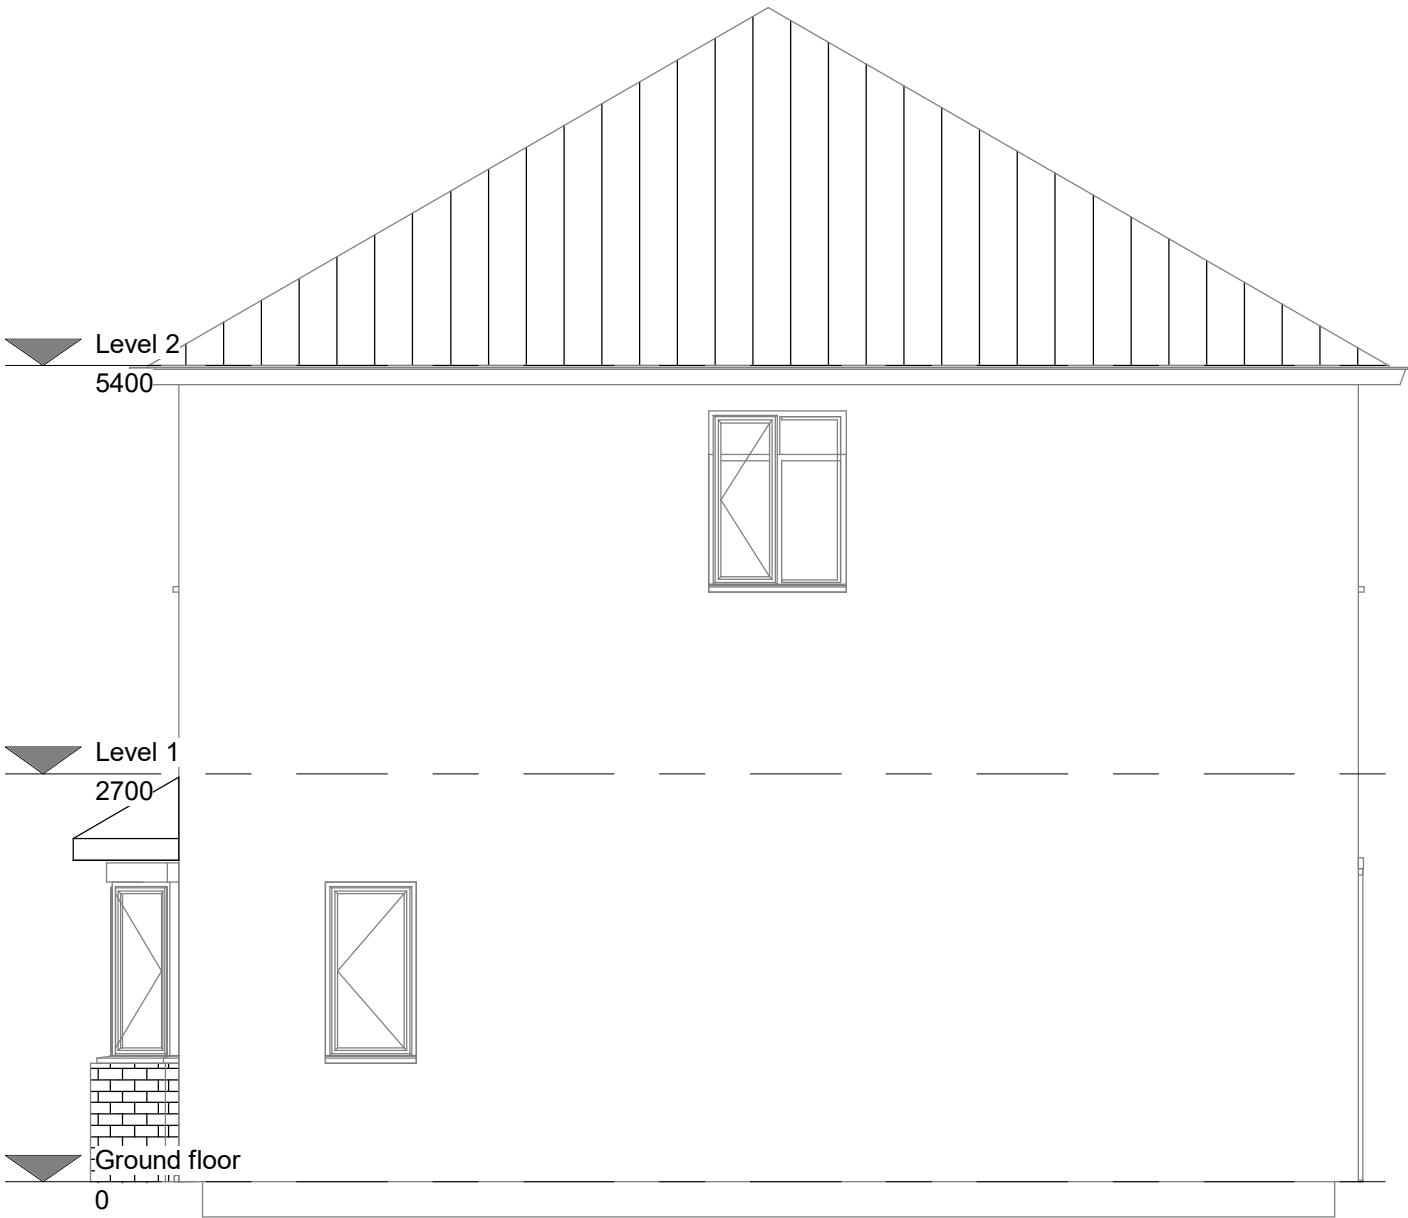


1 South Elevation
1 : 50

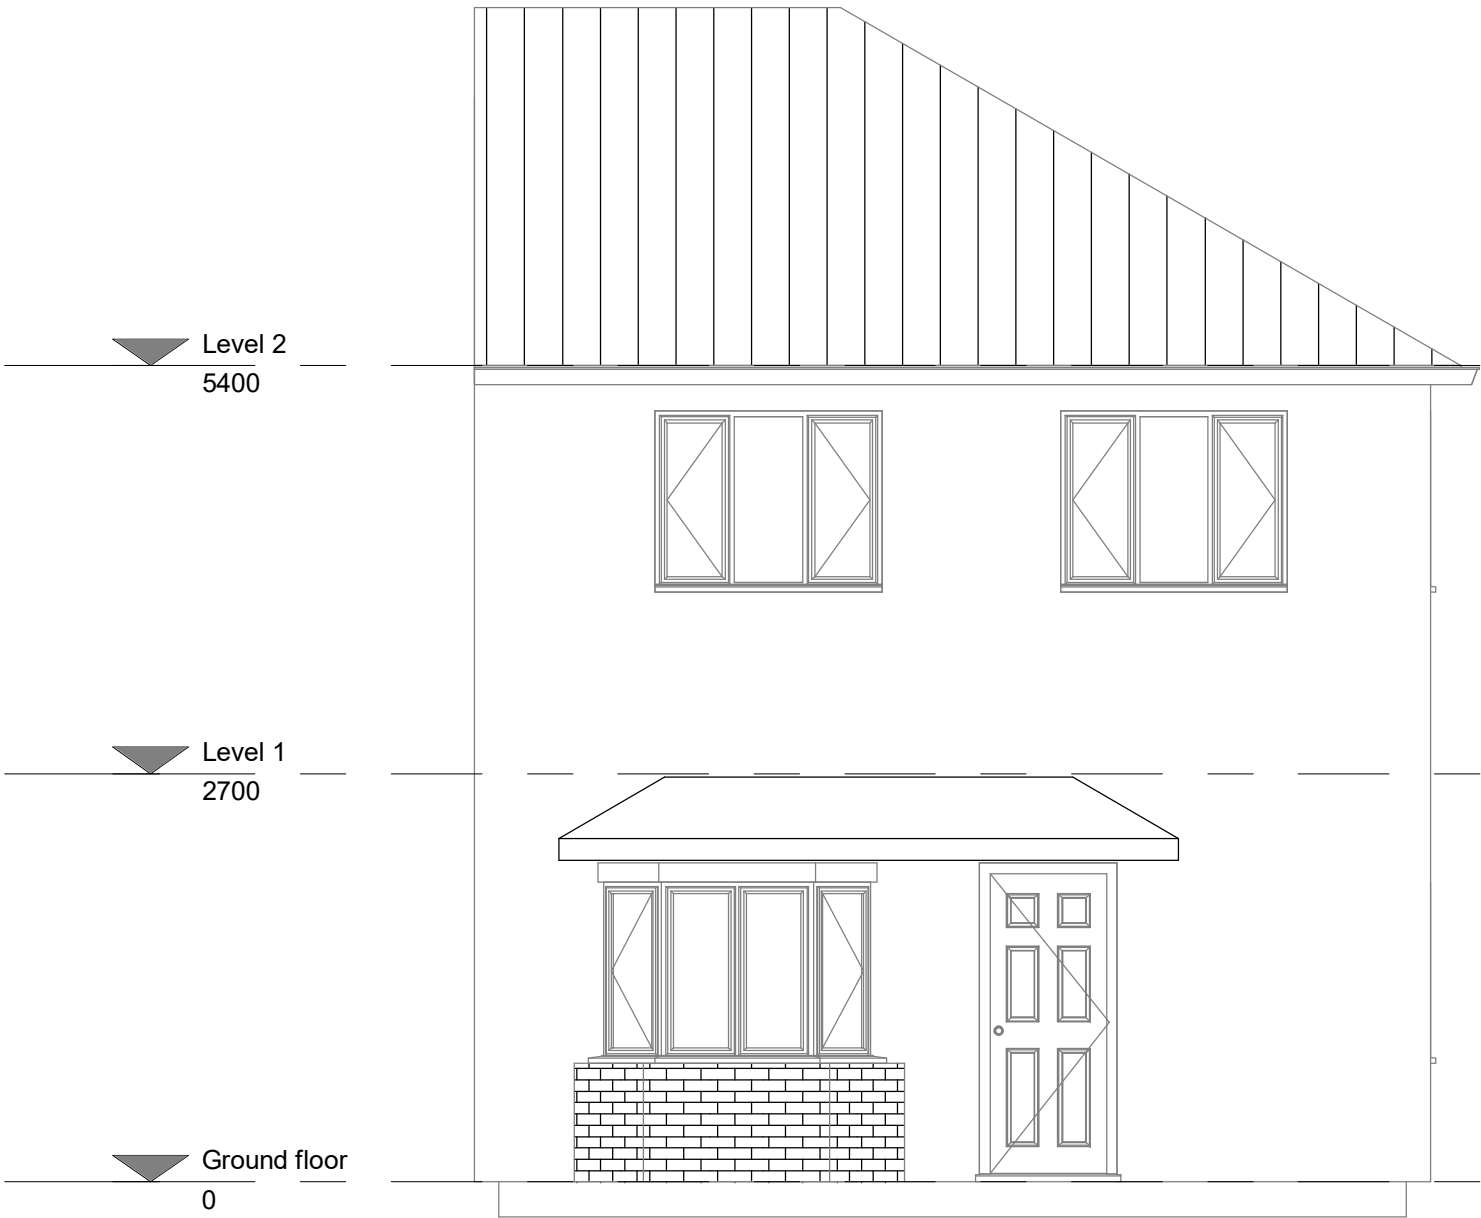

2 West Elevation
1 : 50



Project 57A Foxhays Road, Reading, RG2 8NA

 

Title Single Storey Rear Extension

SHEET Existing Elevations

CLIENT Mrs Harpeet Kaur

Date 14-08-2020	Project number A020	Scale (@ A3) 1 : 50
Drawn by HS	DRWAING NUMBER A020-HS-3-V1	
Checked by MS	REV	