




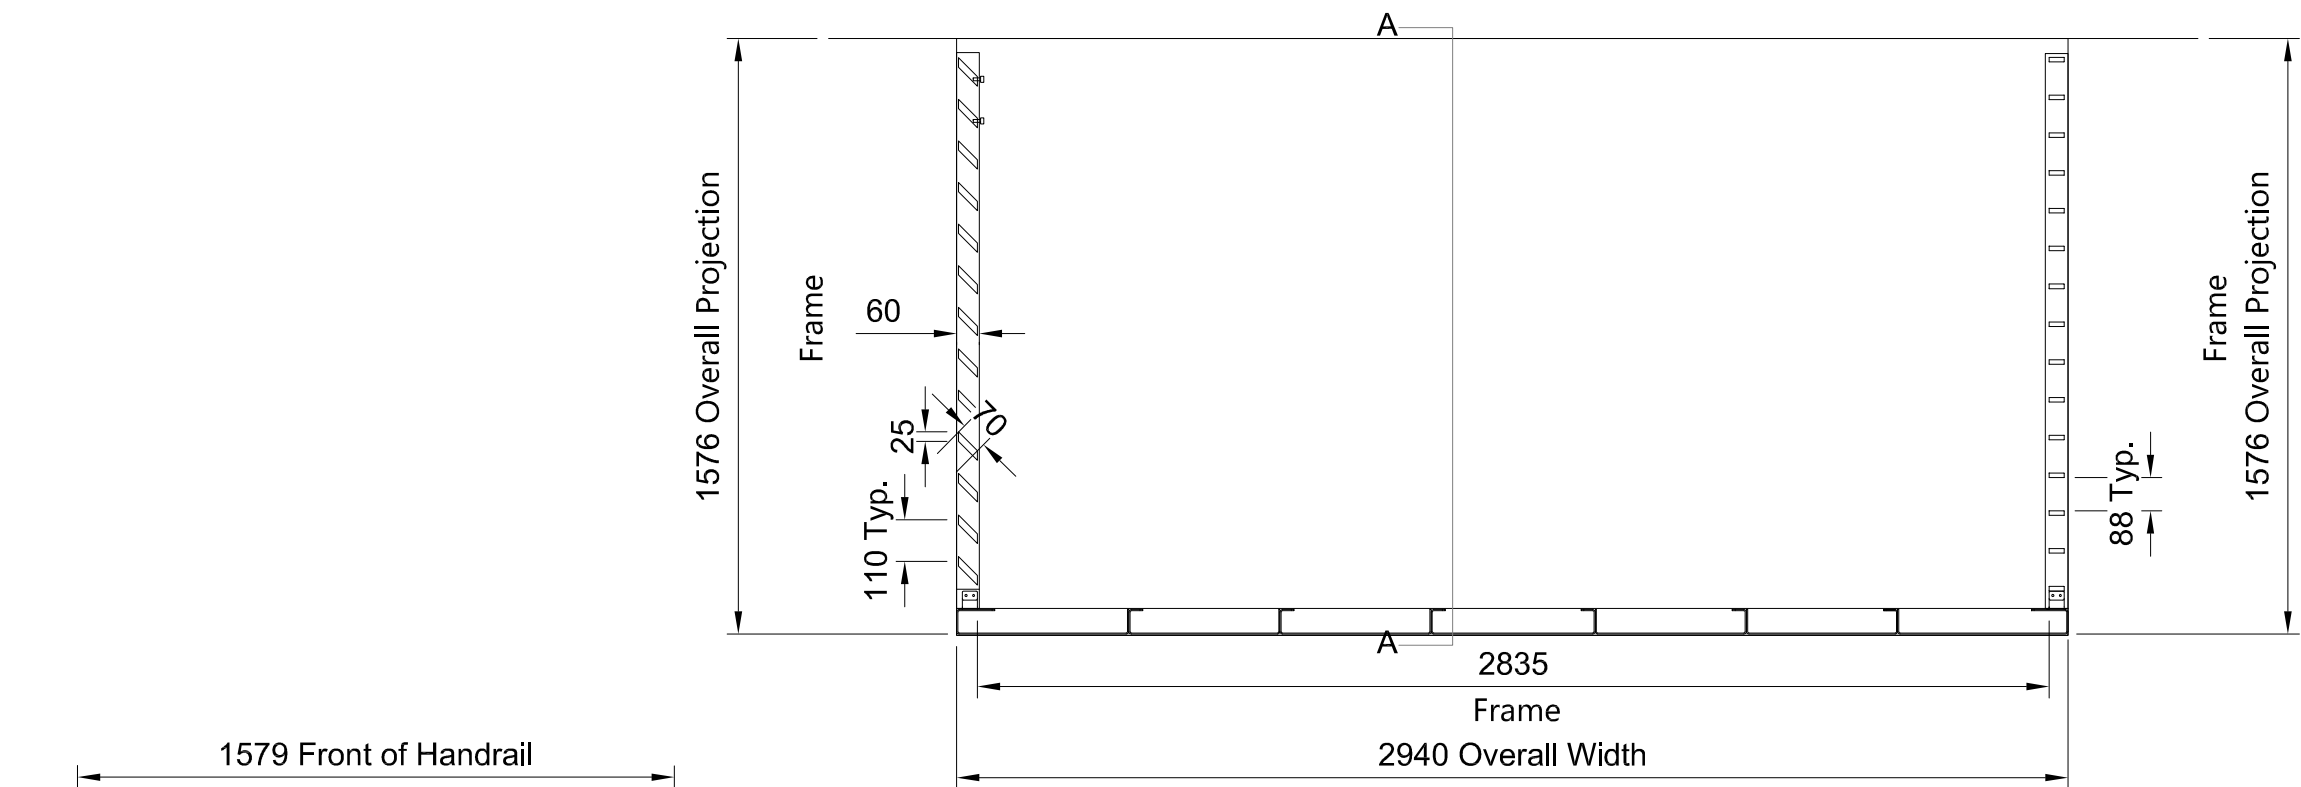


Plan

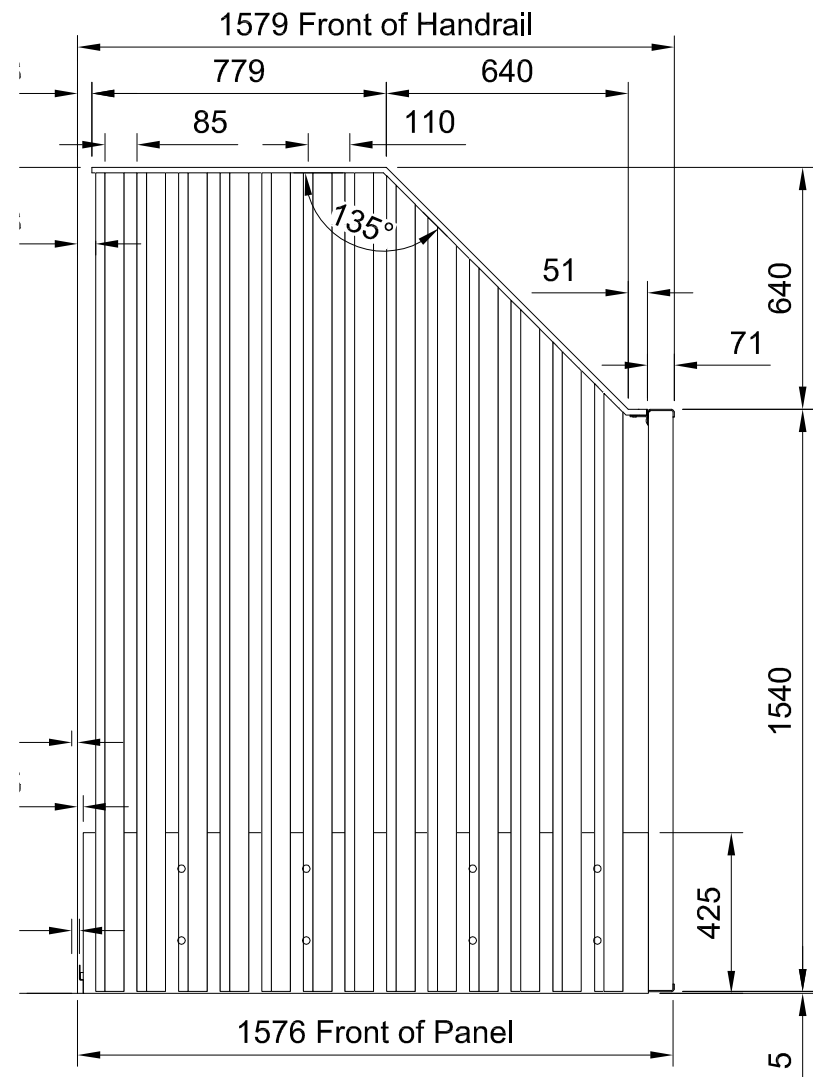


Side Elevation

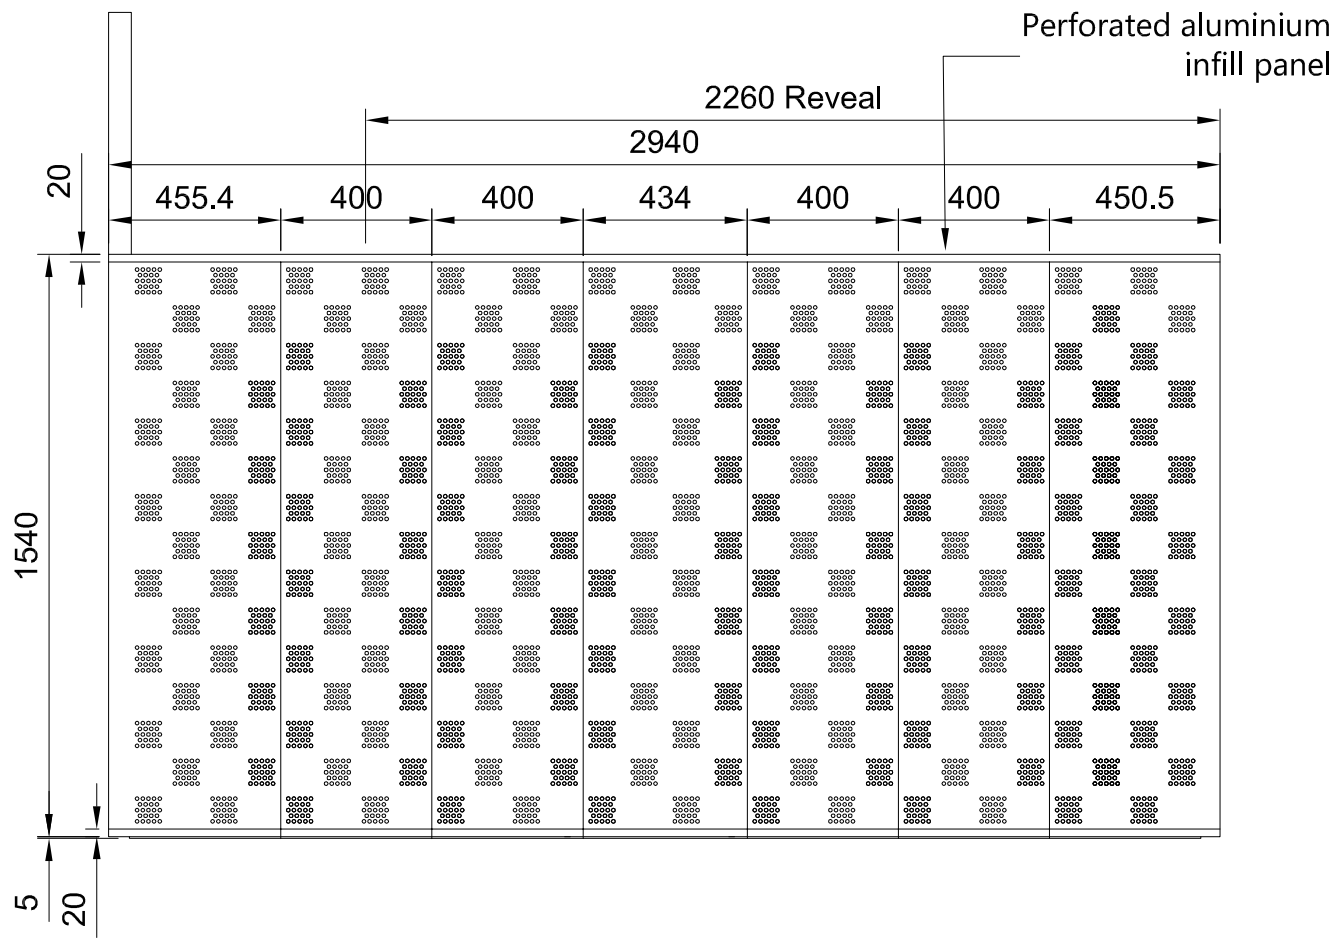

Front Elevation

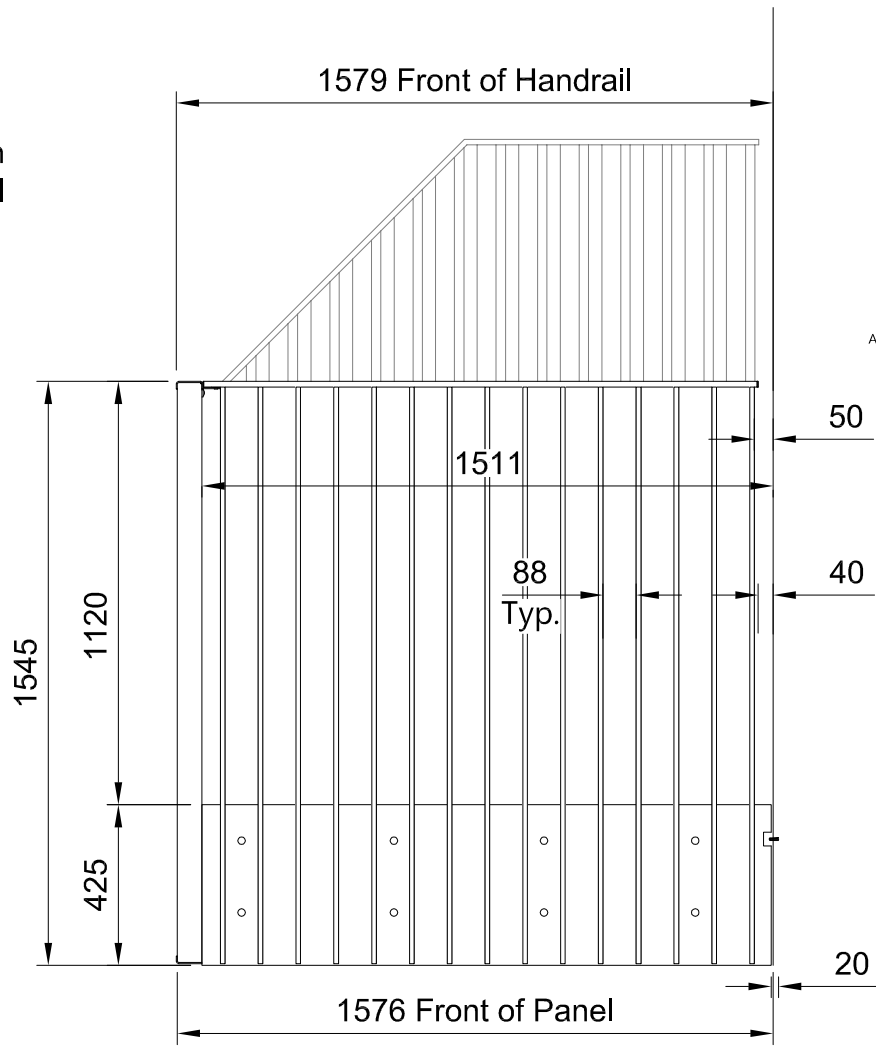

Side Elevation

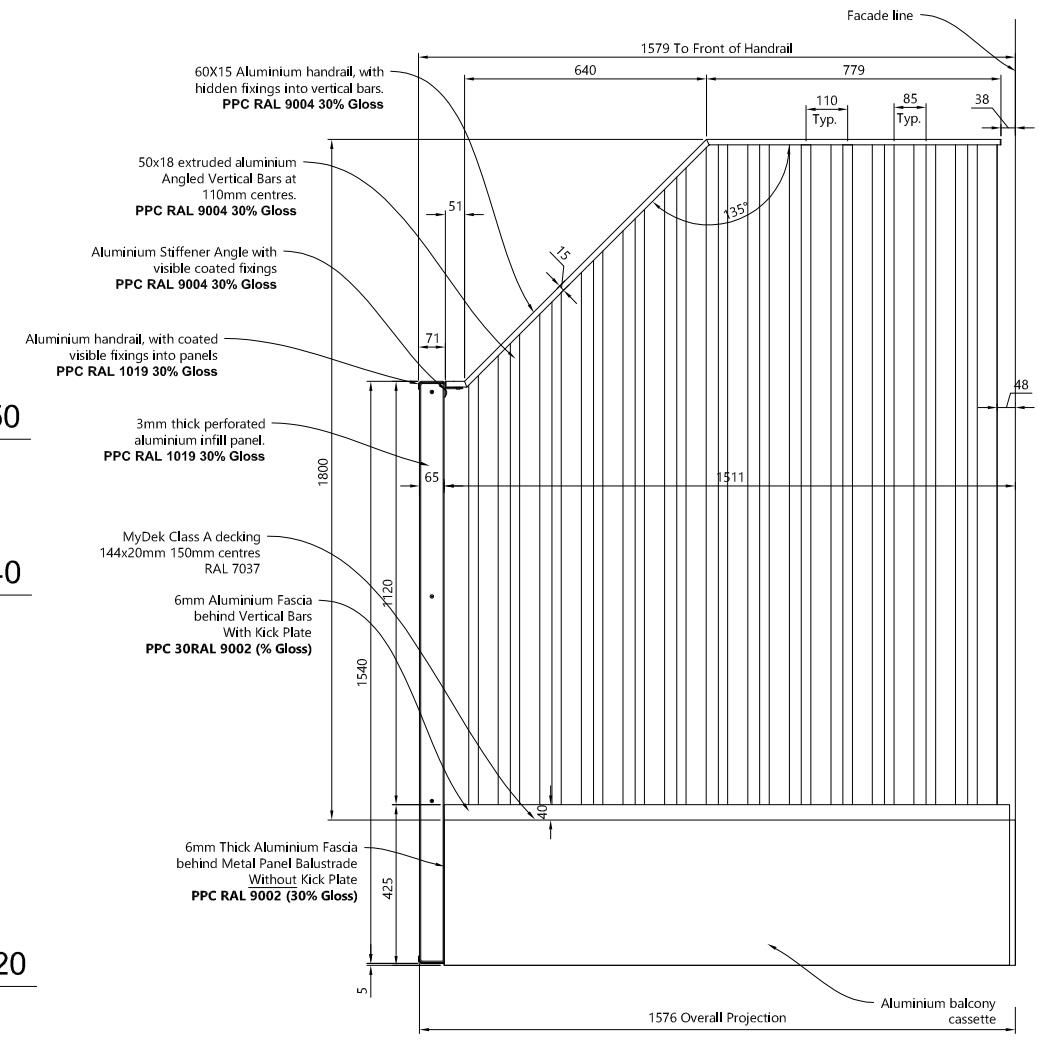

Section A-A

revision
date

prepared
description

Berkeley
Designed for life

Berkeley House
Farnham Lane
Farnham Royal
SL2 3RQ

T: 01753 784400
F: 01753 646855
www.berkeleygroup.co.uk

project
Kenavon Drive
Reading

drawing
Phase 1 & 2 Privacy Screen Details
Balcony BC01 C Type

date
November 2020

scale @ a2
1:20

drawn
ISB

drawing number
446.PL.603

revision
/

Privacy Screen Details -
Balcony BC01 C Type