



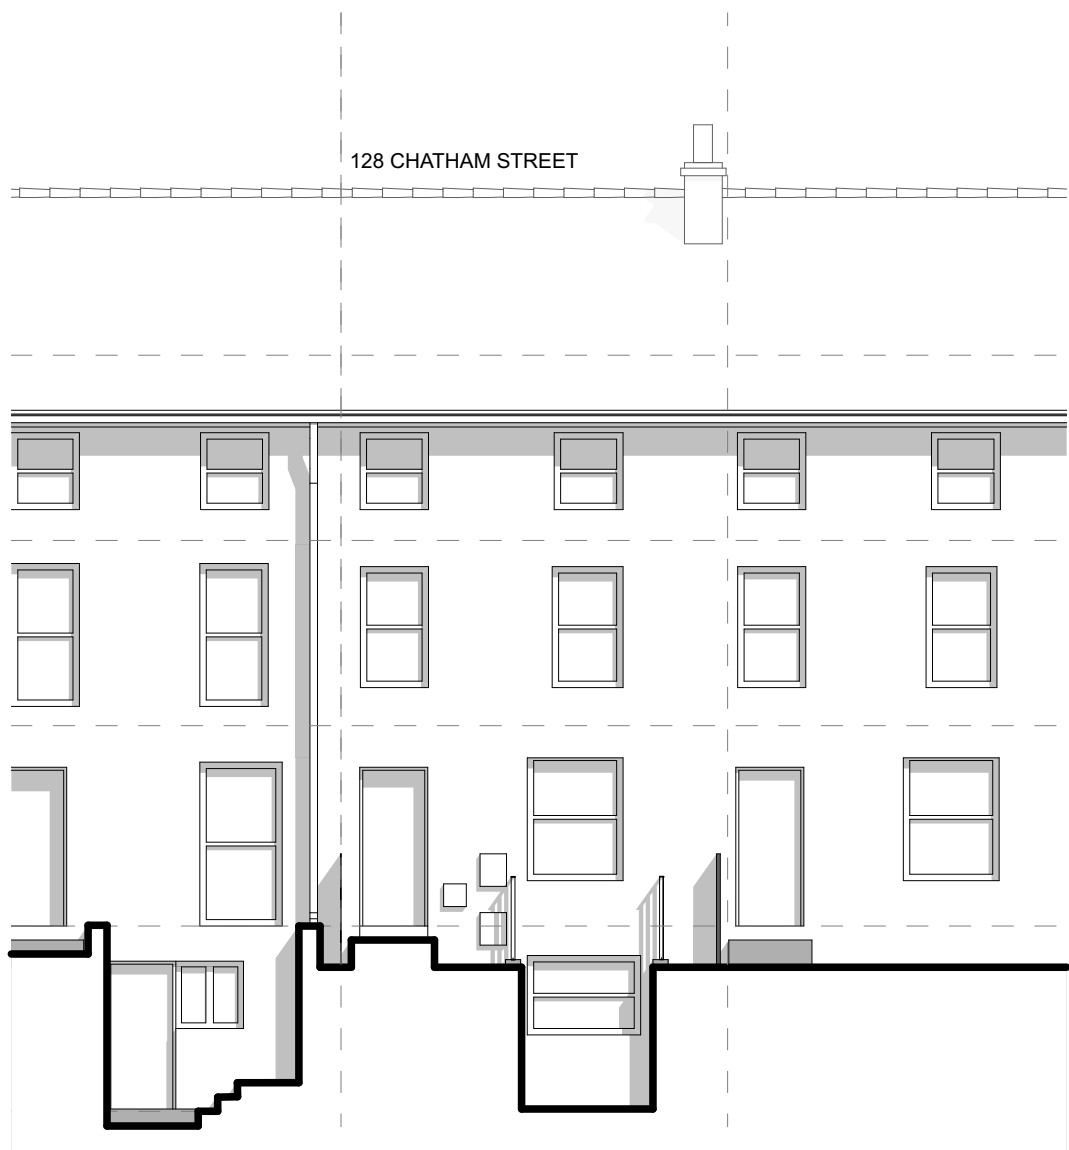


HOUSE SOUTH ELEVATION 1:100




HOUSE NORTH ELEVATION 1:100

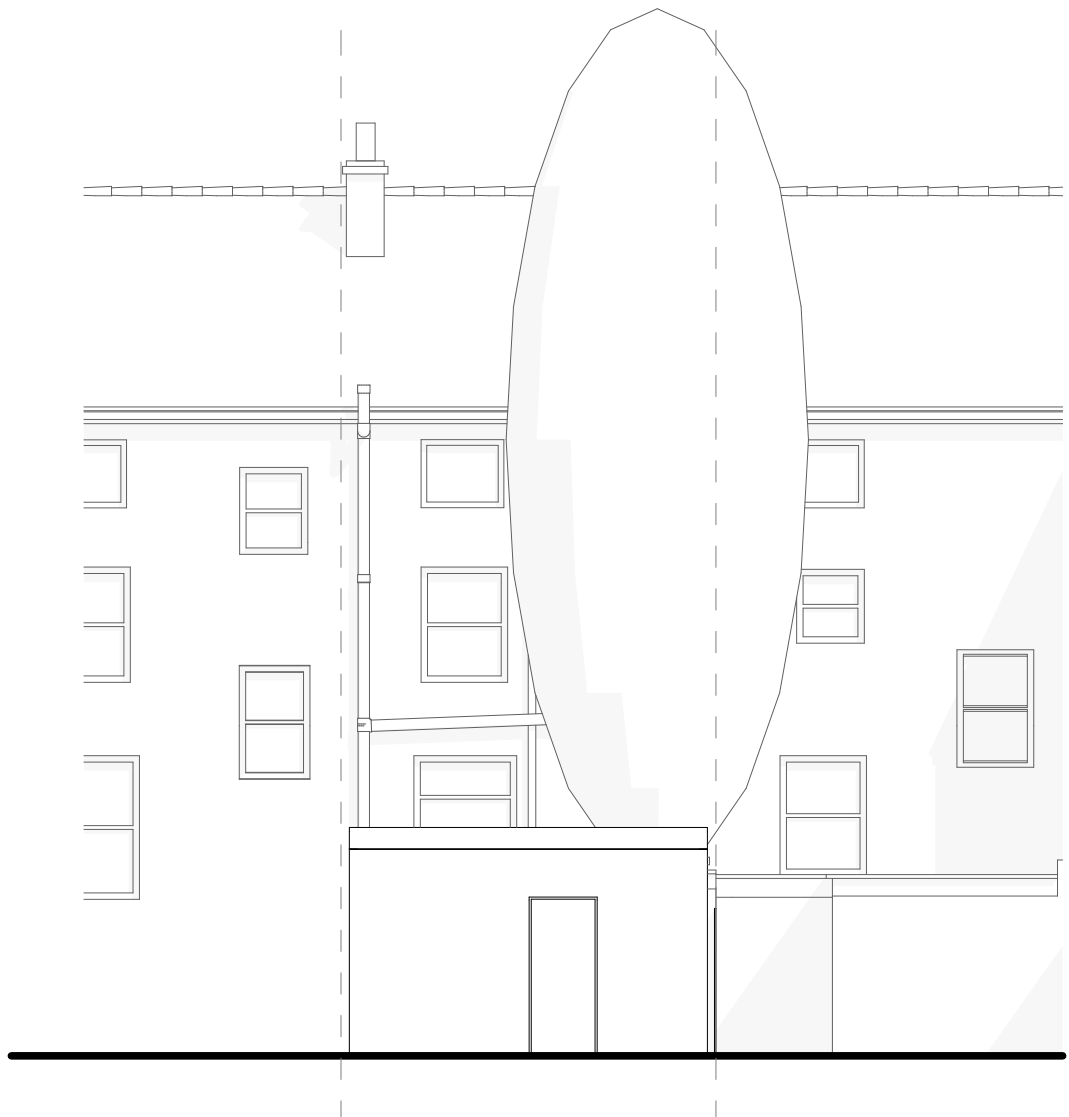


CYCLE STORE NORTH ELEVATION 1:100

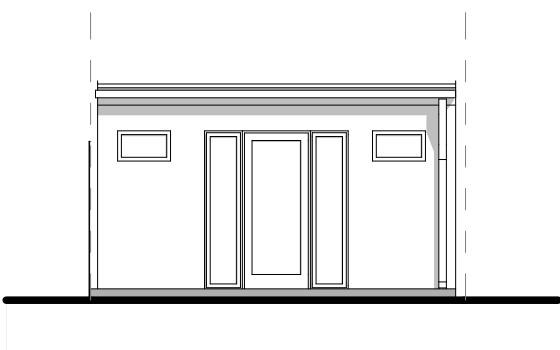

CYCLE STORE SOUTH ELEVATION 1:100

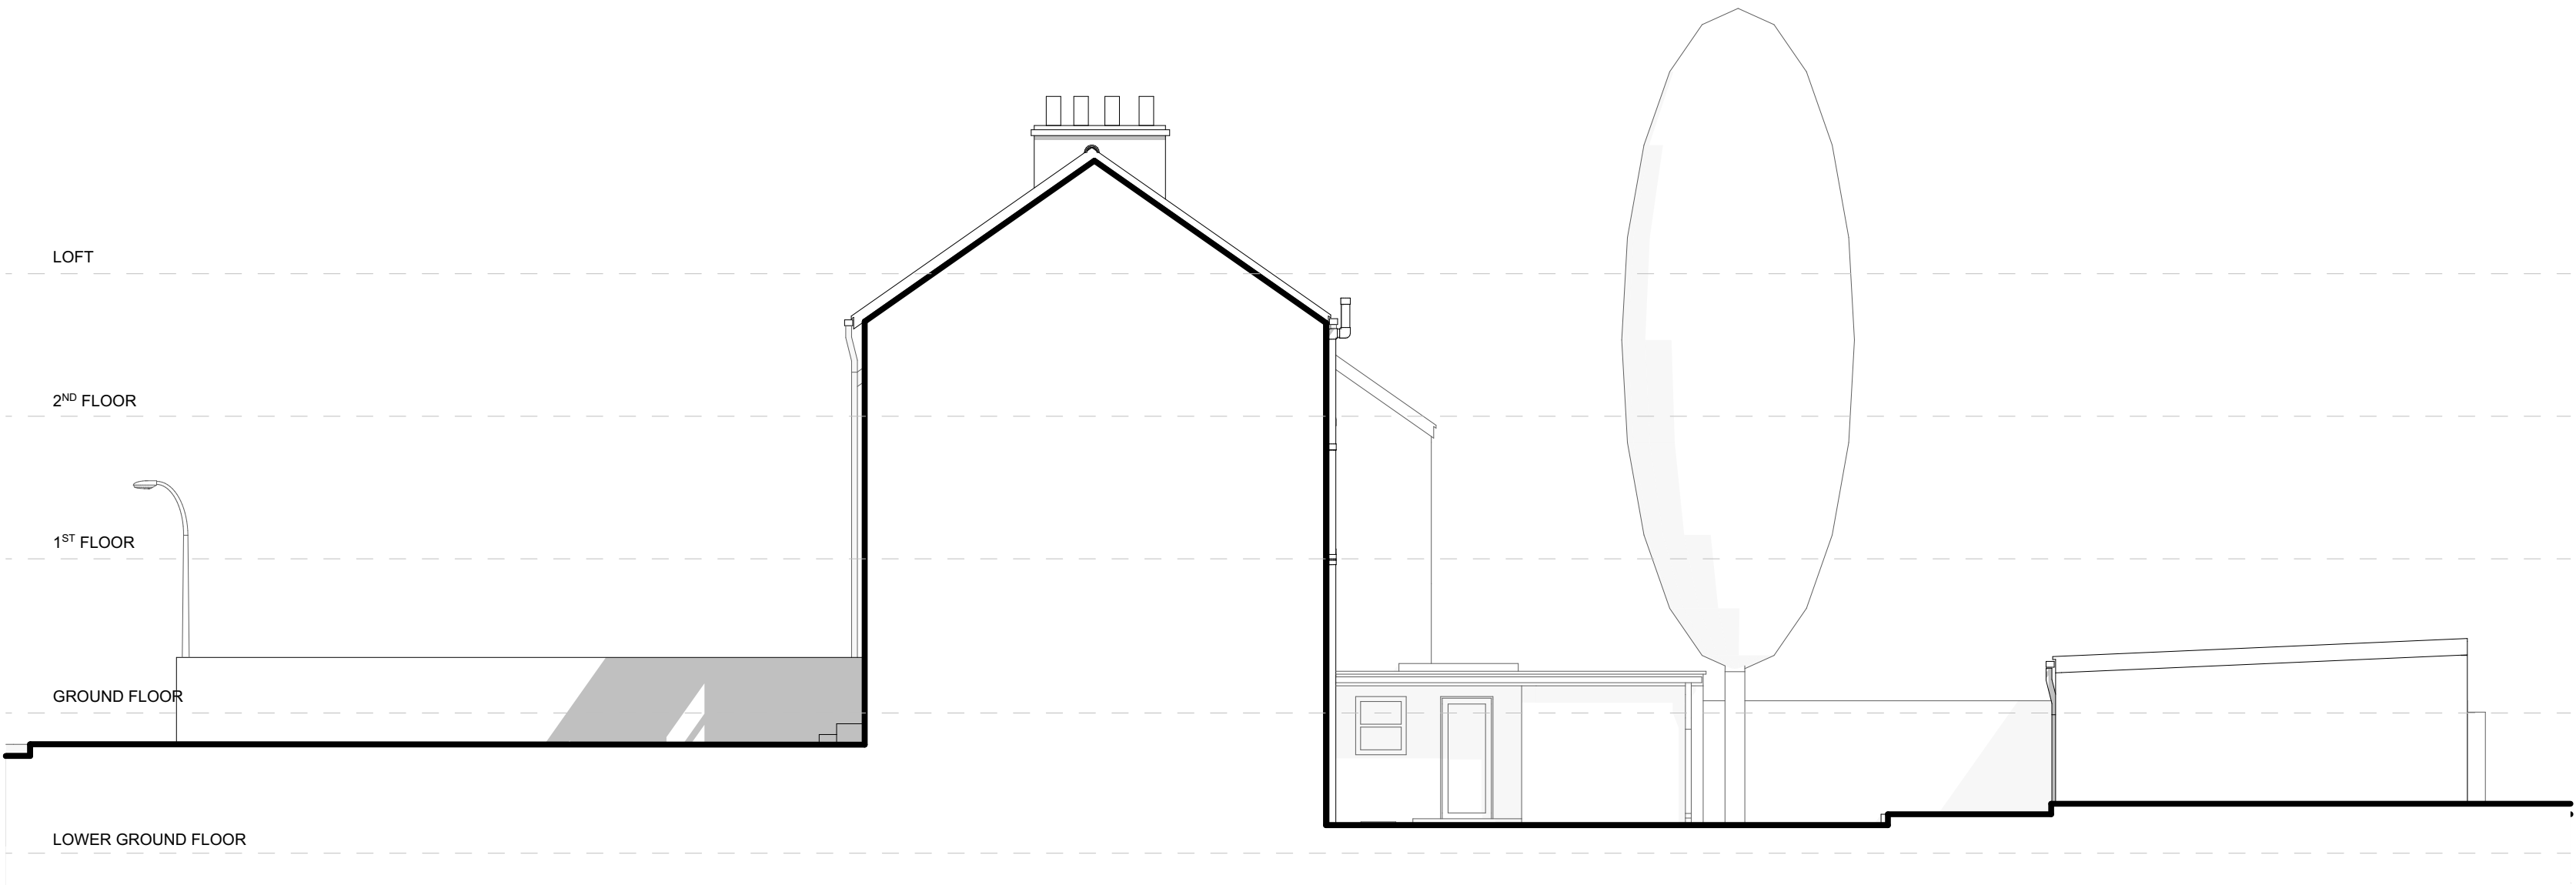

HOUSE EAST ELEVATION 1:100

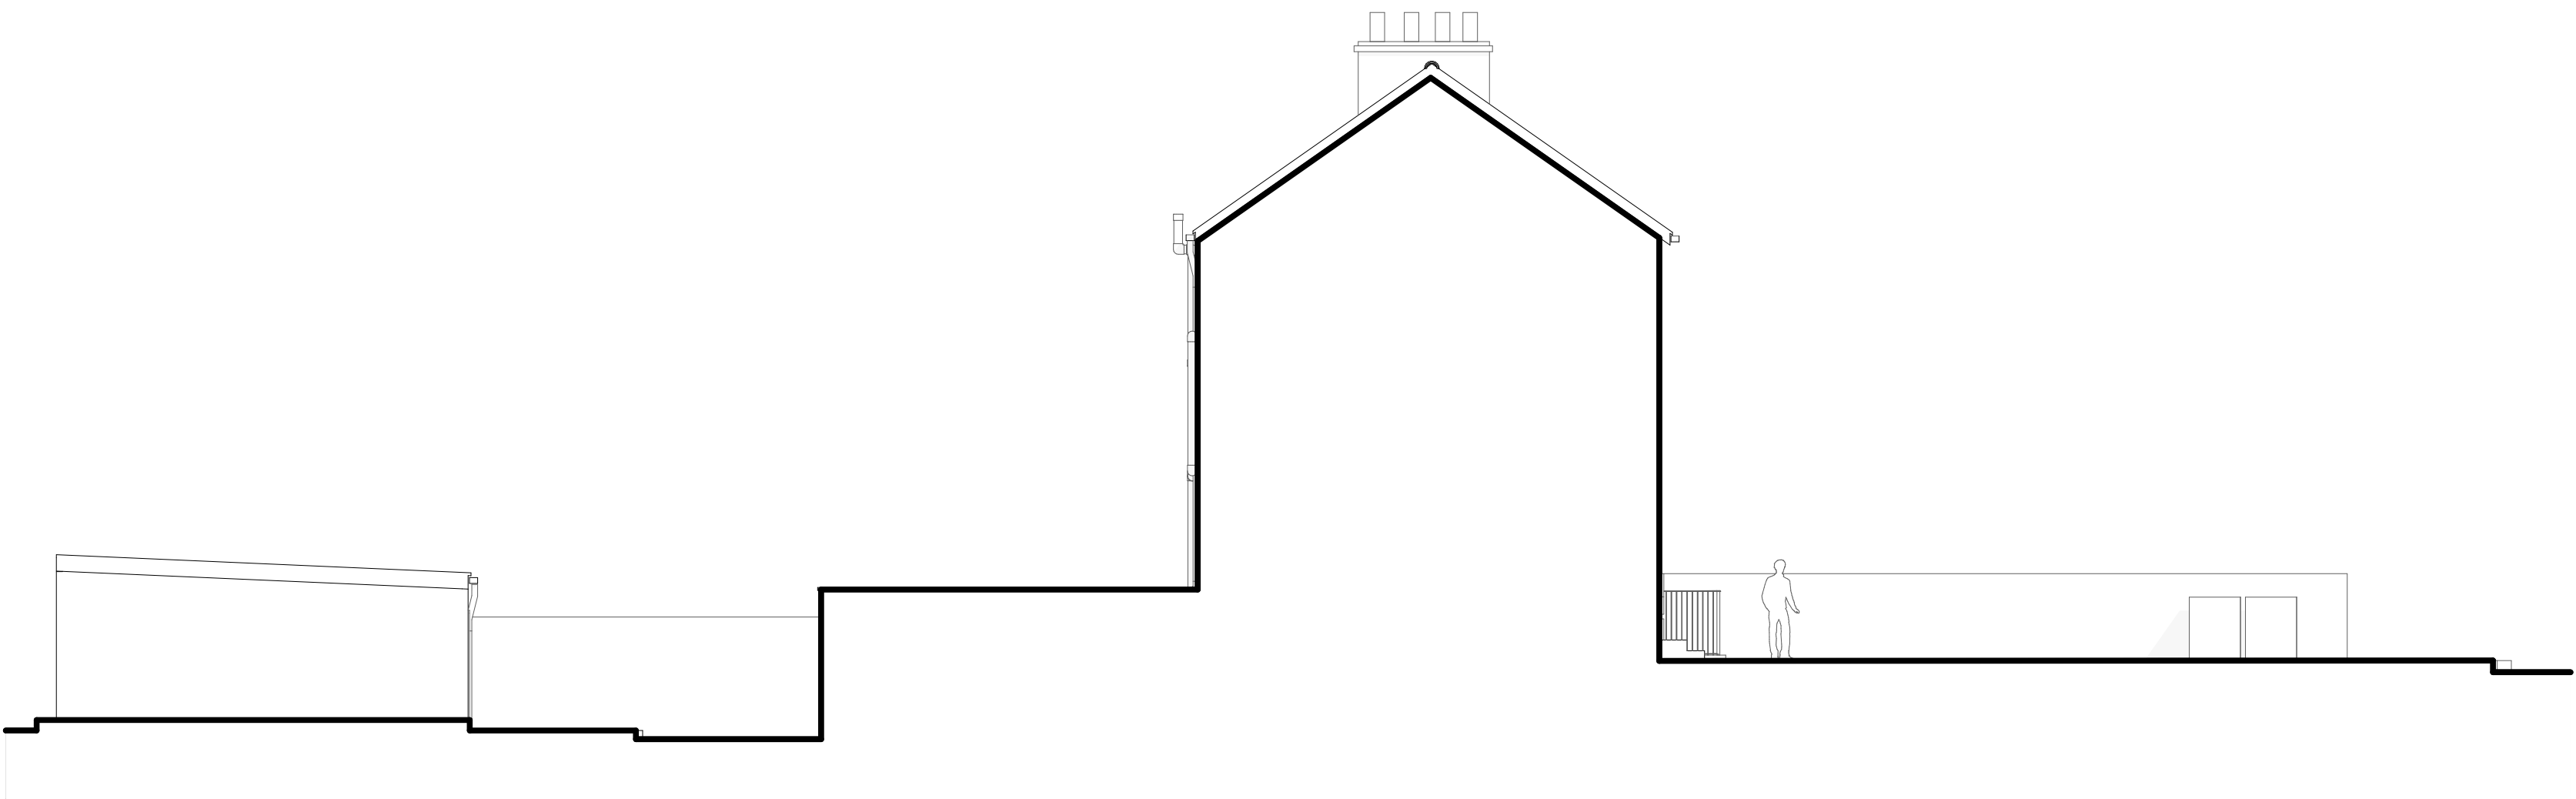

HOUSE EAST ELEVATION 1:100



SECTION 1:100


NOTES

NOT FOR CONSTRUCTION - THIS DRAWING IS FOR PLANNING ONLY
BASED ON OUTLINE SURVEY ONLY
AREAS ARE INDICATIVE AND SUBJECT TO DESIGN DEVELOPMENT

(C) COPYRIGHT HIVES ARCHITECTS LLP

Please refer to asbestos survey report by:
Roy Pearce, Amiantus Environmental Consultants Ltd.

It is understood that asbestos has been removed. Please stop work and notify Amiantus Environmental Consultants Ltd if any potential remaining asbestos is found.

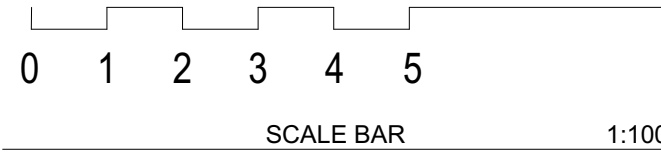

Revision History
P10 1412/20 - Issue for Planning

Client
Mehek Holdings

Job title
2798 128 Chatham Street, RG1 7HT

Drawing title
PROPOSED ELEVATIONS

Scale @ Drawing Size
1:100 @A1

Drawn
LC

Checked
HW

Status
PLANNING

HIVES ARCHITECTS
SINCE 1934

Hives Architects LLP
John Adams House
29 Castle Street
Reading
RG1 7SB
0118 958 7331
admin@hivesarchitects.co.uk

Project
2798

Drawing
006

Revision
P10