




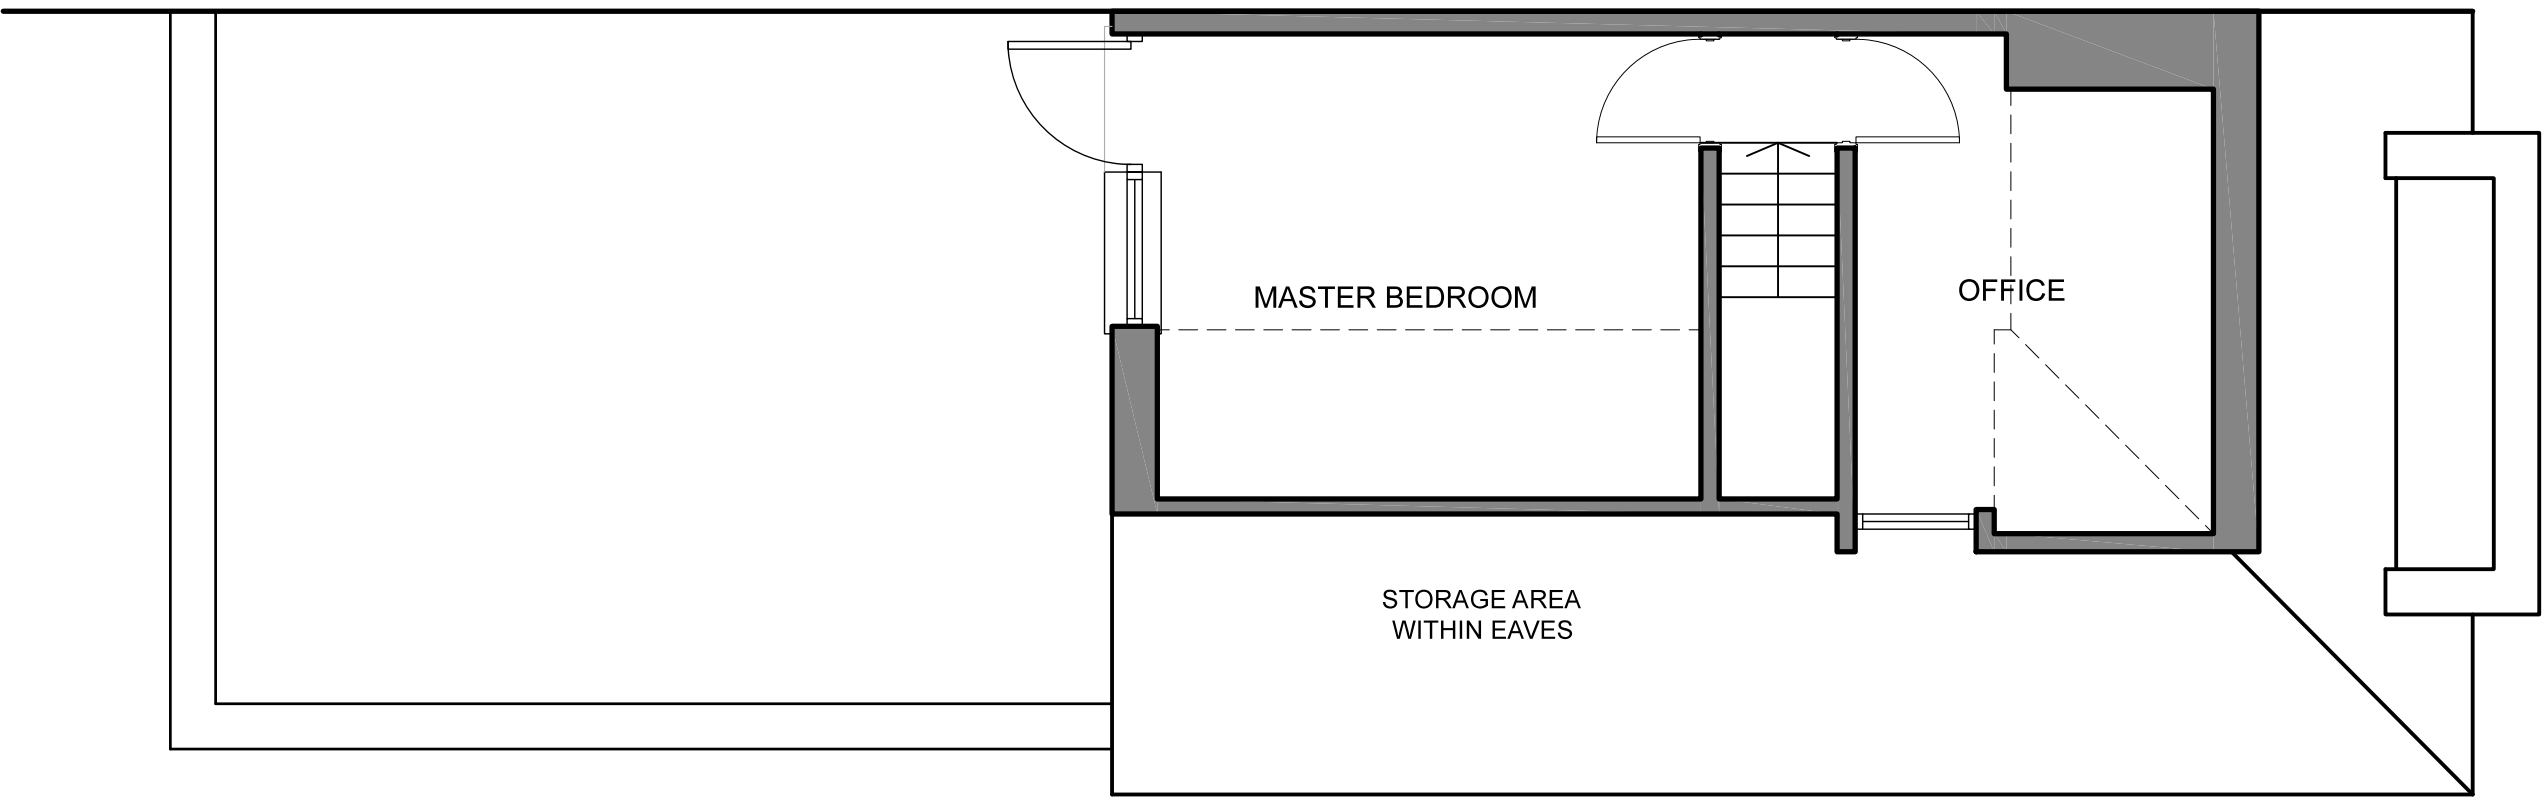


EXISTING SECOND FLOOR PLAN

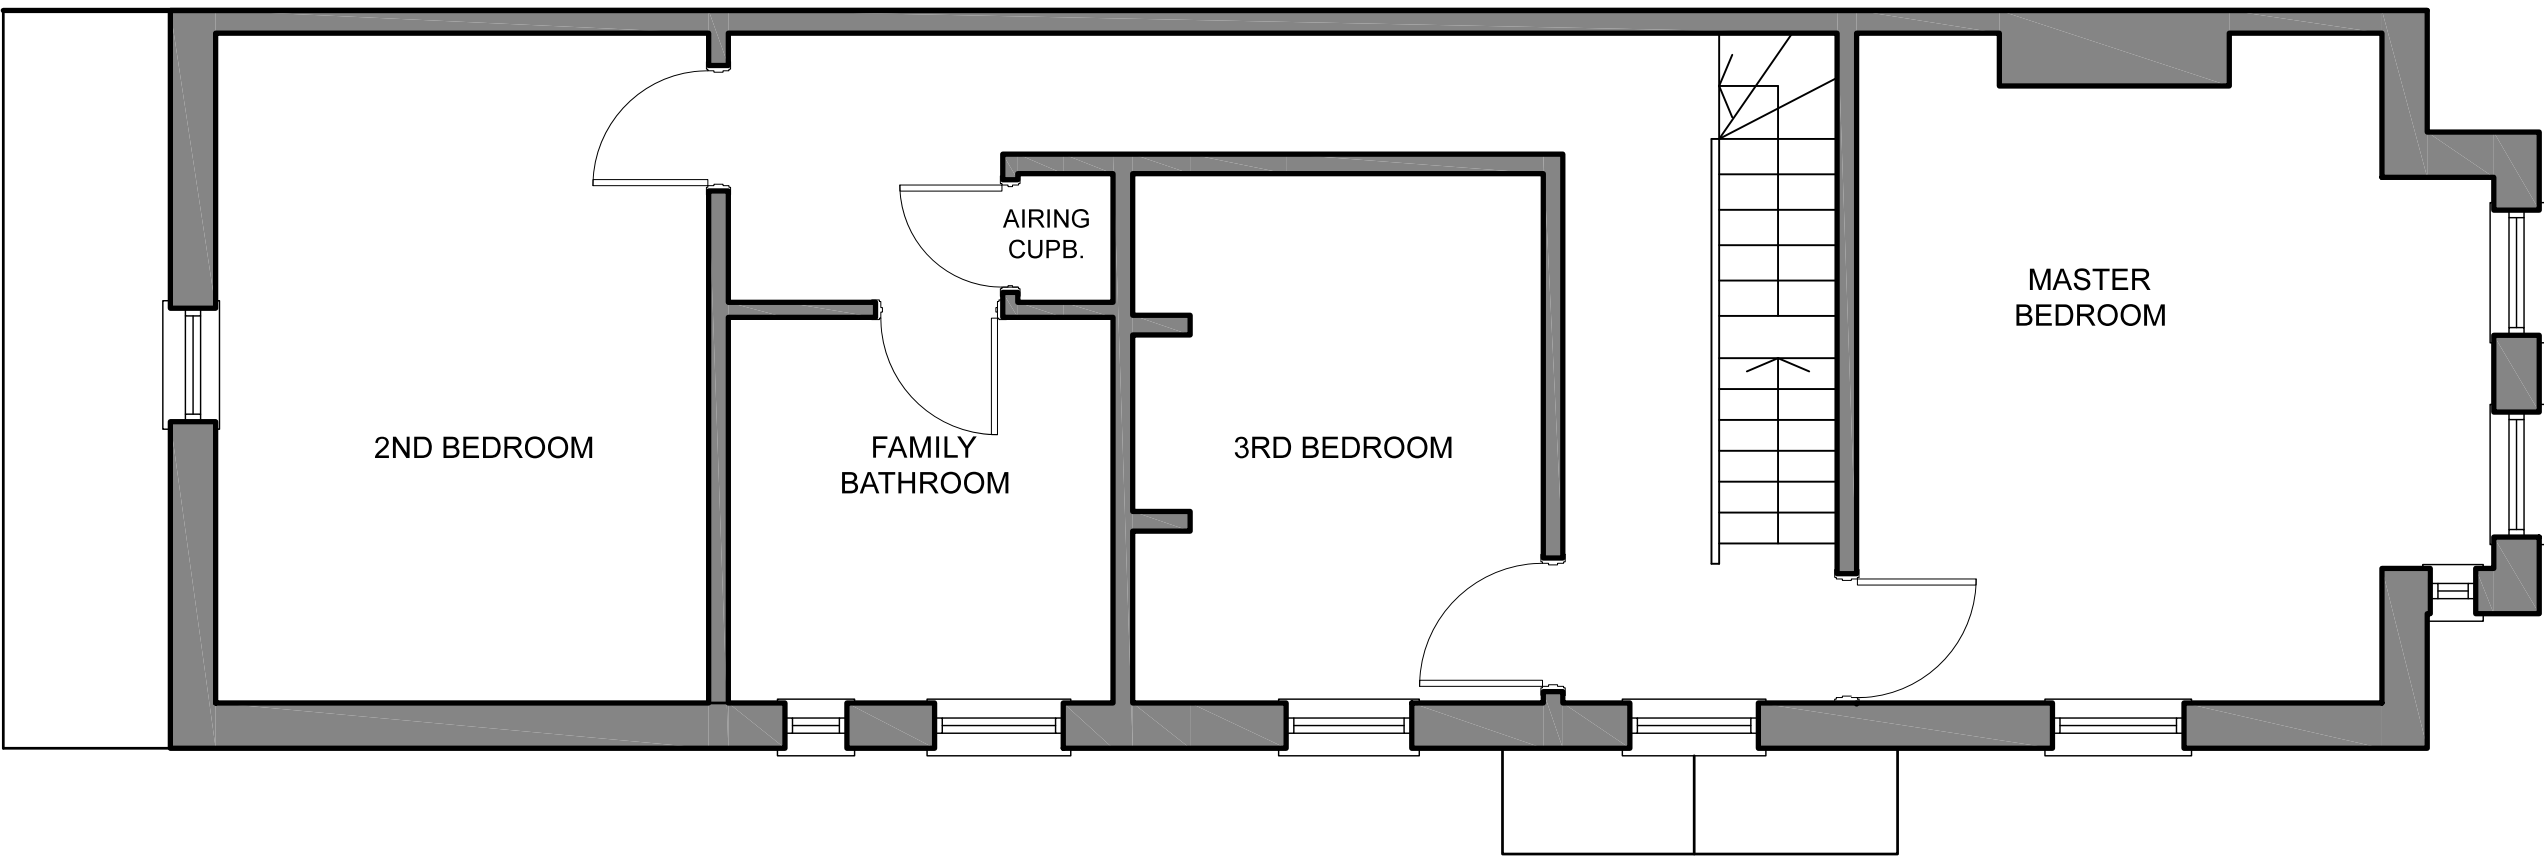

EXISTING FIRST FLOOR PLAN

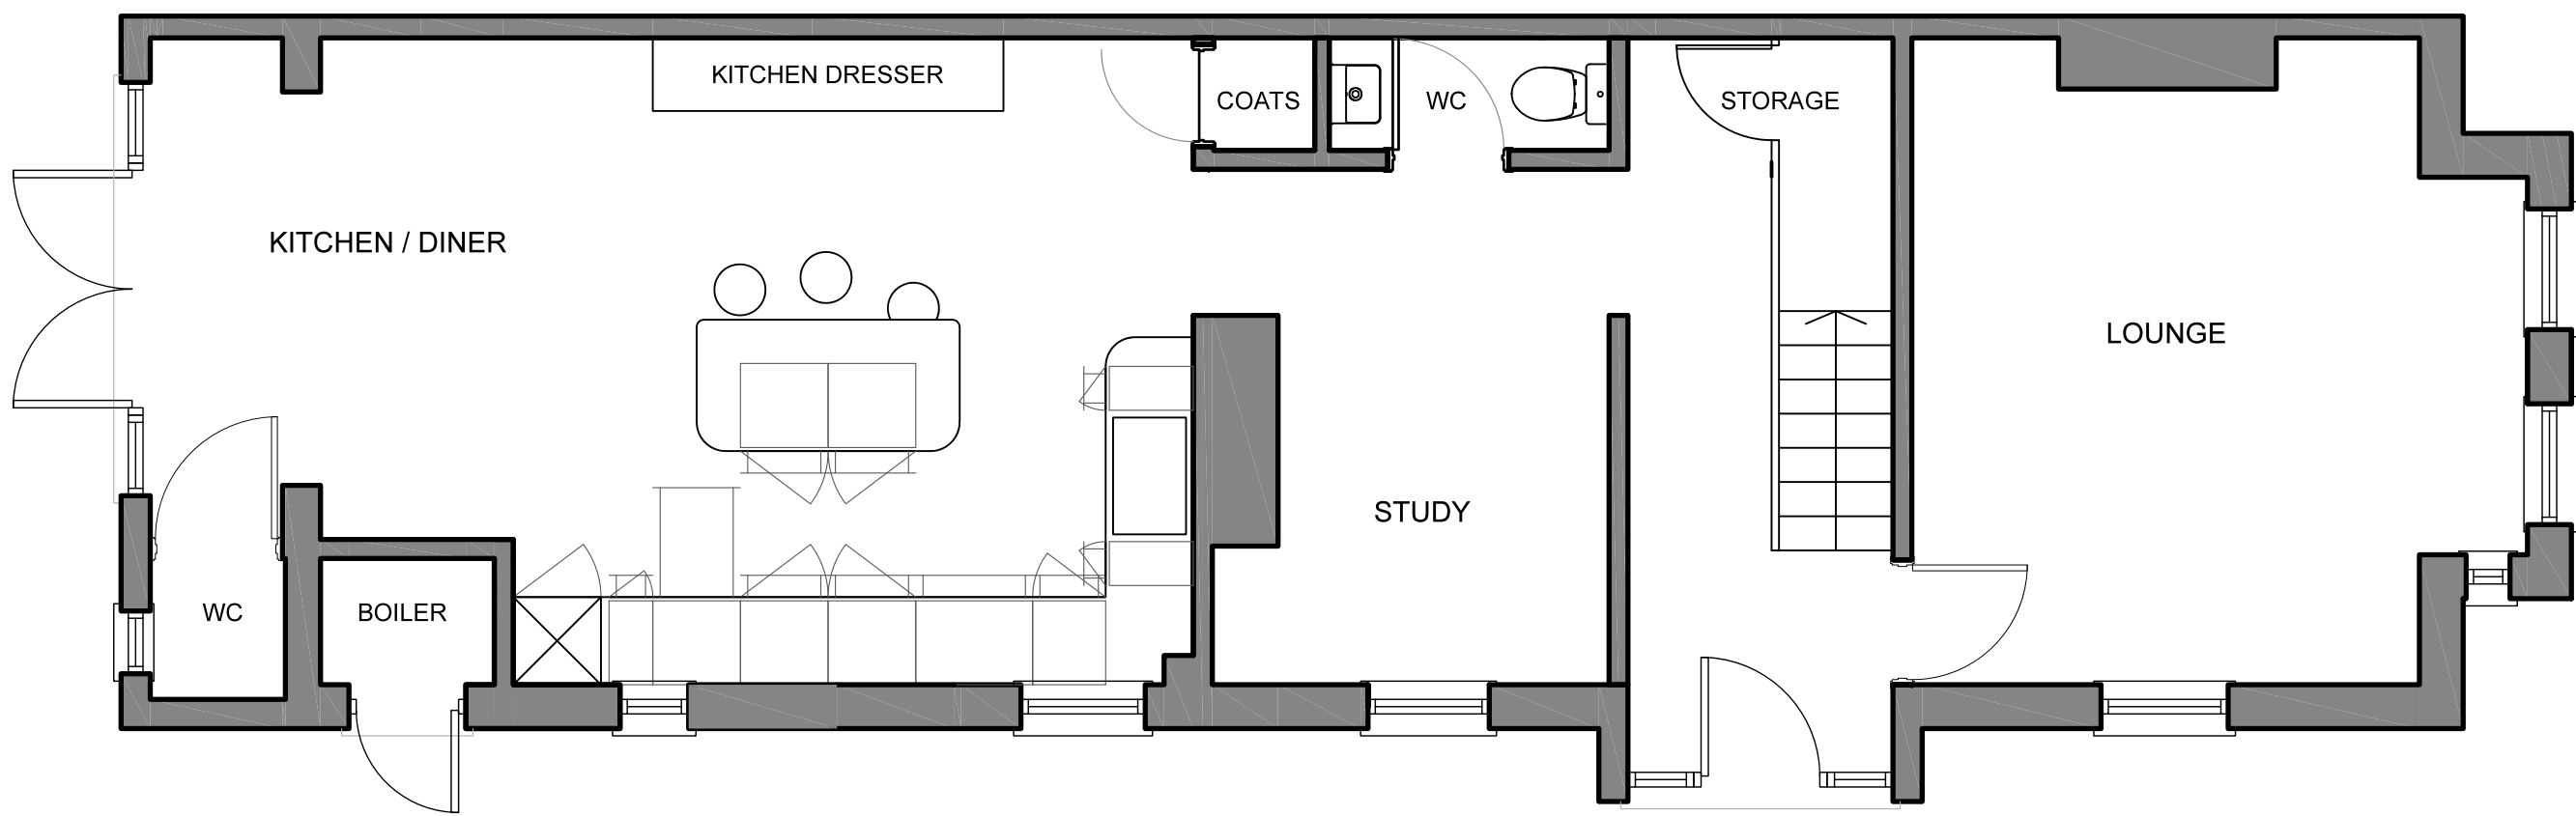

EXISTING GROUND FLOOR PLAN

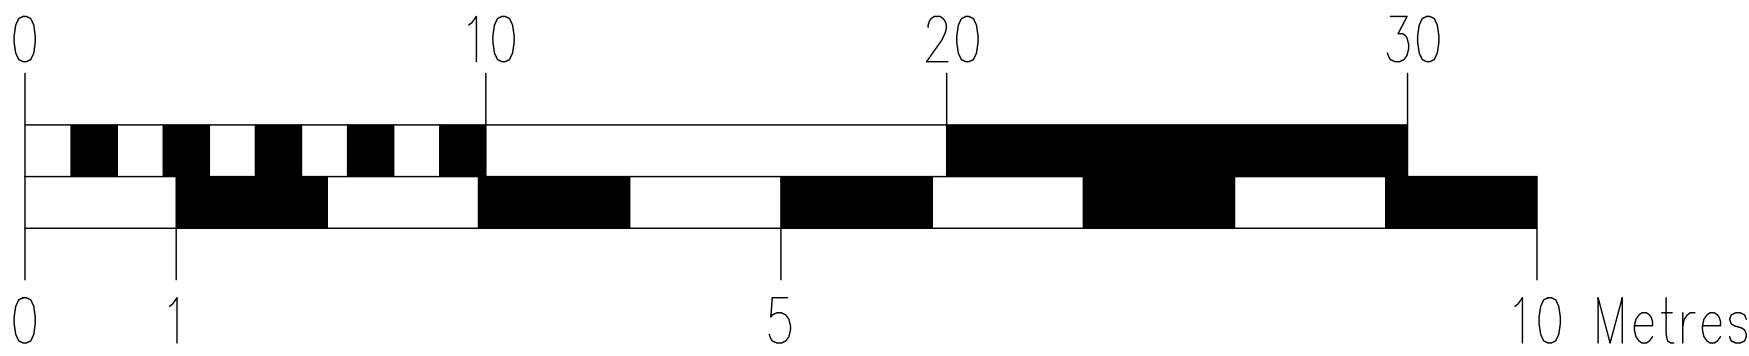

FOR PLANNING

RIBBON PROJECTS LTD
7 BORELLI YARD
FARNHAM
SURREY
GU9 7NU

01256 830 840
INFO@RIBBONPROJECTS.CO.UK
WWW.RIBBONPROJECTS.CO.UK

CLIENT
MR & MRS HEAD

ADDRESS
38 SOUTH VIEW AVENUE
CAVERSHAM, READING
BERKSHIRE, RG4 5AJ

DRAWING TITLE
EXISTING FLOOR PLANS

PROJECT NUMBER
RP2245

DRAWING NUMBER
EX_GA

SCALE
1:50 @ A1

DATE
24.06.20

REVISION
A

NOTES: DRAWING SUBJECT TO STATUTORY APPROVAL. DRAWING SHOULD NOT BE
SCALED FROM. ALL DIMENSIONS SHOWN IN MILLIMETRES UNLESS OTHERWISE SHOWN.

