
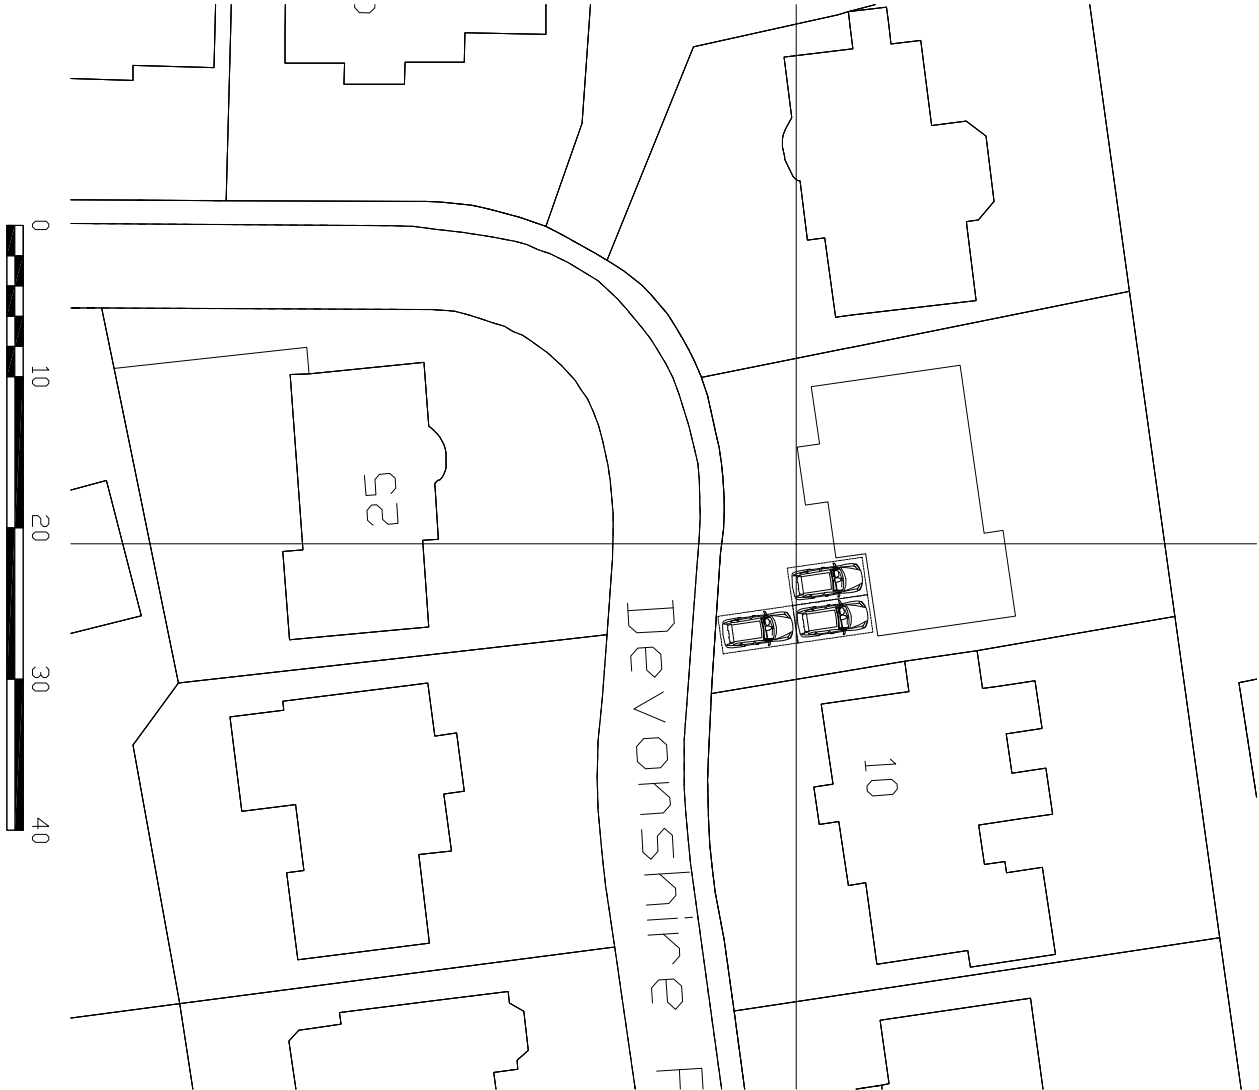
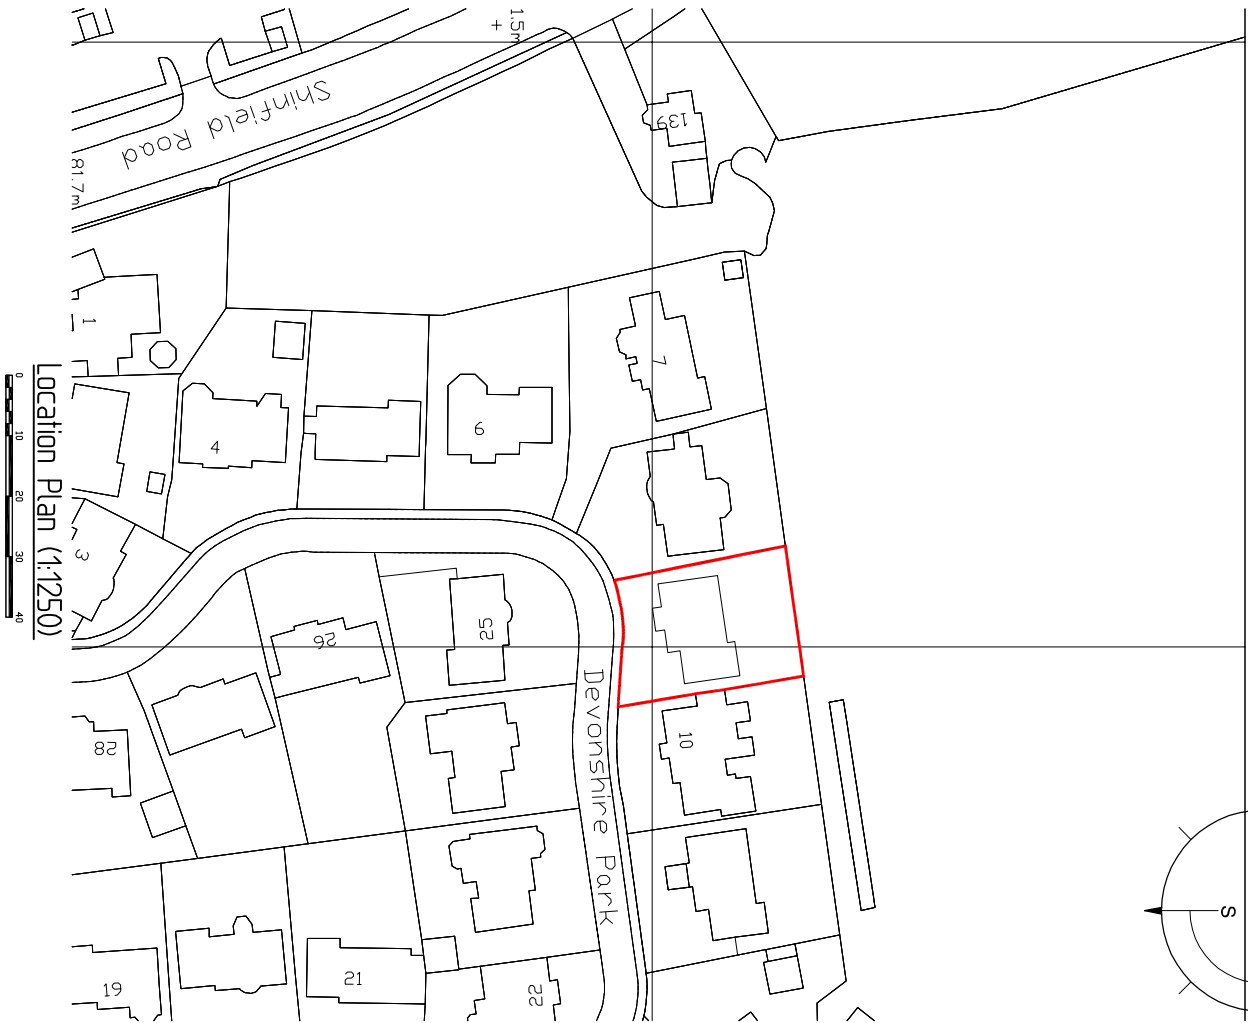


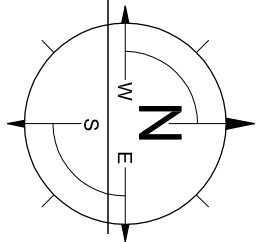

9 Devonshire Park
Reading
Berkshire RG2 7DX
project :

Location & Site Plans
title :

Mr & Mrs. Heslington
client :

Lee Norris Design		ref : LN
27 Eden Way, Winkfield, Wokingham, Berkshire RG41 5PD Tel: 01189 787226 Mob: 07785 068193 E-mail: lee@leenorrisdesign.co.uk Web: www.leenorrisdesign.co.uk		date : May'20
Planning and building regulations drawings for residential extensions, new build extensions and conversion projects		scale : As shown@A3
		project : 20-384
		dwg no / rev : 005