


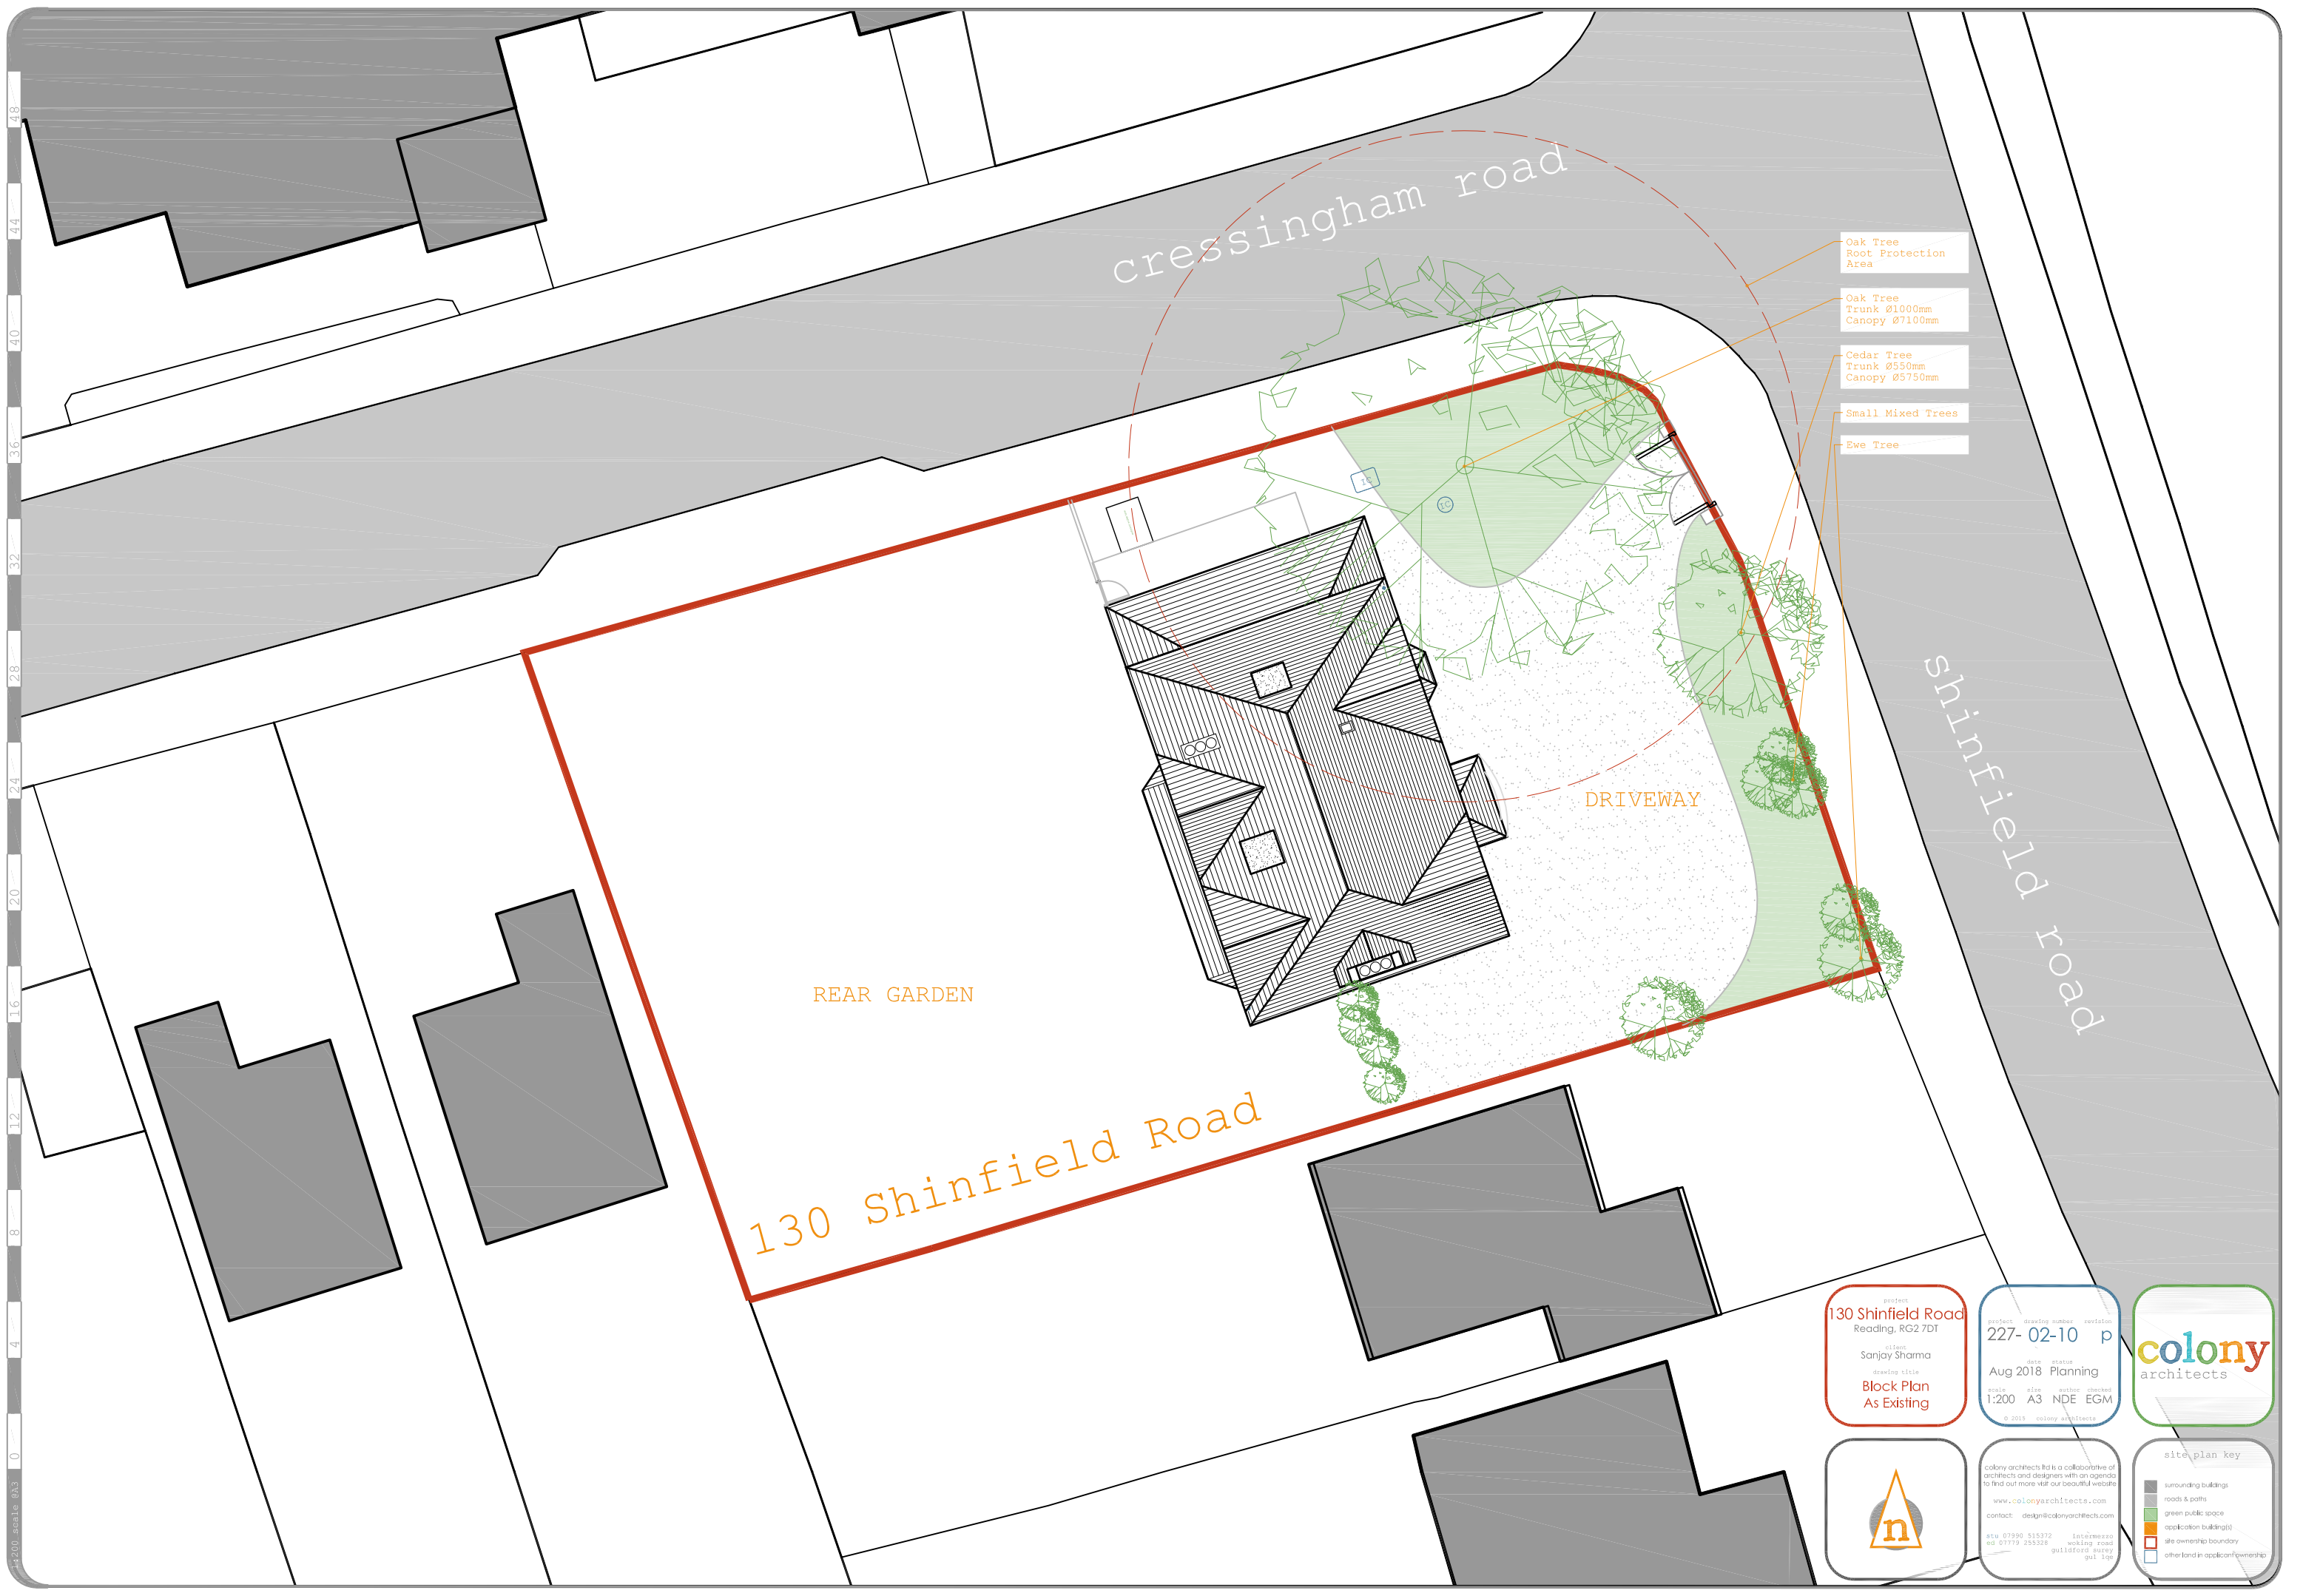

cressingham road

shinfield road

130 Shinfield Road

REAR GARDEN

DRIVEWAY

- Oak Tree
Root Protection
Area
- Oak Tree
Trunk Ø1000mm
Canopy Ø7100mm
- Cedar Tree
Trunk Ø550mm
Canopy Ø5750mm
- Small Mixed Trees
- Ewe Tree

project
130 Shinfield Road
Reading, RG2 7DT

client
Sanjay Sharma

drawing title
**Block Plan
As Existing**

project drawing number revision
227- 02-10 p

date status
Aug 2018 Planning

scale size author checked
1:200 A3 NDE EGM

© 2018 colony architects



colony architects ltd is a collaborative of
architects and designers with an agenda
to find out more visit our beautiful website
www.colonyarchitects.com

contact: design@colonyarchitects.com

stu 07990 515372 int@colonyarchitects.com
ed 07779 255328 working road
gullatford way
gui 100

site plan key

- surrounding buildings
- roads & paths
- green public space
- application building(s)
- site ownership boundary
- other land in application ownership