


GENERAL NOTES:
ALL DIMENSIONS TO BE CHECKED AND CONFIRMED ON SITE. DO NOT SCALE DIMENSIONS FROM THIS DRAWING. USE FIGURED DIMENSIONS ONLY.
REFER TO ENGINEER'S DRAWINGS AND SPECIFICATION FOR ALL STRUCTURAL AND SERVICES INFORMATION. ANY DISCREPANCIES BETWEEN THE ARCHITECT'S AND ENGINEER'S DRAWINGS TO BE REPORTED TO THE ARCHITECT IMMEDIATELY.
THE SURVEY INFORMATION SHOWN ON THIS DRAWING IS INDICATIVE AND CREATIVE DESIGN AND STRUCTURE LTD ACCEPTS NO RESPONSIBILITY FOR THE ACCURACY OR COMPLETENESS OF THE SURVEY.
DETAILED DESIGN INFORMATION FOR VARIOUS COMPONENTS / CONSTRUCTIONS ARE INDICATED ON SEPARATE SPECIALIST SUB-CONTRACTOR DRAWINGS, & MAY SUPERSEDE THE INFORMATION SHOWN ON THIS DRAWING.




PROPOSED FRONT ELEVATION

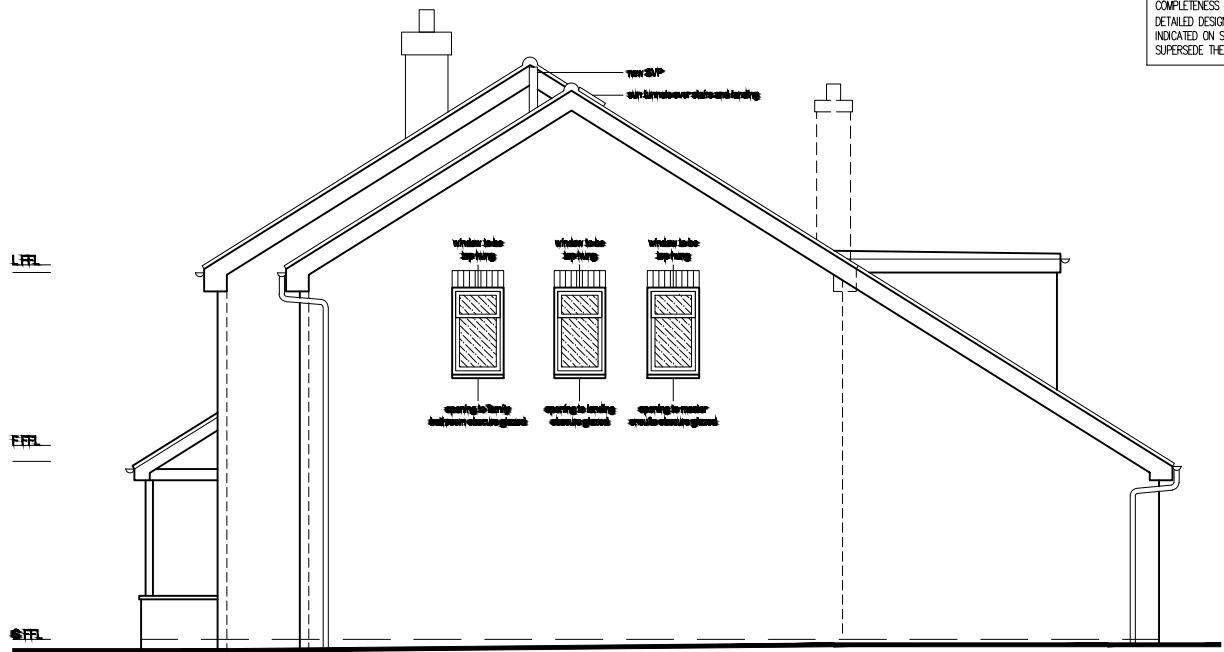

PROPOSED SIDE ELEVATION



PROPOSED REAR ELEVATION

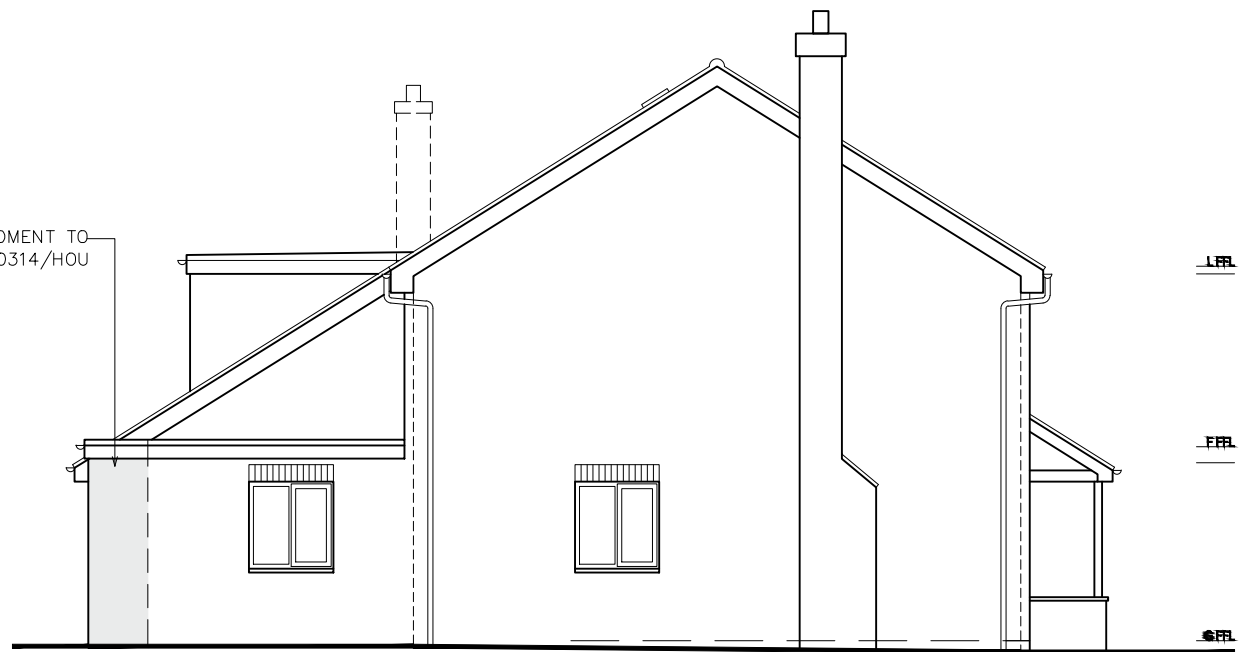

PROPOSED SIDE ELEVATION

0 0.5 1 1.5 2 3 4 5m
SCALE 1:50 @ A1 ; 1:100 @ A3

PROJECT: 193 KIDMORE ROAD CAVERSHAM, READING RG4 7NW	DRAWING TITLE: PROPOSED ELEVATIONS		CREATIVE DESIGN & STRUCTURE	UNIT 1, HENSON HOUSE, NEWTOWN ROAD HENLEY-ON-THAMES, RG9 1HG TEL: 01491411922	DRAWN: E.D.	DRAWING NO. 21520-04	REV.
					SCALE: 1:50 @ A1; 1:100 @A3		
					DATE: SEP 2020		
					STATUS: PLANNING		