



All dimensions are to be checked on site before work commences.
Figured dimensions to be taken in preference to scaled dimensions.
If in doubt please ask.
© Copyright reserved.




FRONT ELEVATION As Existing
Scale 1:100

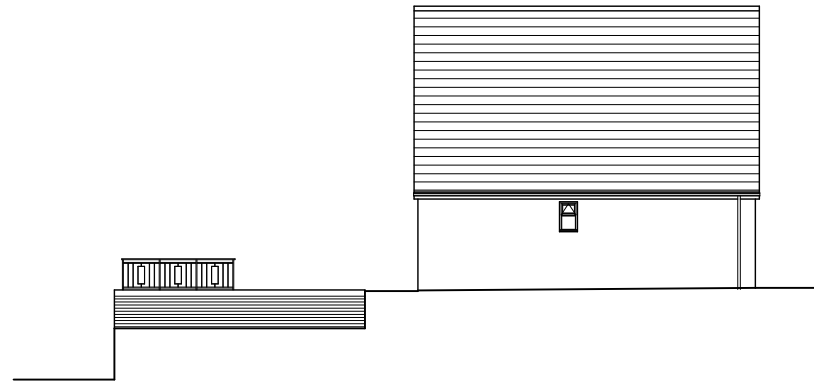

SIDE ELEVATION As Existing
Scale 1:100

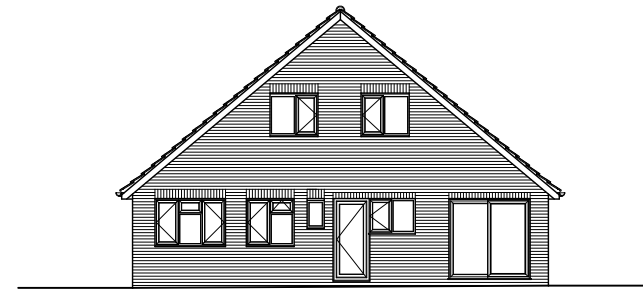


REAR ELEVATION As Existing
Scale 1:100

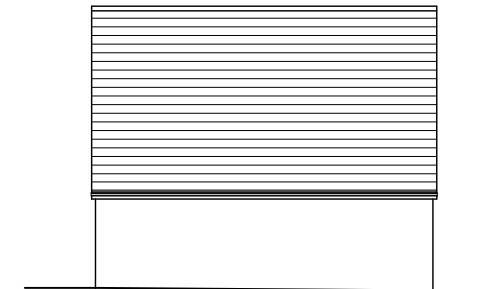


SIDE ELEVATION As Existing
Scale 1:100




Scale 1:100

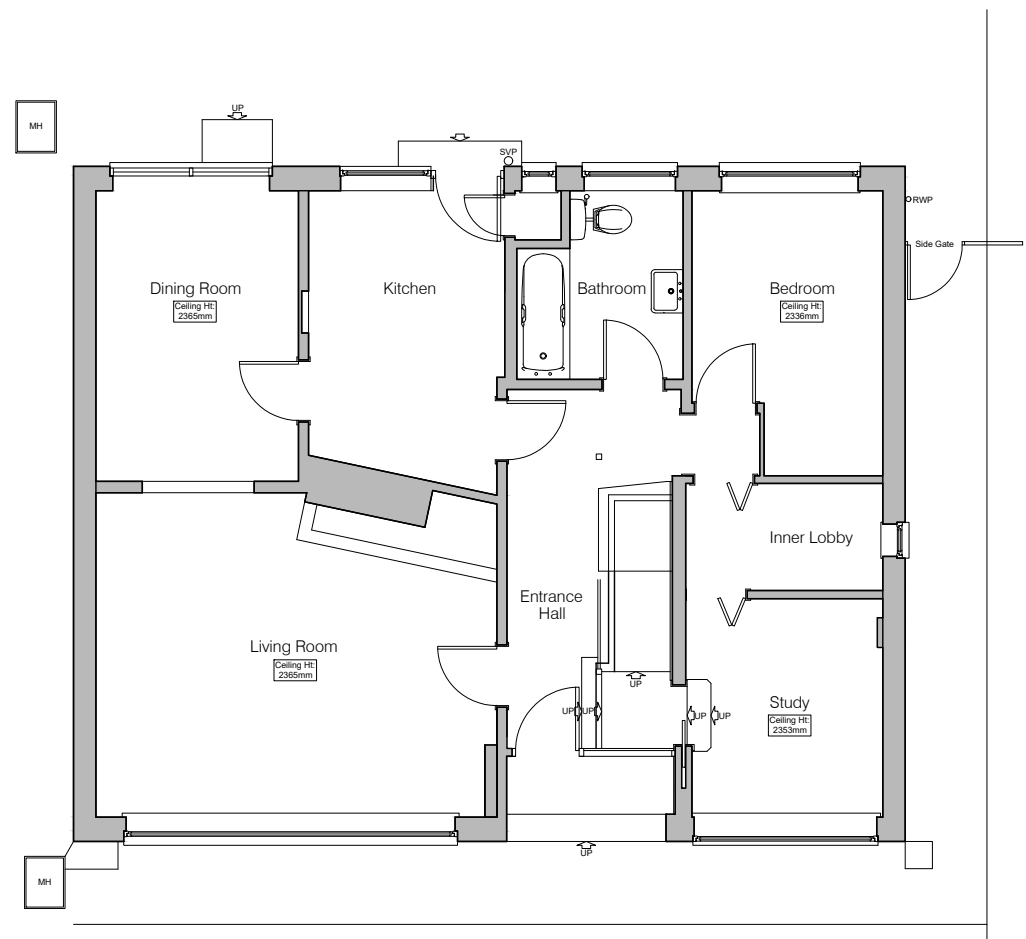

FIRST FLOOR GENERAL ARRANGEMENT PLAN As Proposed
Scale 1:50

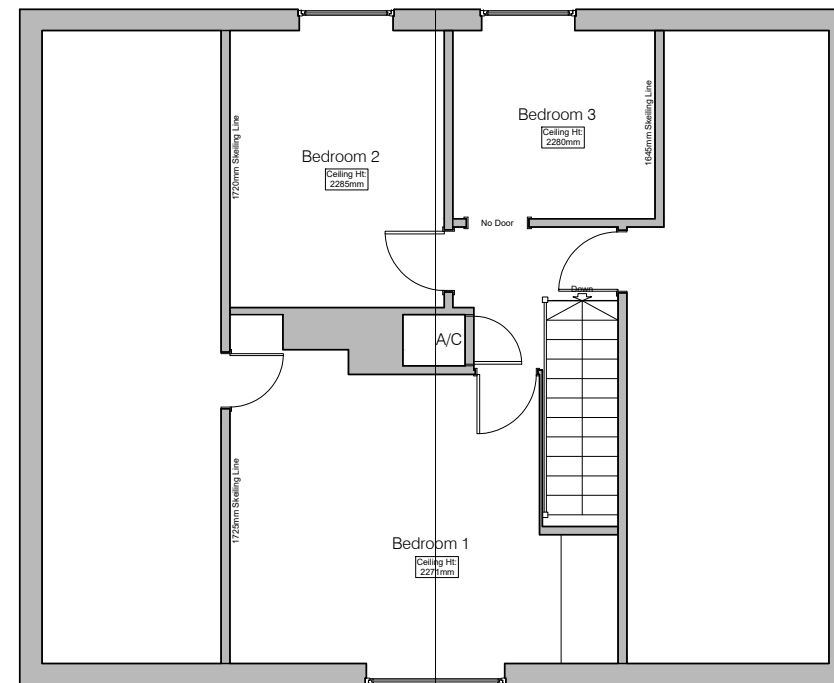

FIRST FLOOR GENERAL ARRANGEMENT PLAN As Proposed
Scale 1:50

 

Scale 1:50

P1	SCALE BAR INCLUDED	27/05/2021	PA
Rev	Notes	Date	Initial
Status FOR PLANNING			
robert rigby architects			
 42 Portman Road, Reading, Berks RG30 1EA Telephone: 0118 95770 10 Fax: 0118 95770 19 E-Mail: enquiries@rigbyarchitects.com			
Project: 79, Cockney Hill Tilehurst Reading RG30 4HE			
Client Mr and Mrs R. Sellwood			
Drawing Title: Existing Plans and Elevations Sheet 1 of 1			
Scale:	1:50 @ A1 1:100@ A3	Dwg. No.: 2105-302	Rev.: P1
Drawn by:	DH		
Date:	May 2021		