


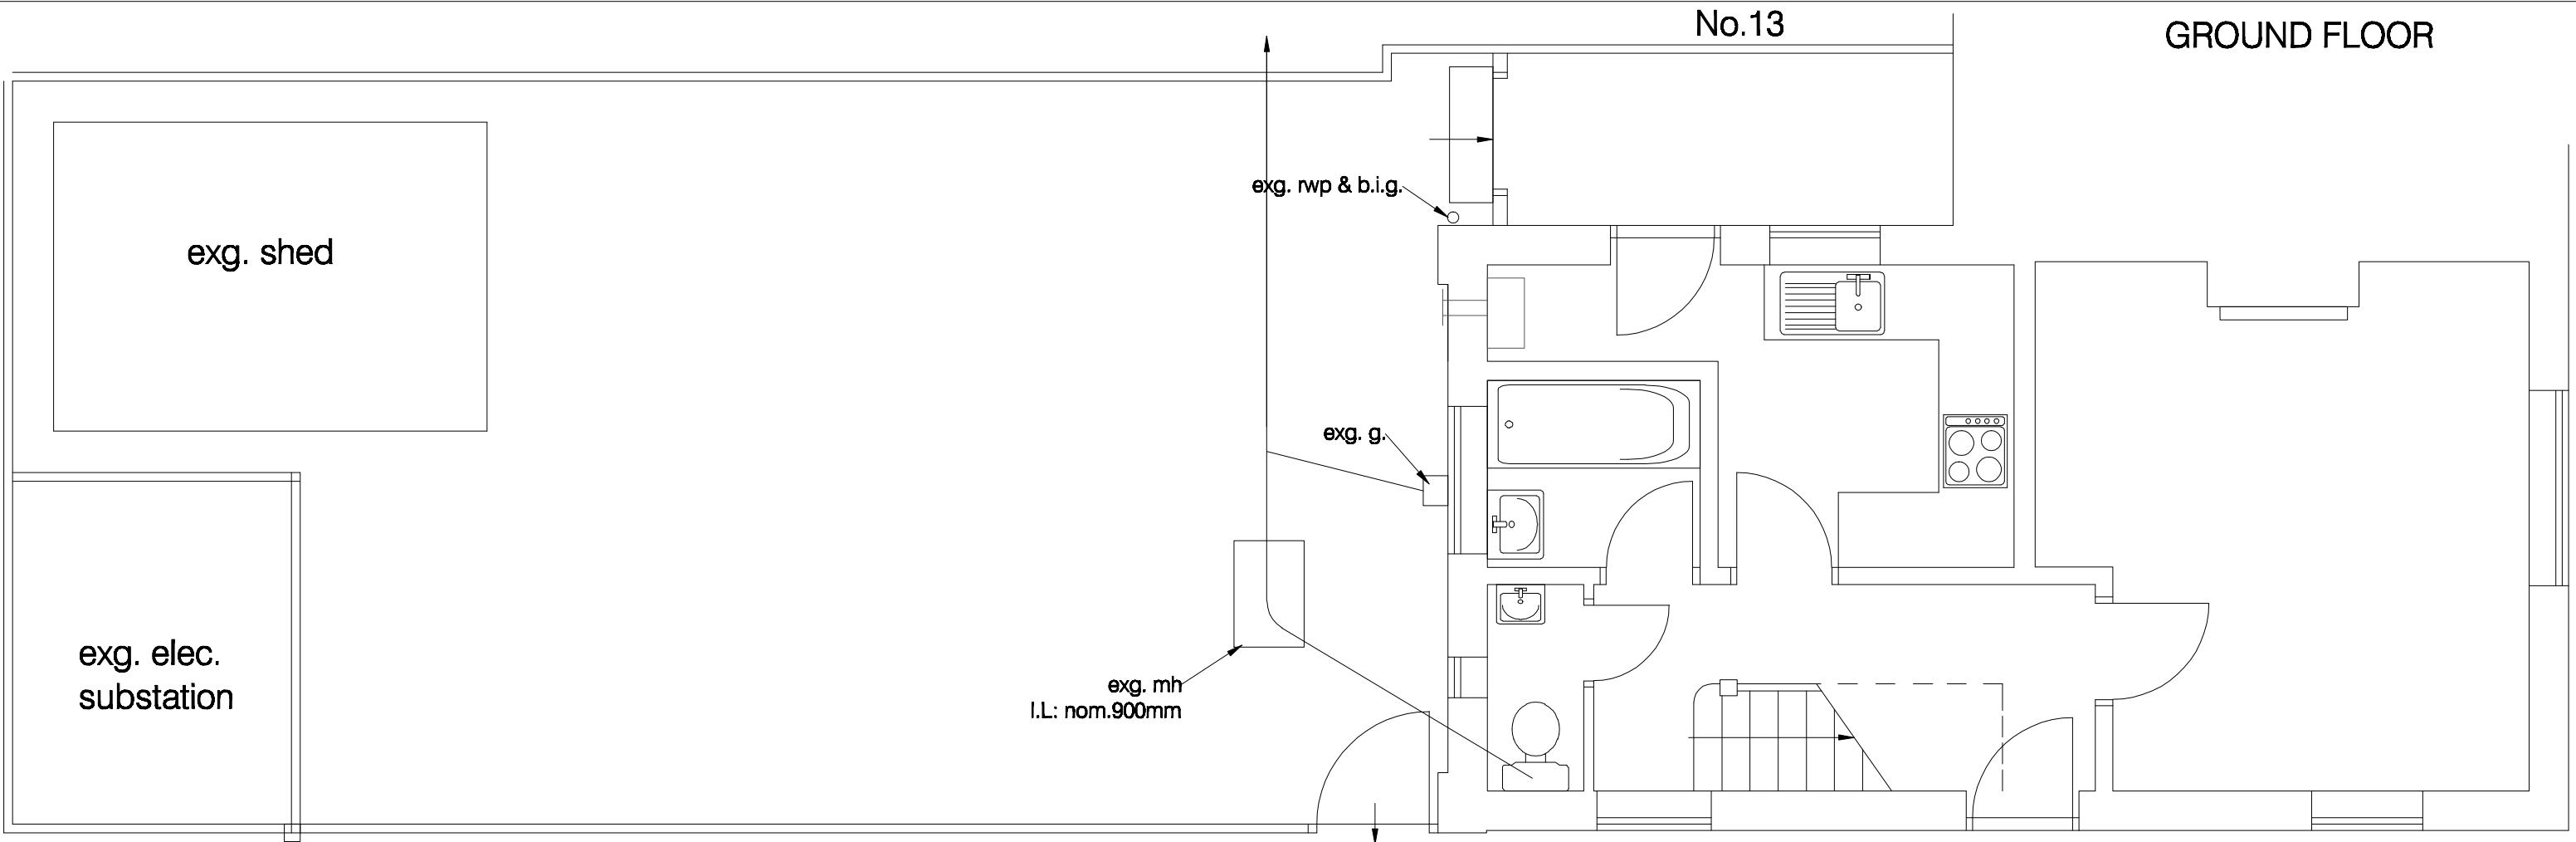

project

11 Staverton Road
Whitley, Reading, Berkshire

for

Mr Hussain

title

1:50 Plans & Elevations as Existing

Drawing no:

1271 / 1 /

M D Howlett
architectural consultant

11 Prospect Street, Caversham, Reading
Berkshire RG4 8JB; Tel/Fax: (0118) 947 7117
Email: pmaarc@globalnet.co.uk

Date: February 2020



SOUTH ELEVATION



WEST ELEVATION

