
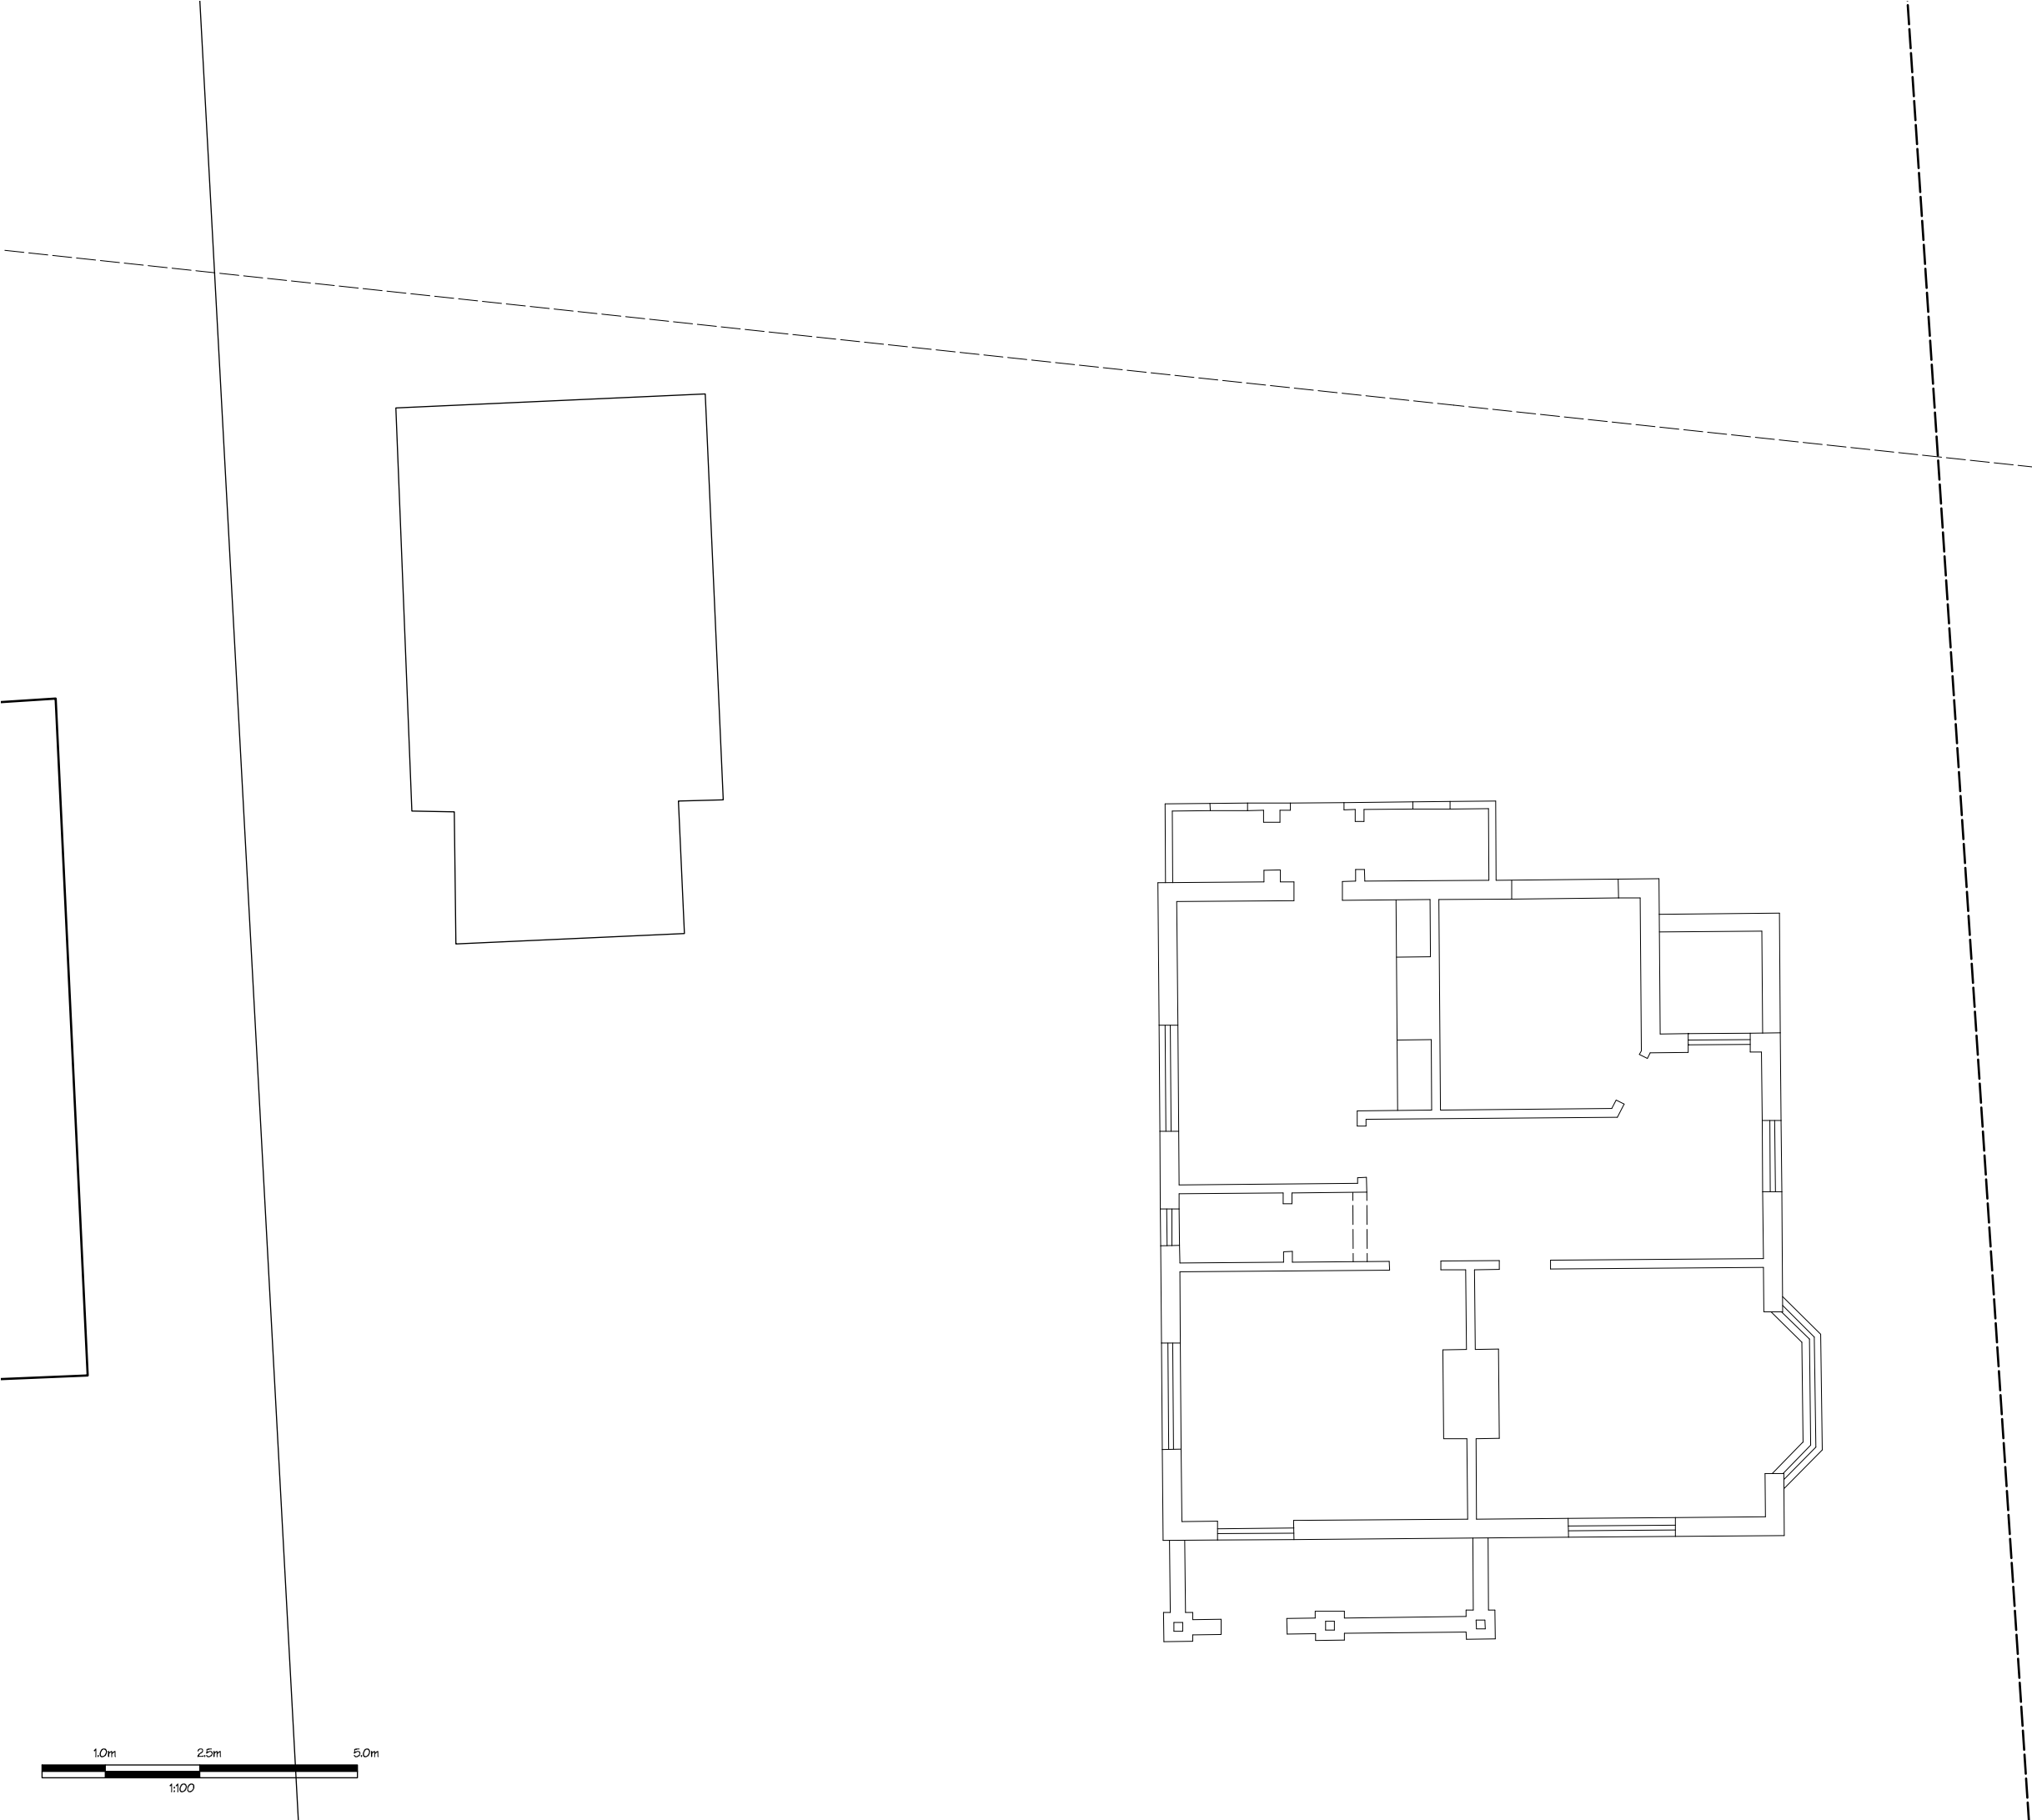


Bradbury Bichard owns the copyright of this drawing, which must not be reproduced in whole or in part without the permission of Bradbury Bichard

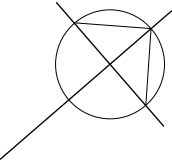

PROJECT: Proposed Garage
9 Elsley Road
READING

DRAWING: Existing Floor Plan
PLANNING APPLICATION

SCALE: 1: 100 @ A3

DATE: September 2019

DWG NO. 1446.203

BRADBURY BICHARD

Chartered Architect and CDM Services

40 Corfe Way
Broadstone
Dorset
BH18 9NE

Telephone:
(01202) 693988
E-mail:
neilbichard@me.com

All dimensions should be checked and not scaled

© Bradbury Bichard