


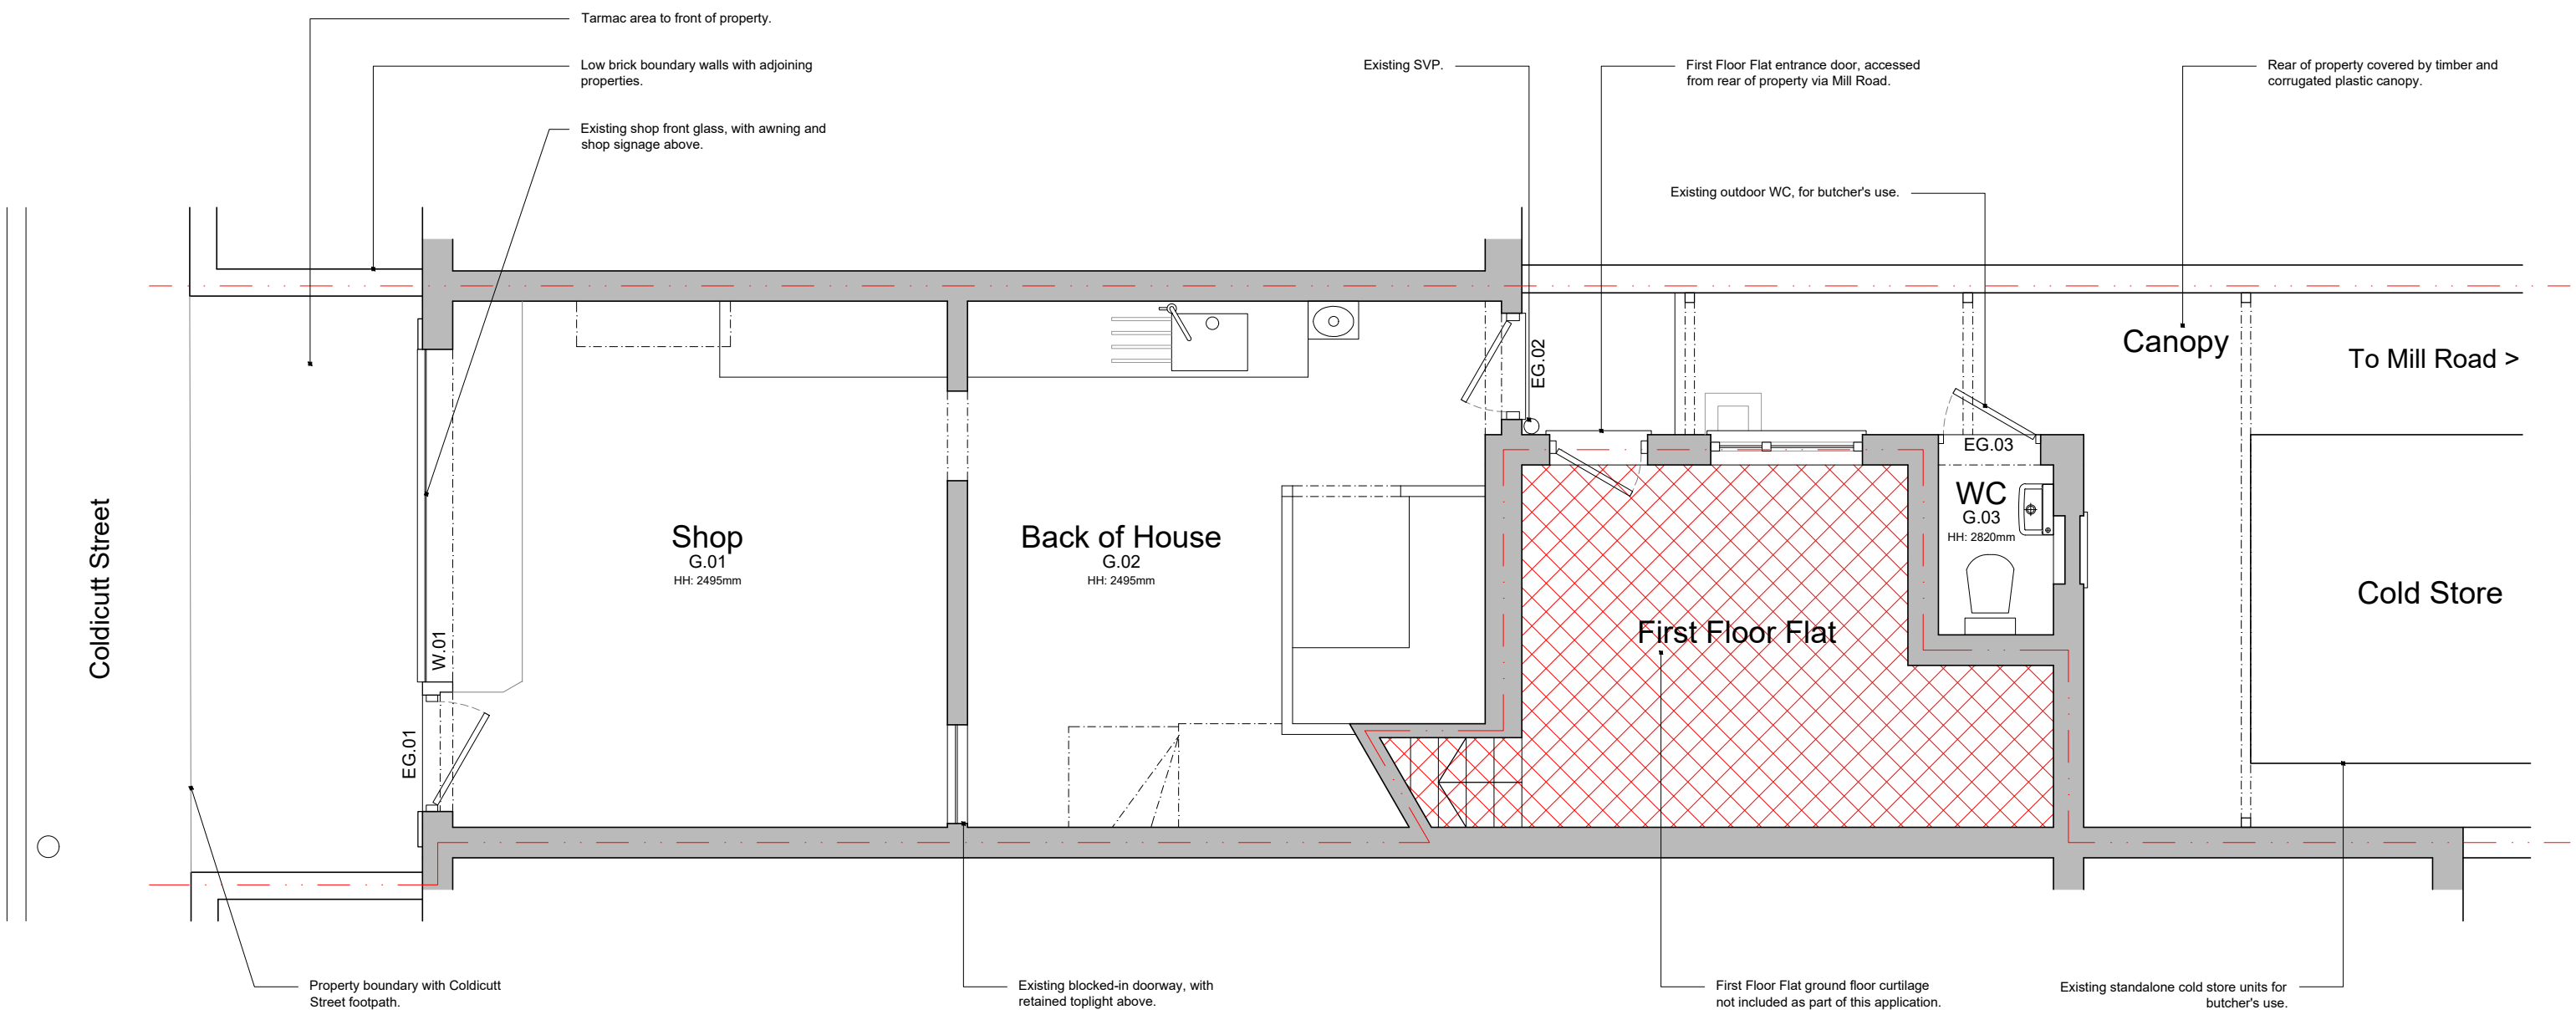

Existing Ground Floor Plan

N

0

0.5

1

1.5

2

2.5m

Issued only for purpose indicated. All dimensions to be checked on site.

20 Coldicutt Street		Job No.:	20.109
Caversham			
Reading, Berks.		Drawing Title:	Existing Ground Floor Plan
RG4 8DU		Client:	Ms. L. Howarth
Status:		PLANNING	
		Drawn by:	-
		Drawing No:	P.02
		Scale:	1:50 @ A3
		Rev.:	