



Garden paving 1





Garden paving 2



driveway



driveway edges

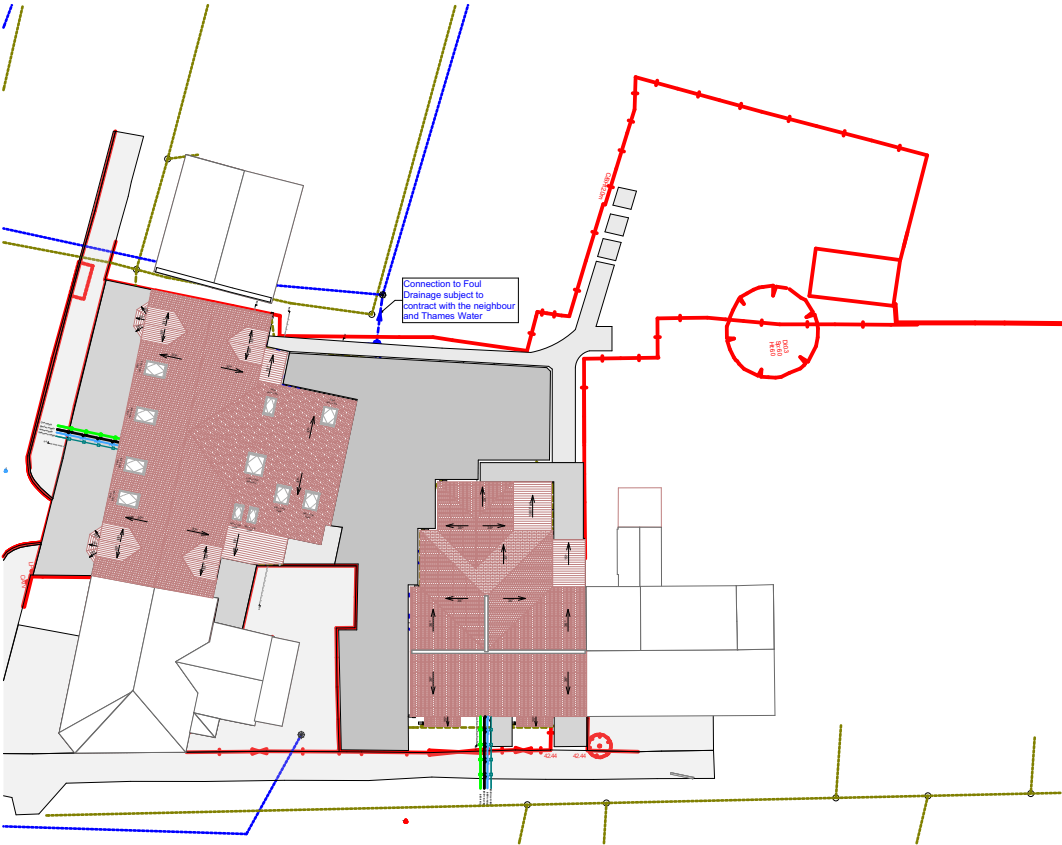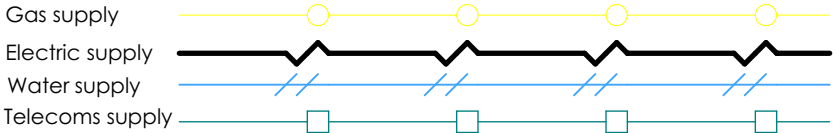

Driveway Marshalls Drivesett® Tegula® Original
pennant grey



<https://www.marshalls.co.uk/gardens-and-driveways/product/drivesett-tegula-original-block-paving>

Driveway Edges Marshalls Drivesett® Tegula® Original
charcoal original



Garden paving 1 Marshalls Indian Sandstone
Buff Multi



<https://www.marshalls.co.uk/gardens-and-driveways/product/indian-sandstone-paving>


Garden paving 2 Marshalls Indian Sandstone
Grey Multi



© This drawing remains the property of The Keen Partnership and shall not be copied without prior written consent.

All dimensions to be checked on site and any discrepancies to be reported before work commences.

Notes:

 

THE KEEN PARTNERSHIP
The Courtyard
Edinburgh Road
Reading RG30 2UA
Tel: 0118 9510 855
Fax: 0118 9510 866
chris@keenpartnership.co.uk
www.keenpartnership.co.uk



Client:
Mr Simran Luthra

Job Title:
Erection of two block of flats after demolition of existing and outbuildings

Drawing Title:
Site Plan- Hard landscaping

Drawing Date: 31-10-2018	Status: CONDITIONS	
Issue Date: 03/04/2020	Drawn By: CP/DR	Scale: 1:500@A3
Job No: 8802	Drawing No: CN-04.2	Rev: