




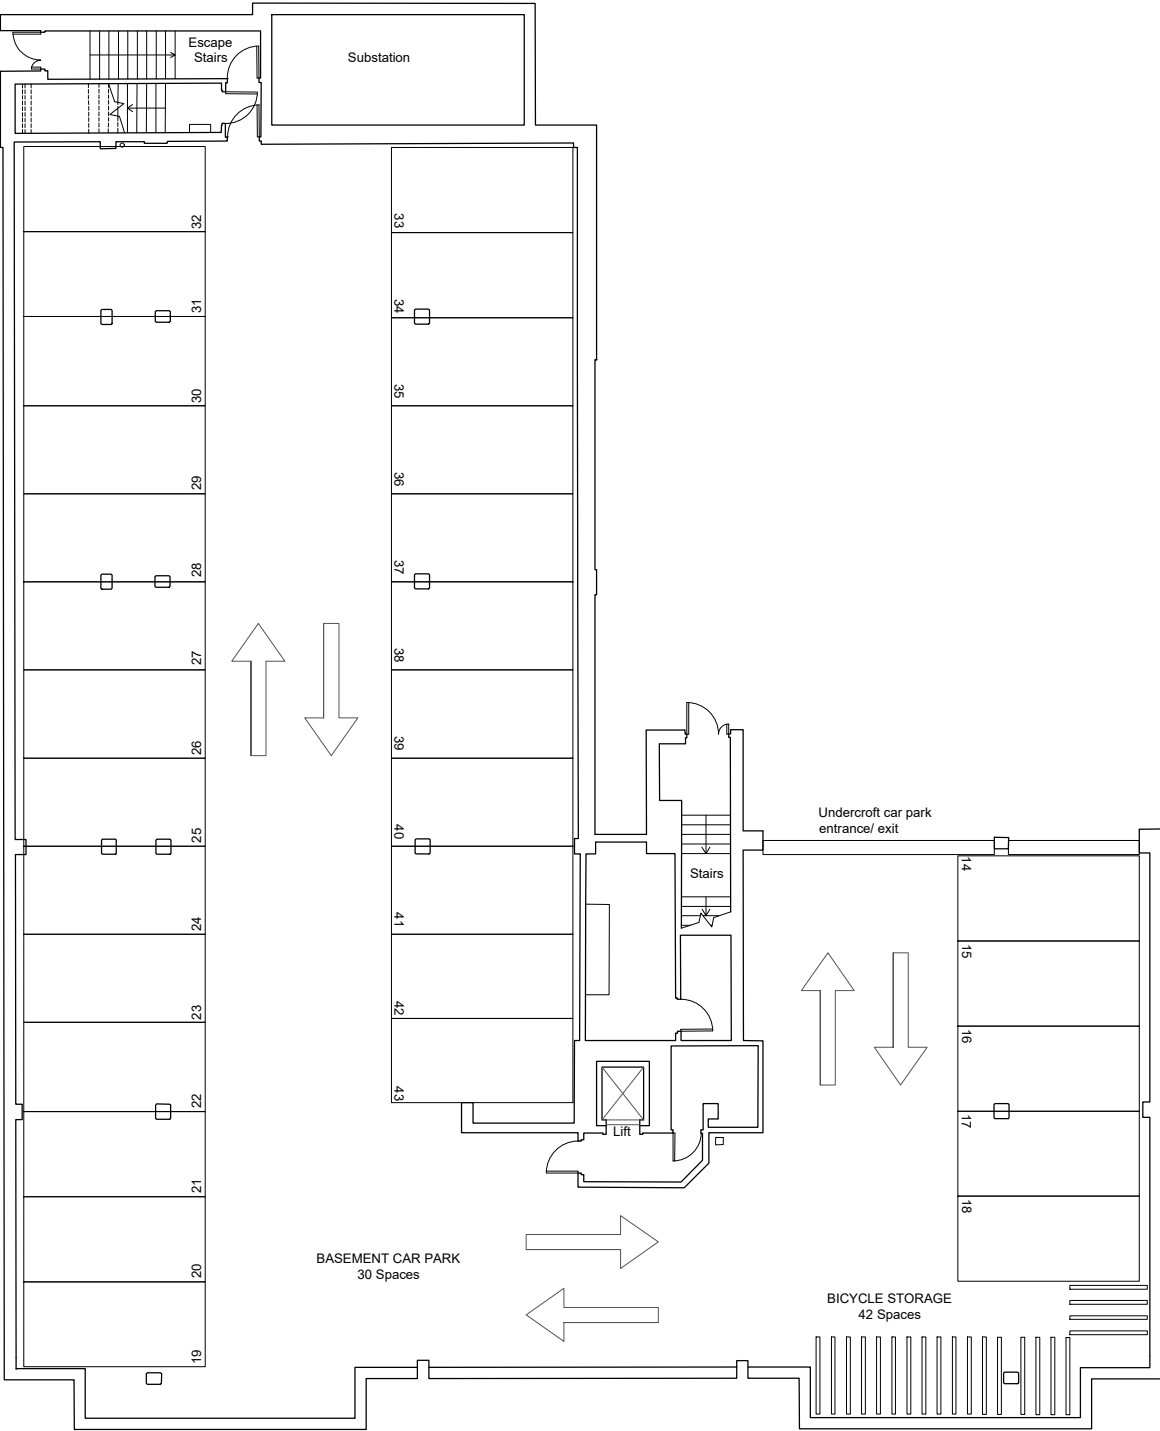


PROPOSED BASEMENT FLOOR

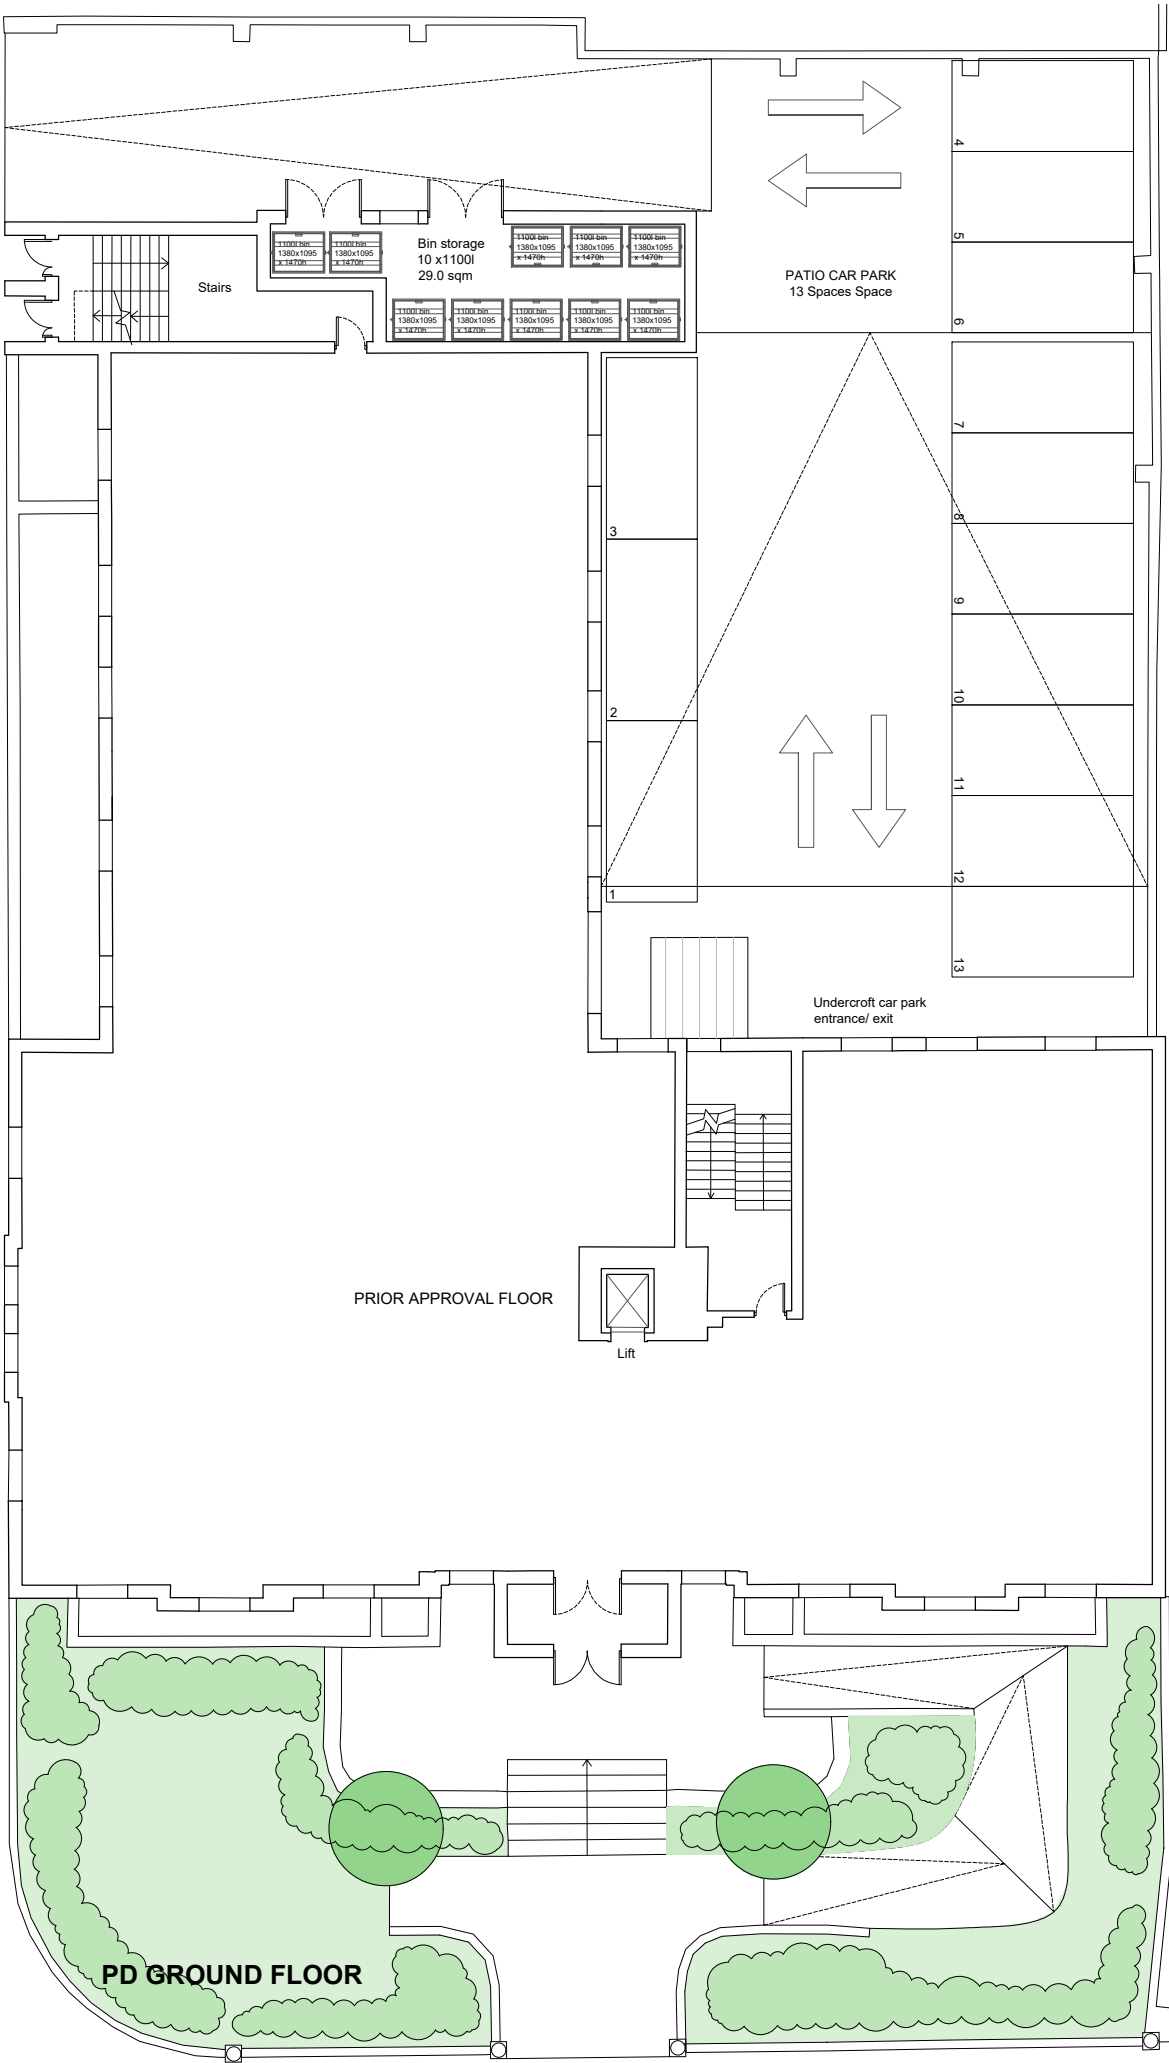

PD GROUND FLOOR

Notes.
- DO NOT SCALE FROM THIS DRAWINGS
- SETTING OUT & ALL MEASUREMENT
SHOULD BE TAKEN ON SITE

  

Client.
BURLEIGH ESTATES

Project.
**Alexander House, 205-207 King's Rd,
Reading RG1 4LS**

Title.
**PROPOSED BASEMENT & PD GROUND
FLOOR PLANS**

Project Initial.
AHR

Date.
28 May 2021

Drawing Number.
AHR_PA2 103

Revision.
0

Drawing Scale.
1:200 @ A3

Drawn.
IF

Checked.
AB



Architecture | Urban Design | Interiors | Building Consultancy
ONE Alfred Place. 1 Alfred Place. London. UK
info@aquaarchitects.com | www.aquaarchitects.com