




THIS DRAWING IS THE COPYRIGHT OF ORANGE KEY LTD. IT IS PRIVATE AND CONFIDENTIAL AND IS SUPPLIED ON THE EXPRESS CONDITION THAT IT IS NOT USED FOR ANY PURPOSE OR COPIED OR COMMUNICATED TO ANY OTHER PARTY WITHOUT THE WRITTEN CONSENT OF ORANGE KEY LTD.

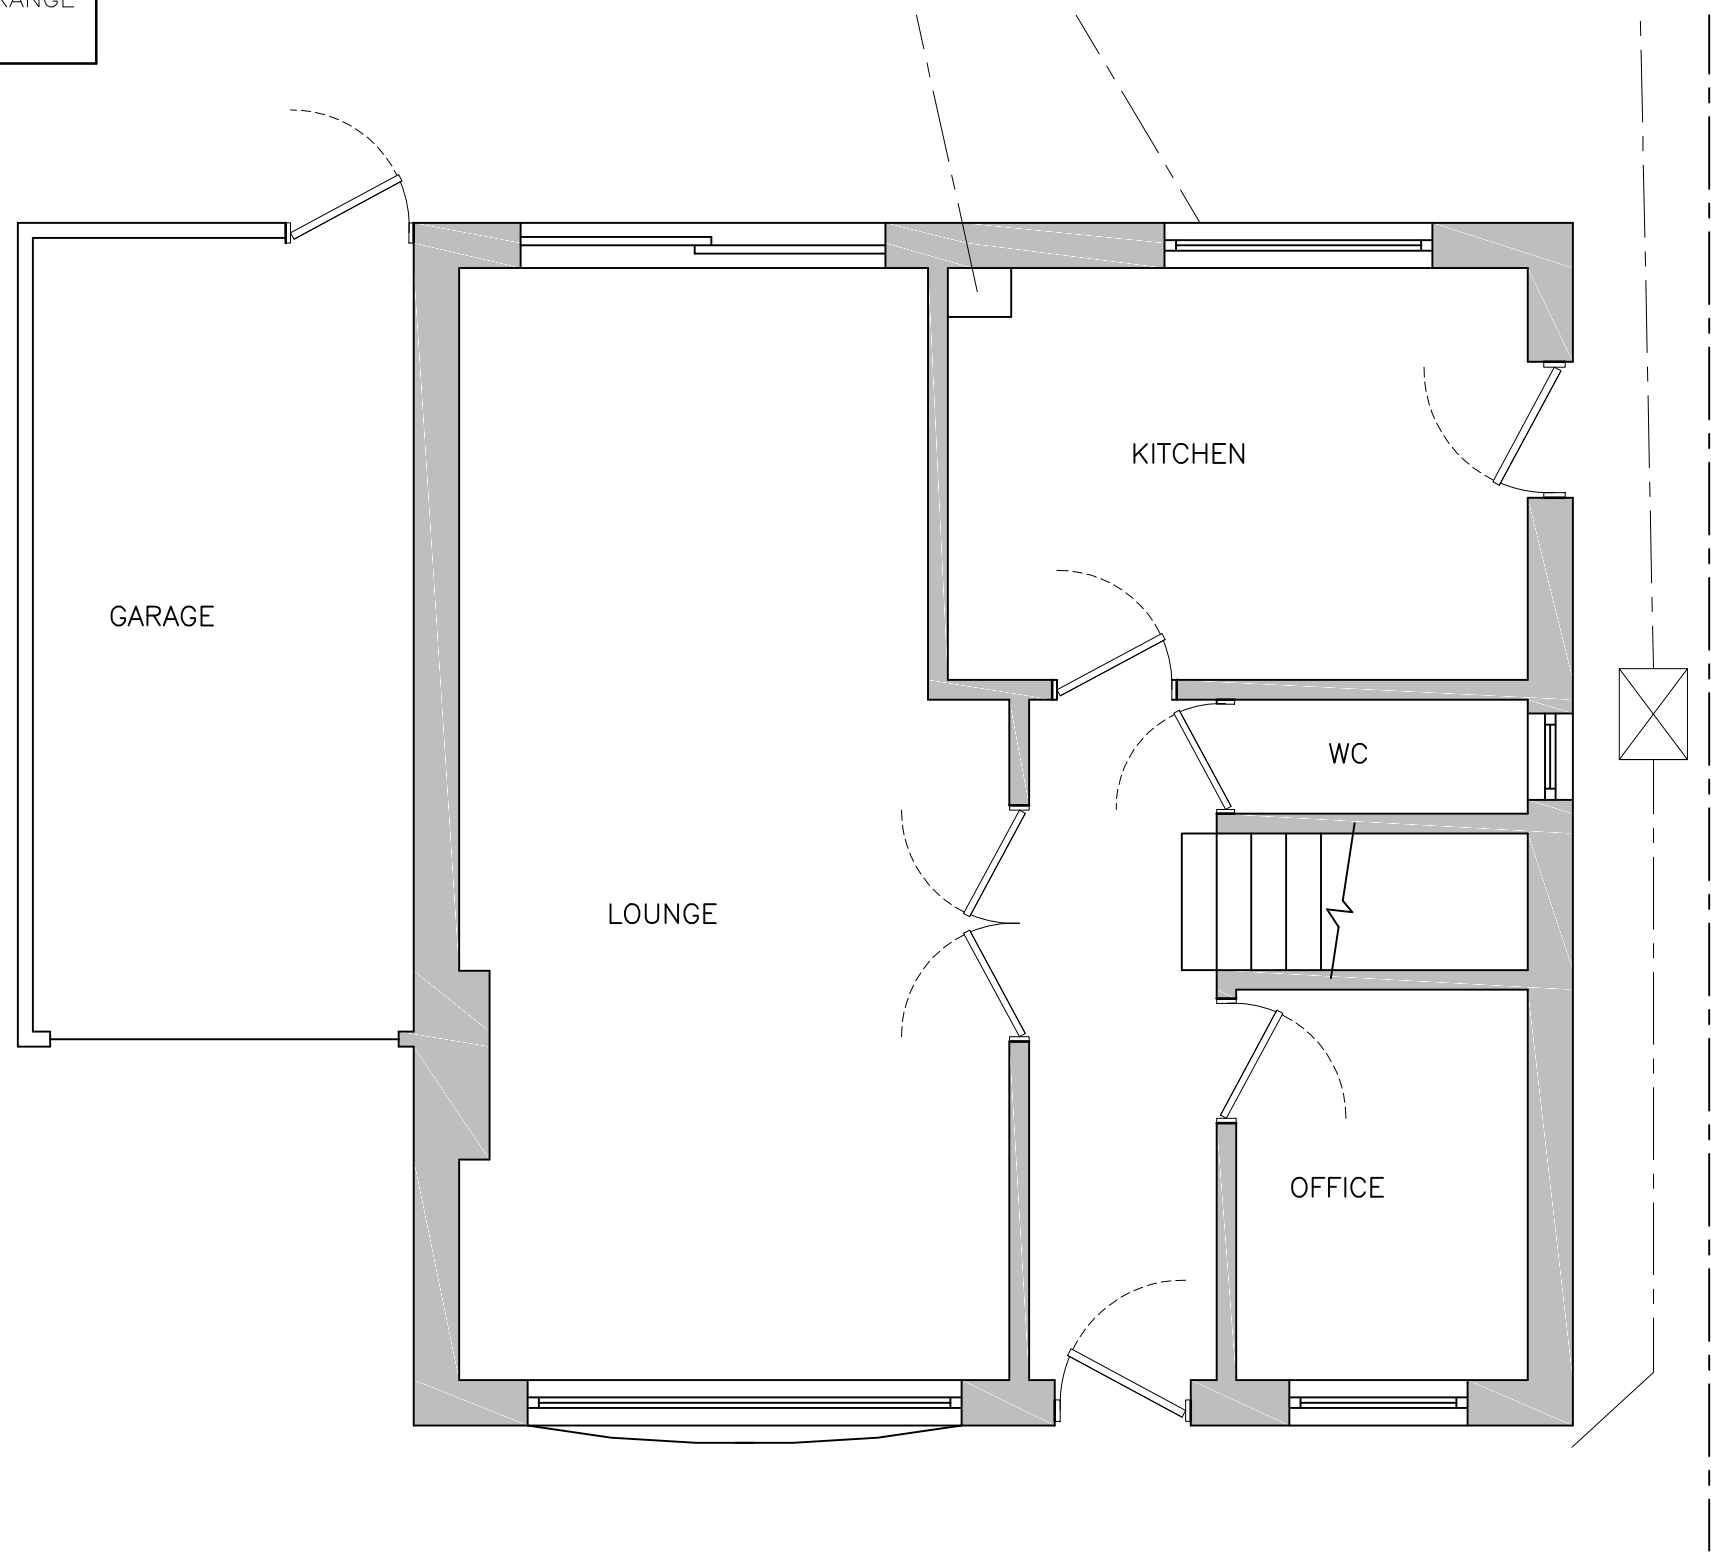



EXISTING GROUND FLOOR LAYOUT
SCALE 1:50

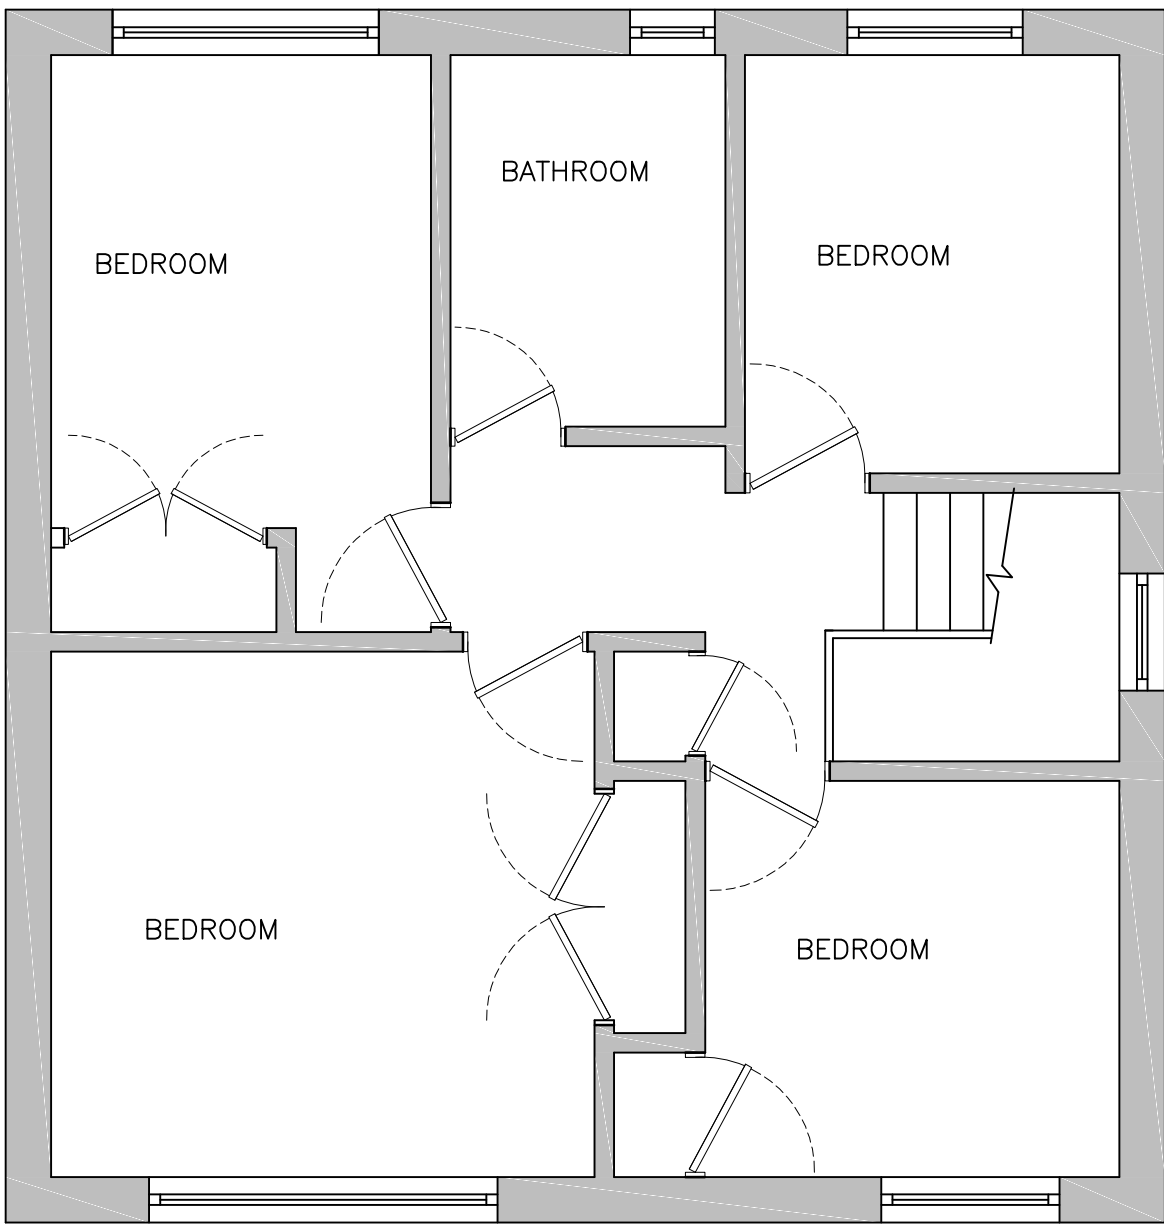

EXISTING FIRST FLOOR LAYOUT
SCALE 1:50

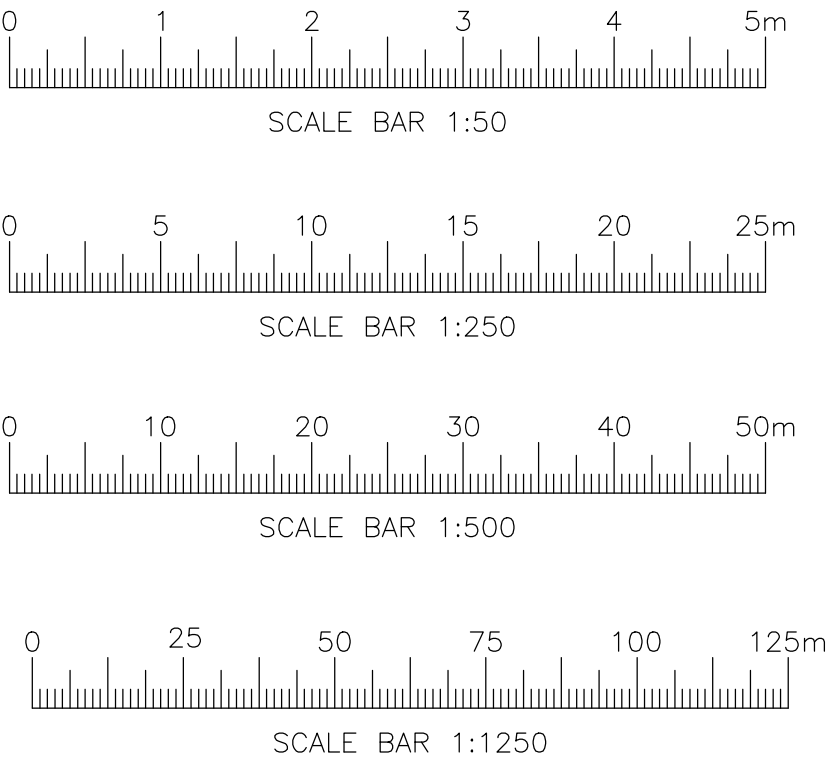

LOCATION PLAN
SCALE 1:1250

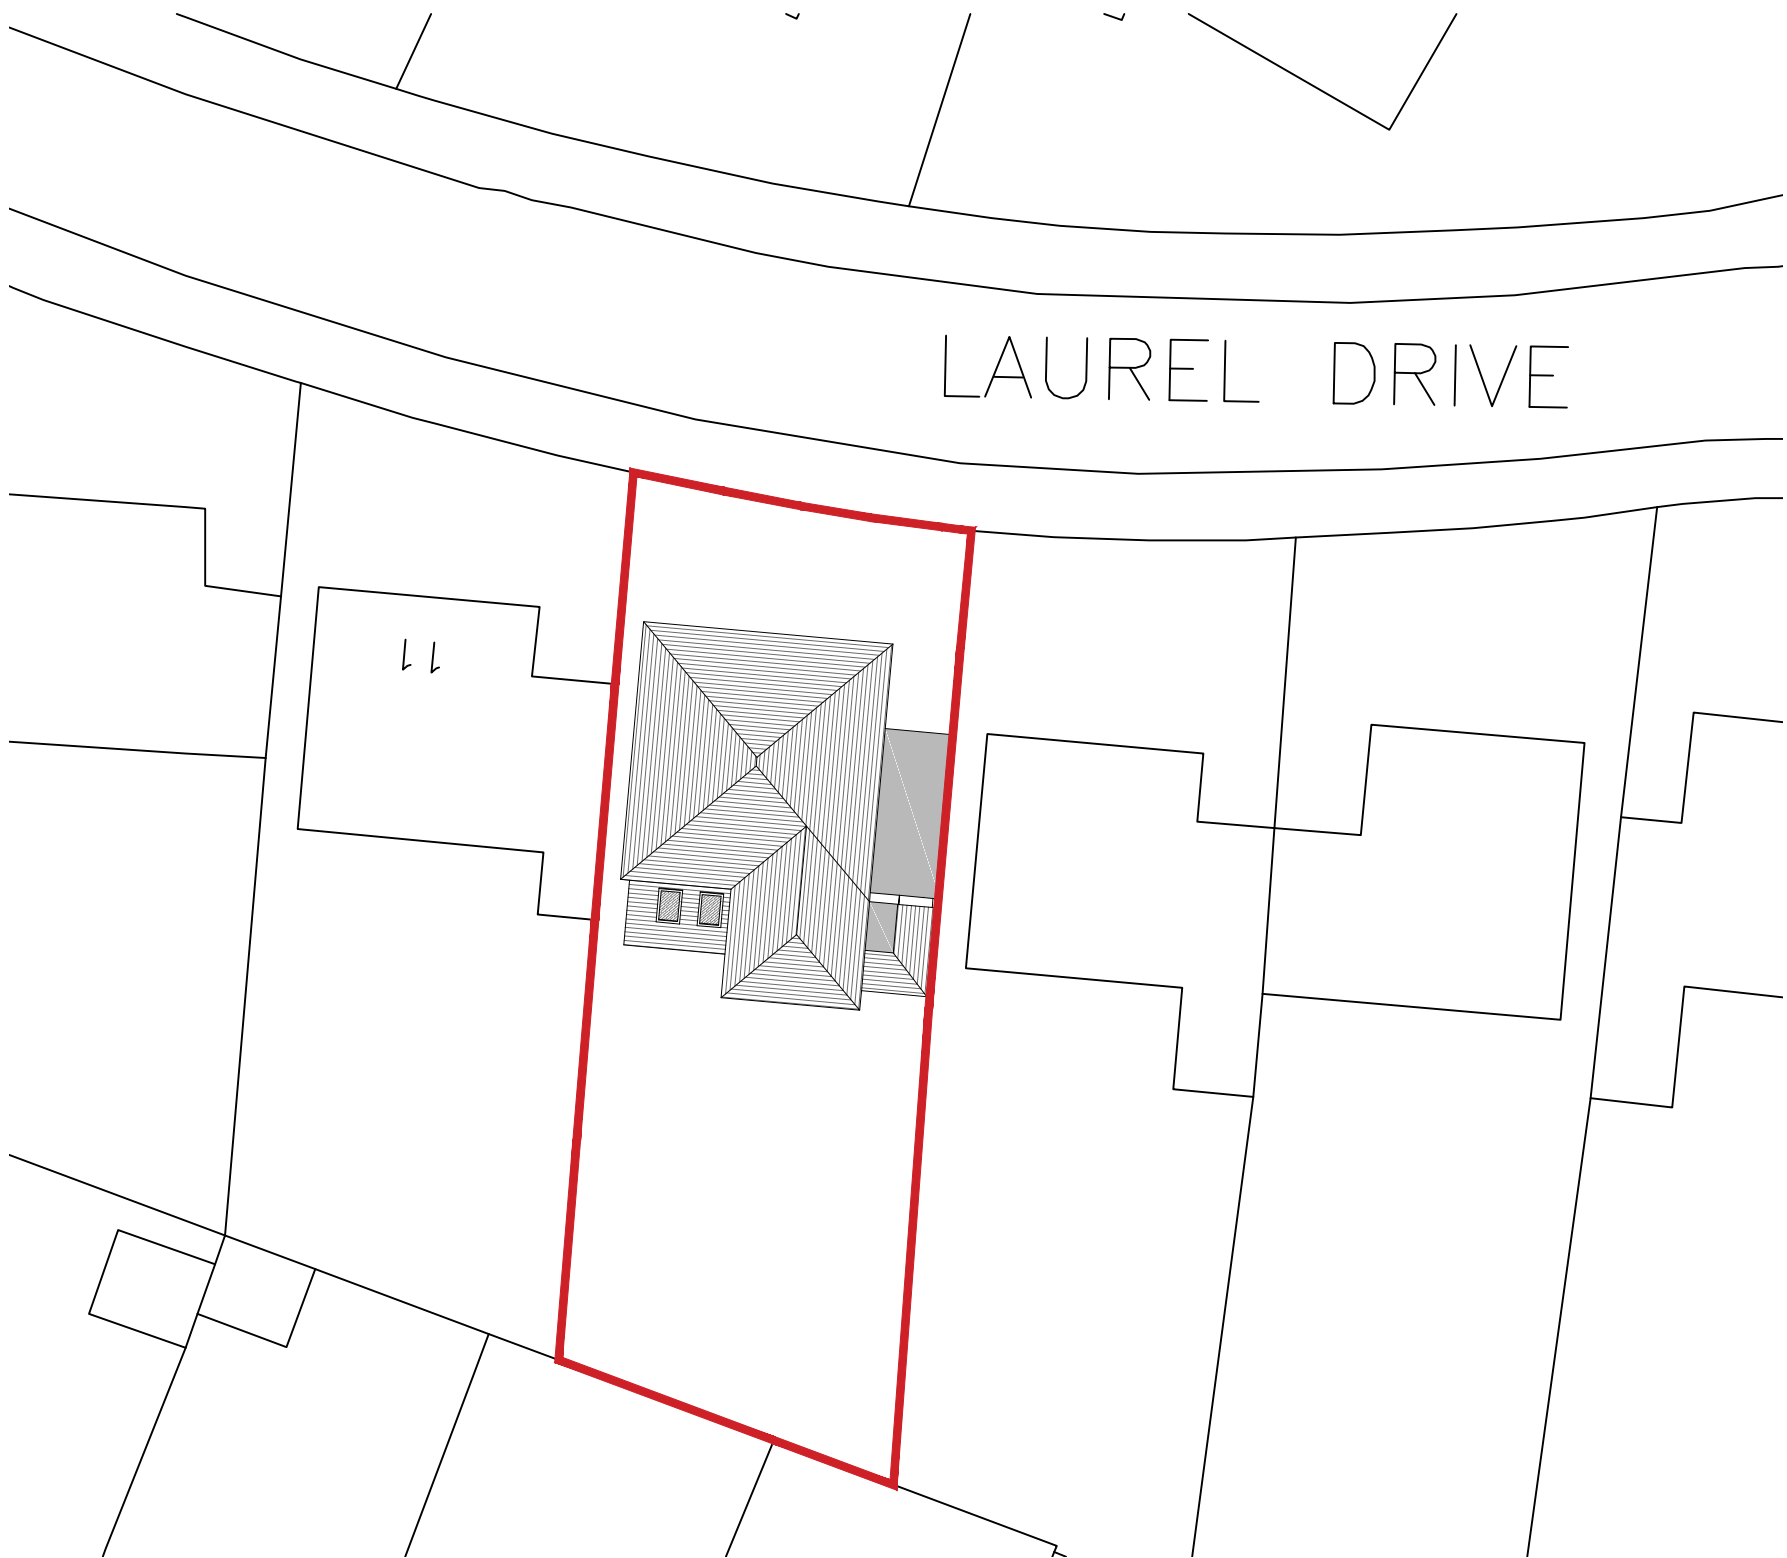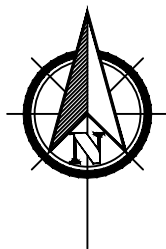

SITE PLAN
SCALE 1:250



BLOCK PLAN
SCALE 1:500

ORANGE KEY
DESIGN STUDIOS

Unit 4, The Cuttings
120 High Street, Hungerford
Berkshire, RG17 0LU
Tel: (01488) 682918
E-mail: info@orangekeyltd.co.uk

Client
MR S WEBB

Project
9 LAUREL DRIVE
TILEHURST
READING
RG31 5DY

Title
EXISTING FLOOR PLANS.
LOCATION, SITE AND BLOCK
PLAN.

Scale
AS SHOWN @ A1

Date
MAR 2020

Drawing number

20009/PL001

Rev.

P1