




E-01 Existing South Elevation 01 1:100

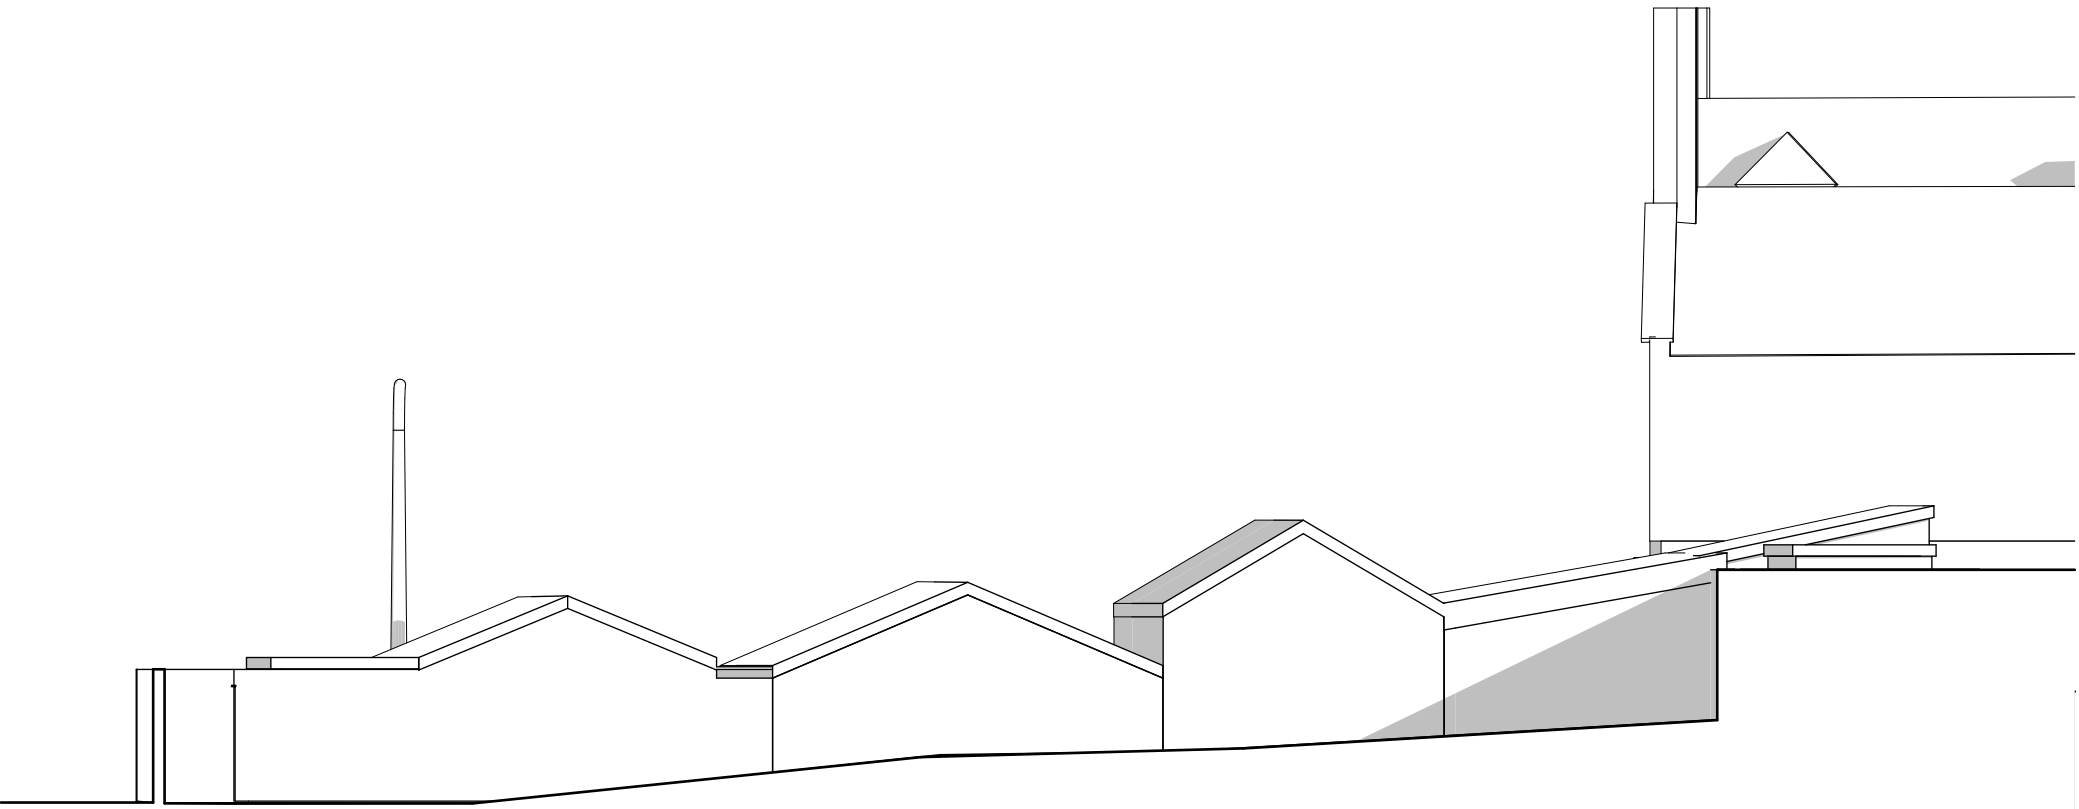

E-04 Existing West Elevation 04 1:100

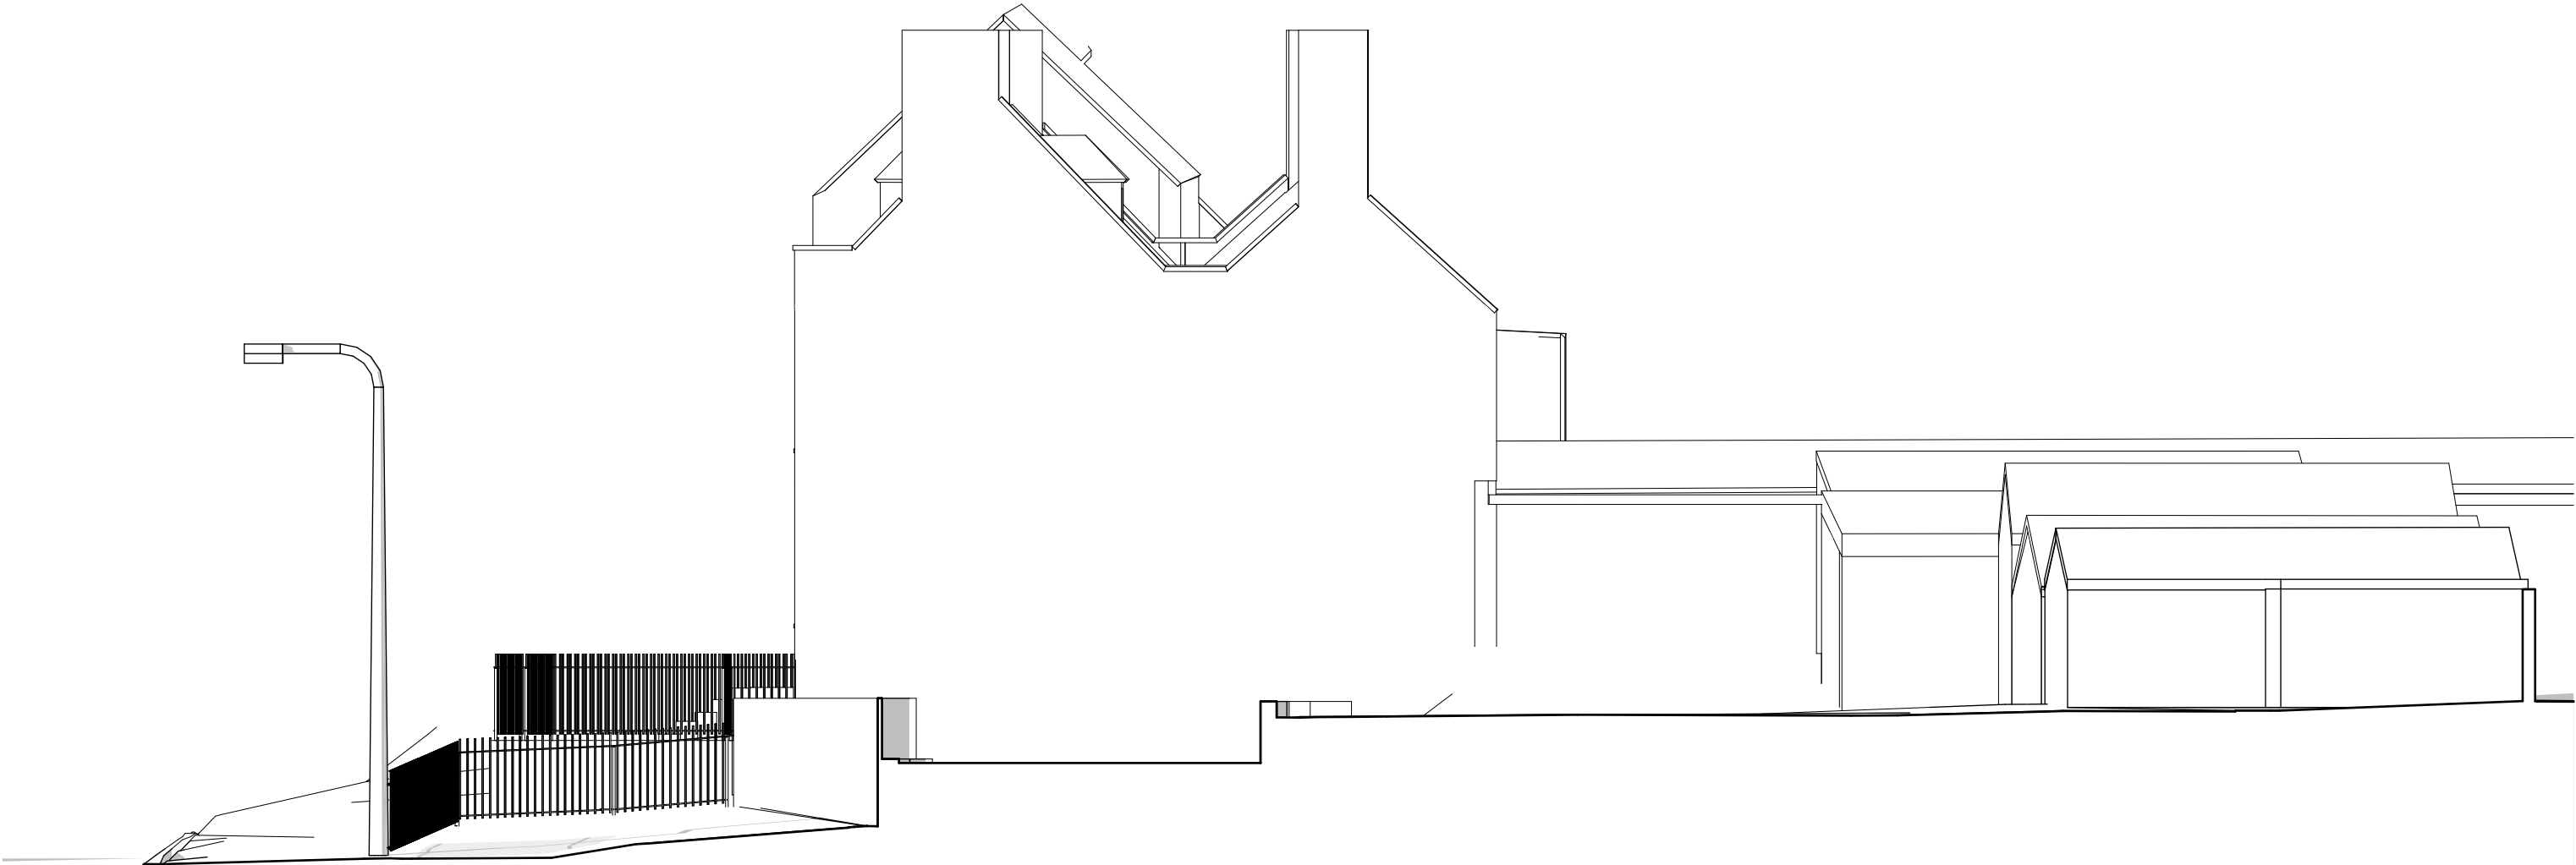


E-03 Existing North Elevation 03 1:100

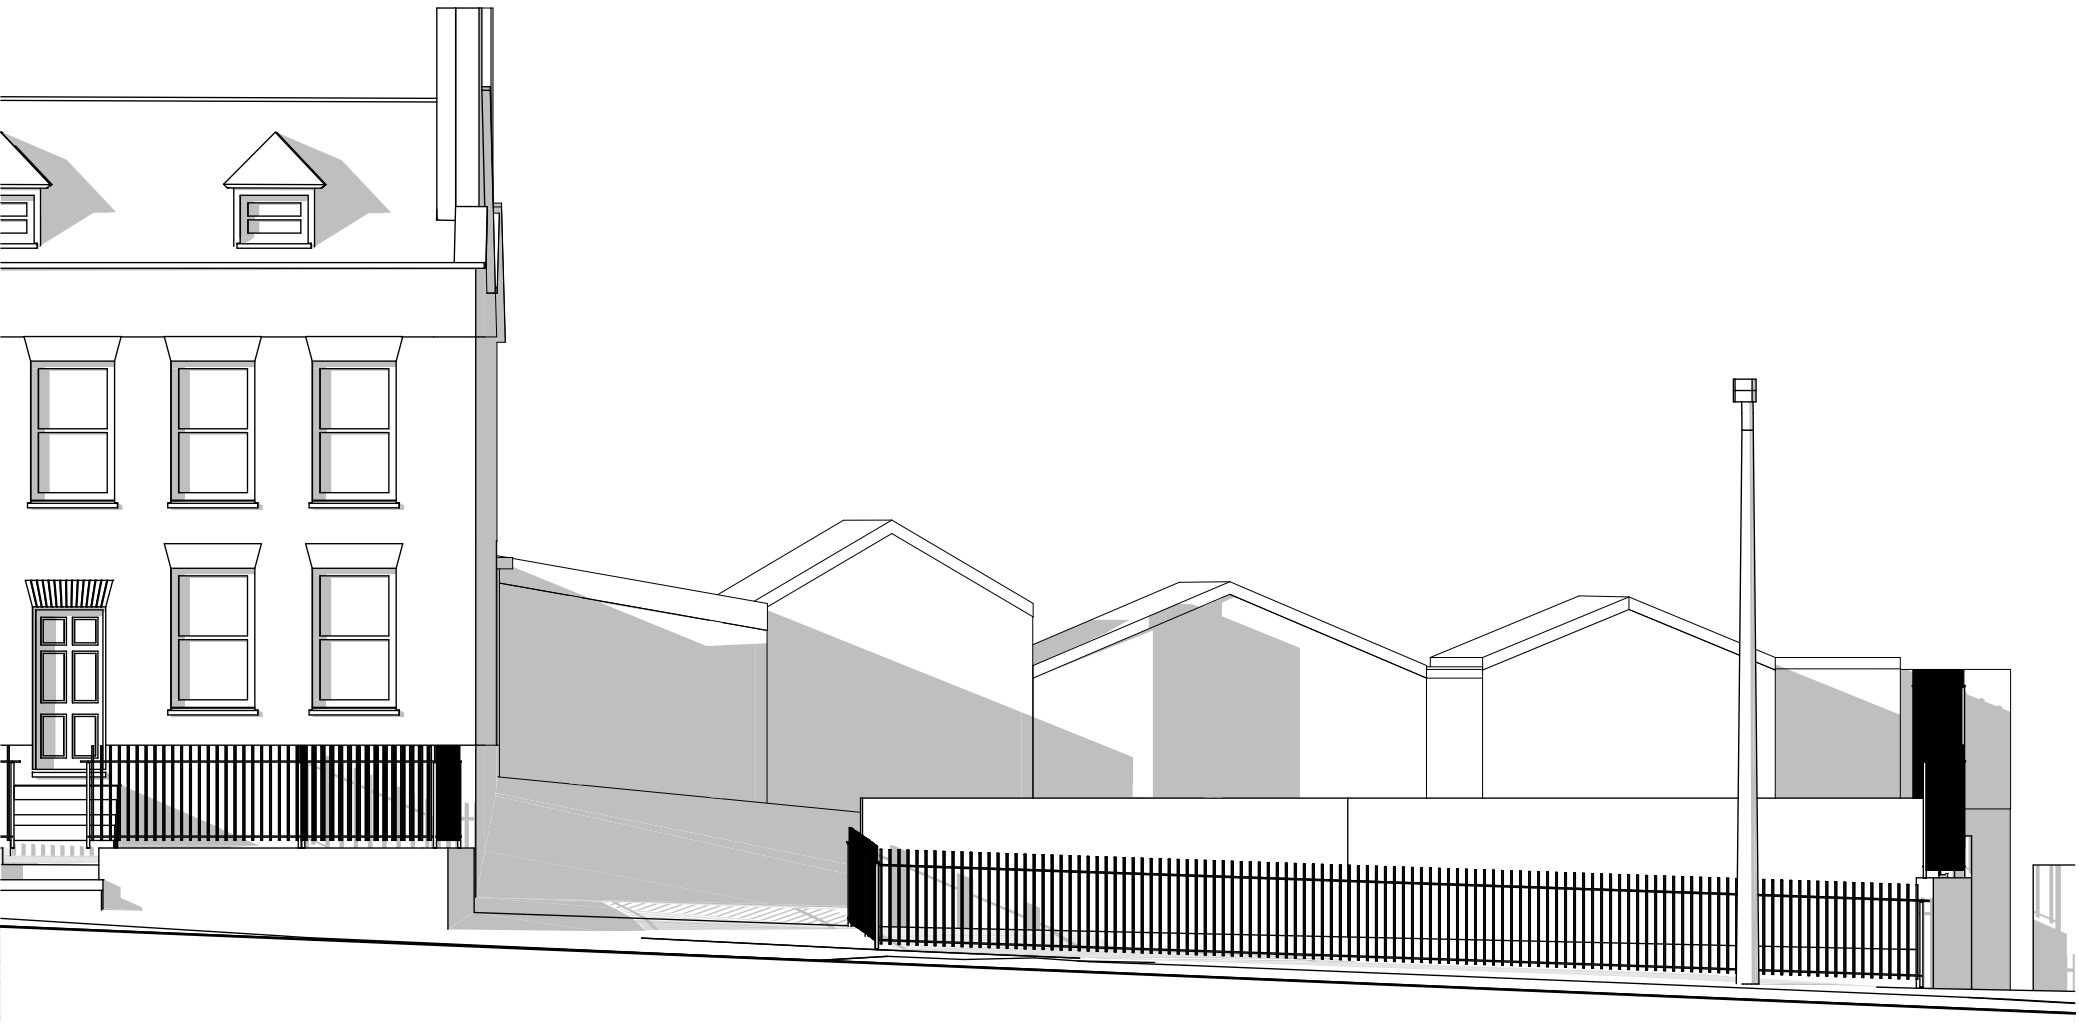


E-02 Existing East Elevation 02 1:100



E-01 Proposed South Elevation 01 1:100

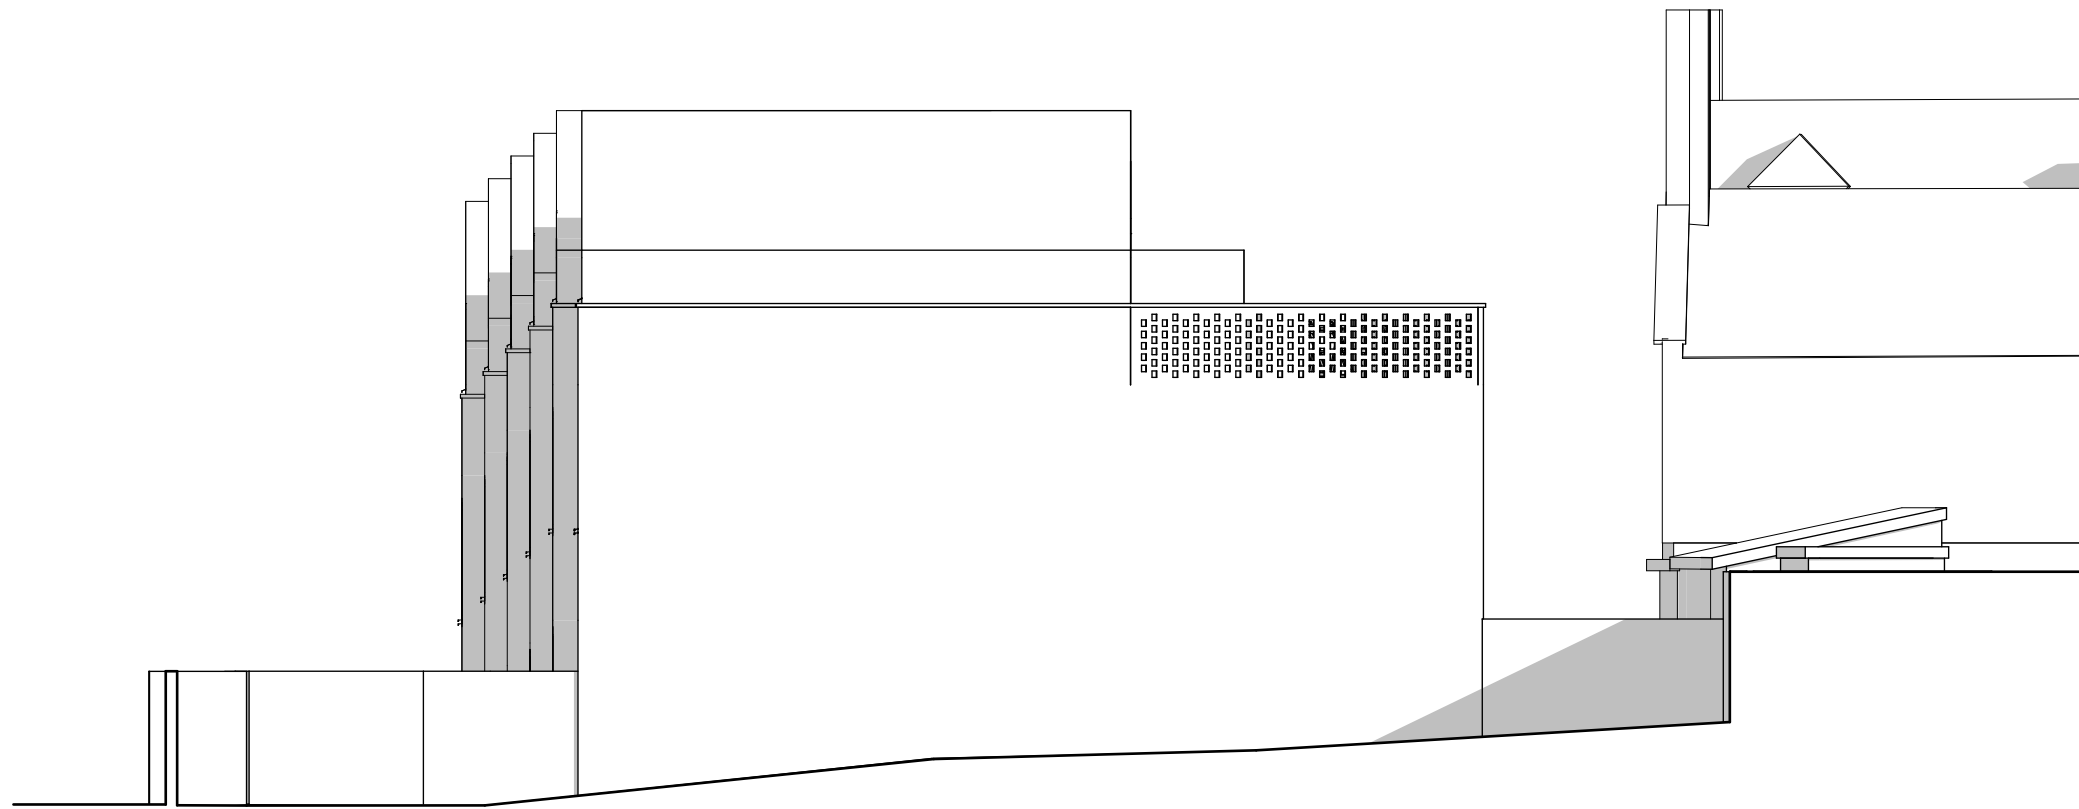

E-04 Proposed West Elevation 04 1:100

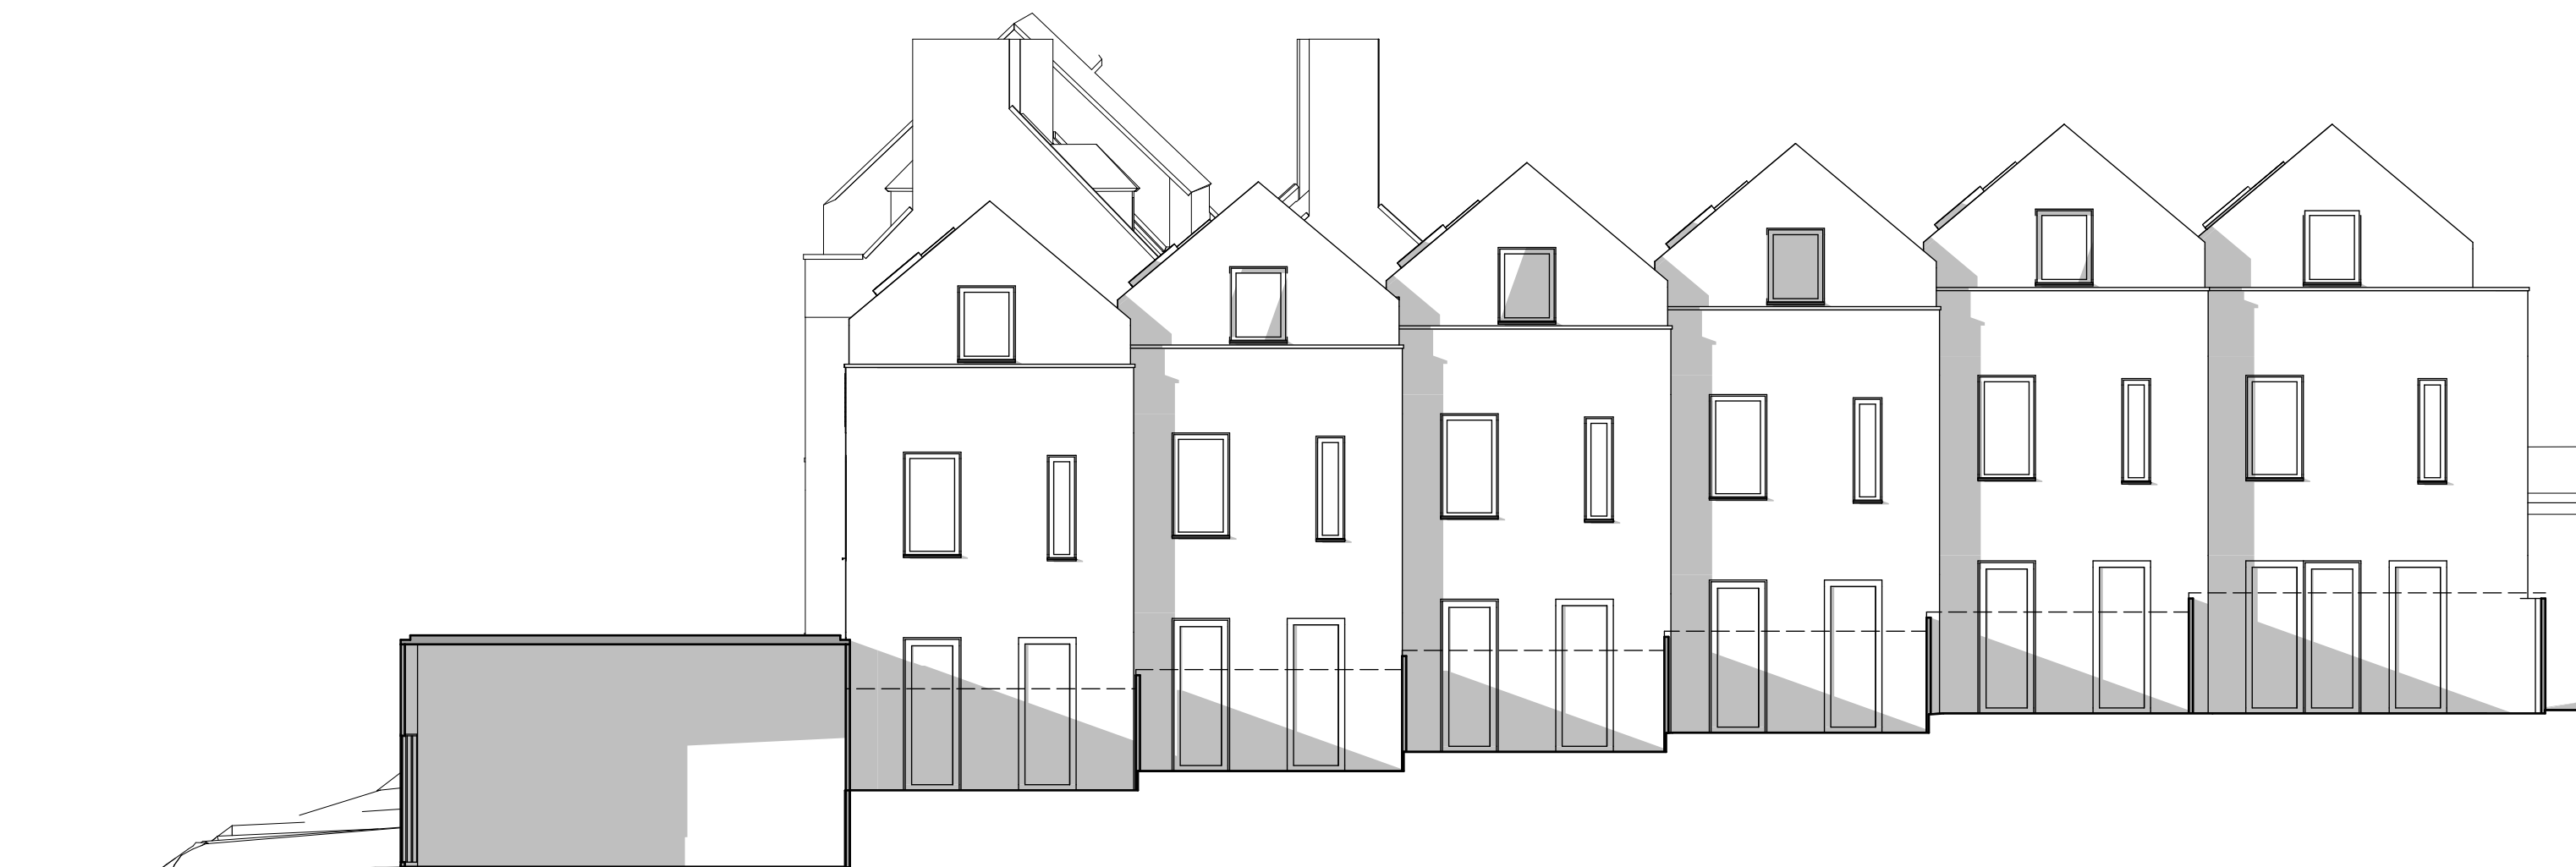

E-03 Proposed North Elevation 03 1:100



E-02 Proposed East Elevation 02 1:100

NOTES ORIGINAL A1

THIS DRAWING IS PREPARED FOR PLANNING SUBMISSION ONLY

THIS DRAWING IS BASED ON OS INFORMATION ONLY

THE PROPOSAL IS SUBJECT TO PLANNING, BUILDING CONTROL, DETAILED DESIGN, CDM, LEGAL INVESTIGATIONS, SURVEY, ETC.

NO STRUCTURAL SURVEY OR ADVICE HAS BEEN USED IN THE COMPILATION OF THESE DRAWINGS.

AREAS SHOWN ARE APPROXIMATE, AND SUBJECT TO DETAILED DESIGN.

NOT FOR CONSTRUCTION

©COPYRIGHT HIVES ARCHITECTS

Trees omitted for clarity

0 1 2 5

1:100 SCALE 1:100

Client

Mr Nigel Flawn

Job title

40-48 Mount Pleasant

Drawing title

Existing and Proposed Elevations

Scale at Drawing Size
1:100 @A1

Drawn
GP

Checked
HW

Status
Planning Application 24/12/2020

Date

HIVES ARCHITECTS

SINCE 1934

Hives Architects LLP
John Adams House
29 Castle Street
Reading
RG1 7SB
0118 958 7331
admin@hivesarchitects.co.uk

Project
2787

Drawing
014

Revision
P1