



REV	COMMENTS	DATE

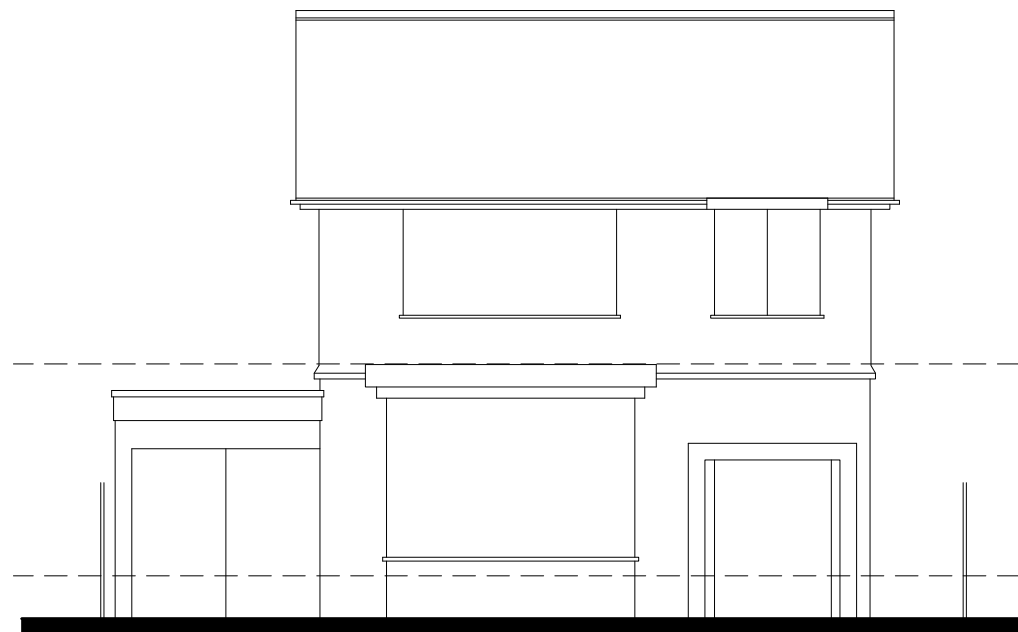


FRONT ELEVATION

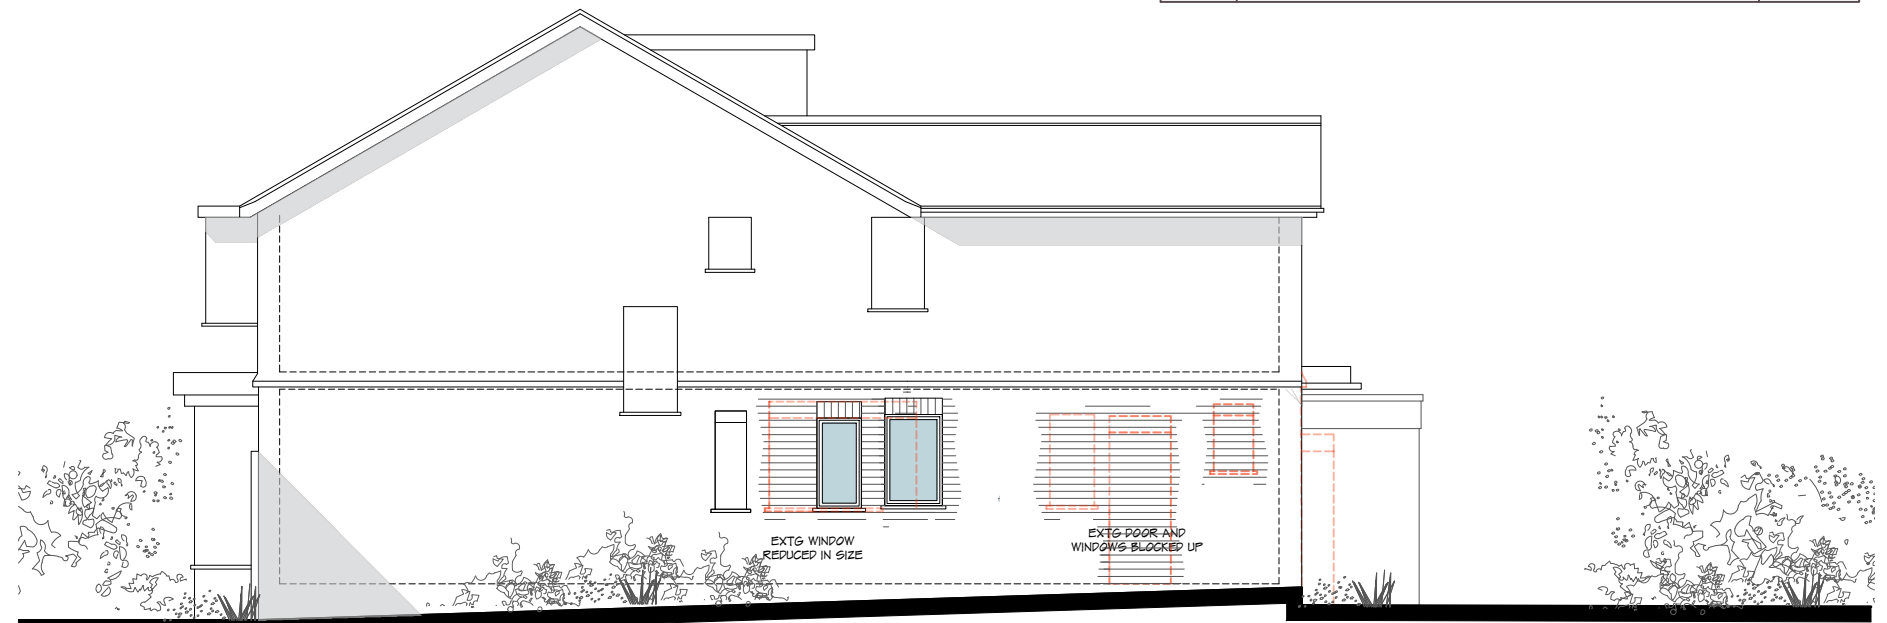

SIDE ELEVATION



REAR ELEVATION

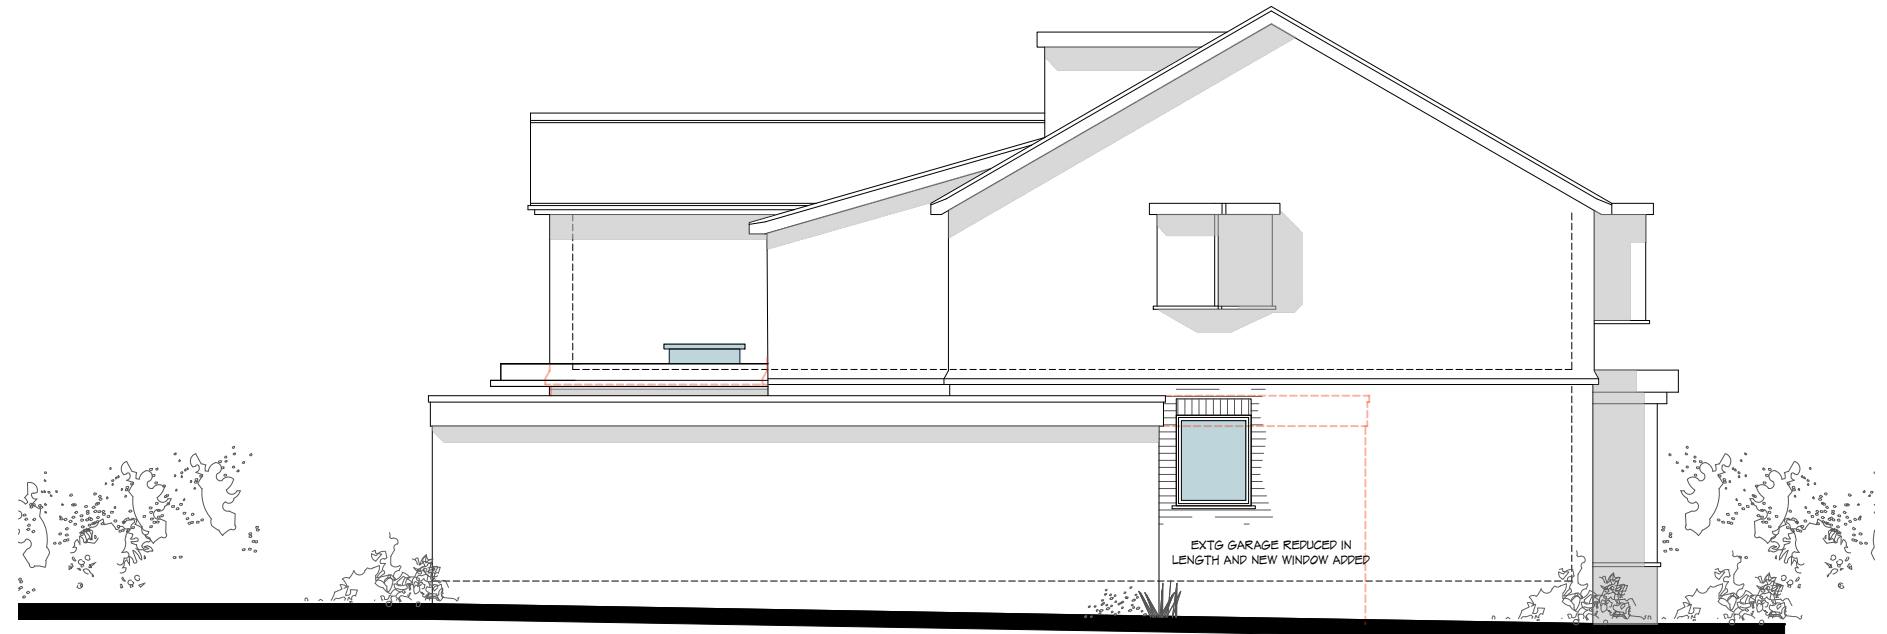

SIDE ELEVATION



CLIENT Ms S. MacDonald & Mr R. Rafferty
PROJECT 67 Priest Hill, Caversham Heights, Reading, RG

DRAWING PROPOSED ELEVATIONS 1of3

STATUS planning
SCALE 1:50@ A3
DRAWN DN
CHECKED
NO 3769/202
REV C
DATE Sept2021

1:50 scale Bar
This Drawing has been produced for printing onto A3 size paper,



THIS DRAWING MUST NOT BE SCALED UNLESS ISSUED FOR PLANNING PURPOSES. ALL DIMENSIONS ARE TO BE VERIFIED PRIOR TO SETTING OUT, COMMENCING WORK, OR PRODUCTION OF FABRICATION DRAWINGS. REPORT ANY DISCREPANCIES TO THE SUPERVISING OFFICER IMMEDIATELY. ©