
 
 


Site Plan 2021 - 1 Poplar Avenue, RG304JH

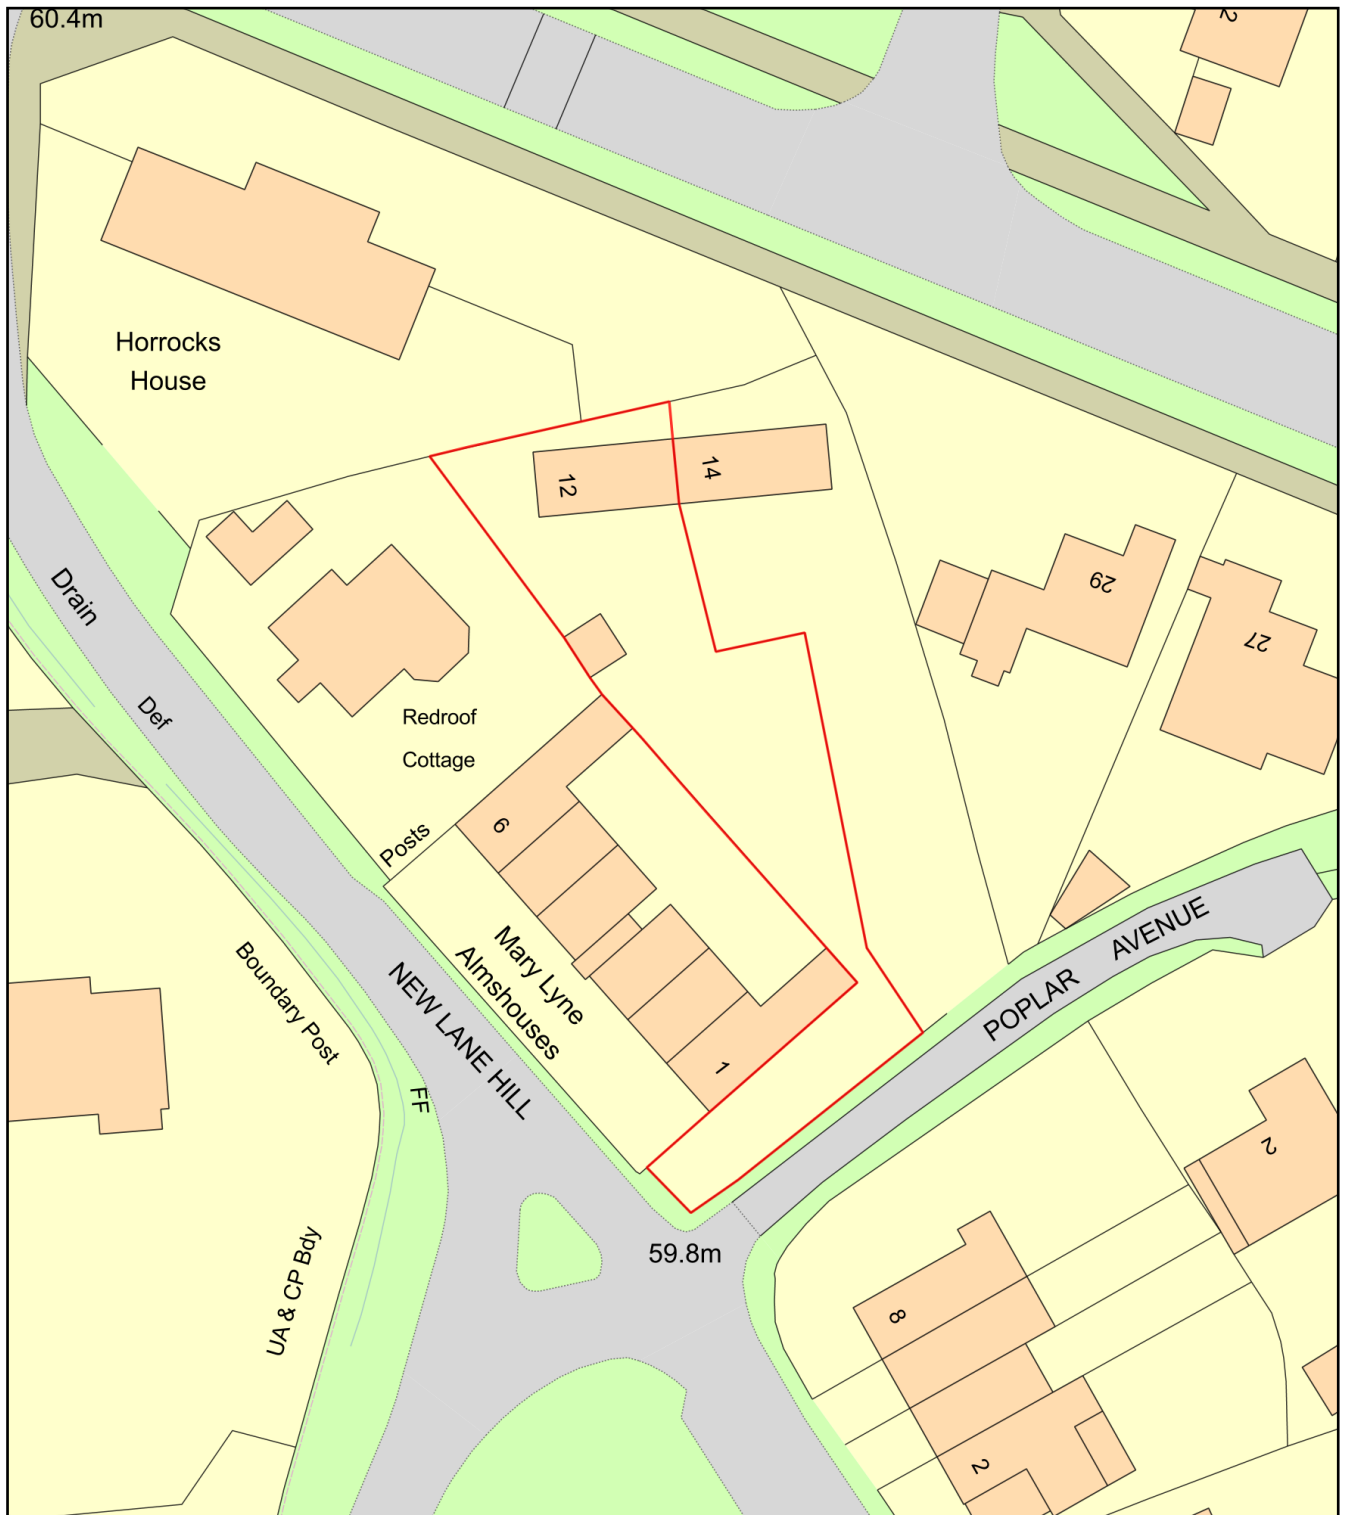

Plan Produced for: Yvette Armstrong

Date Produced: 13 May 2021

Plan Reference Number: TQRQM21133133414633

Scale: 1:500 @ A4