




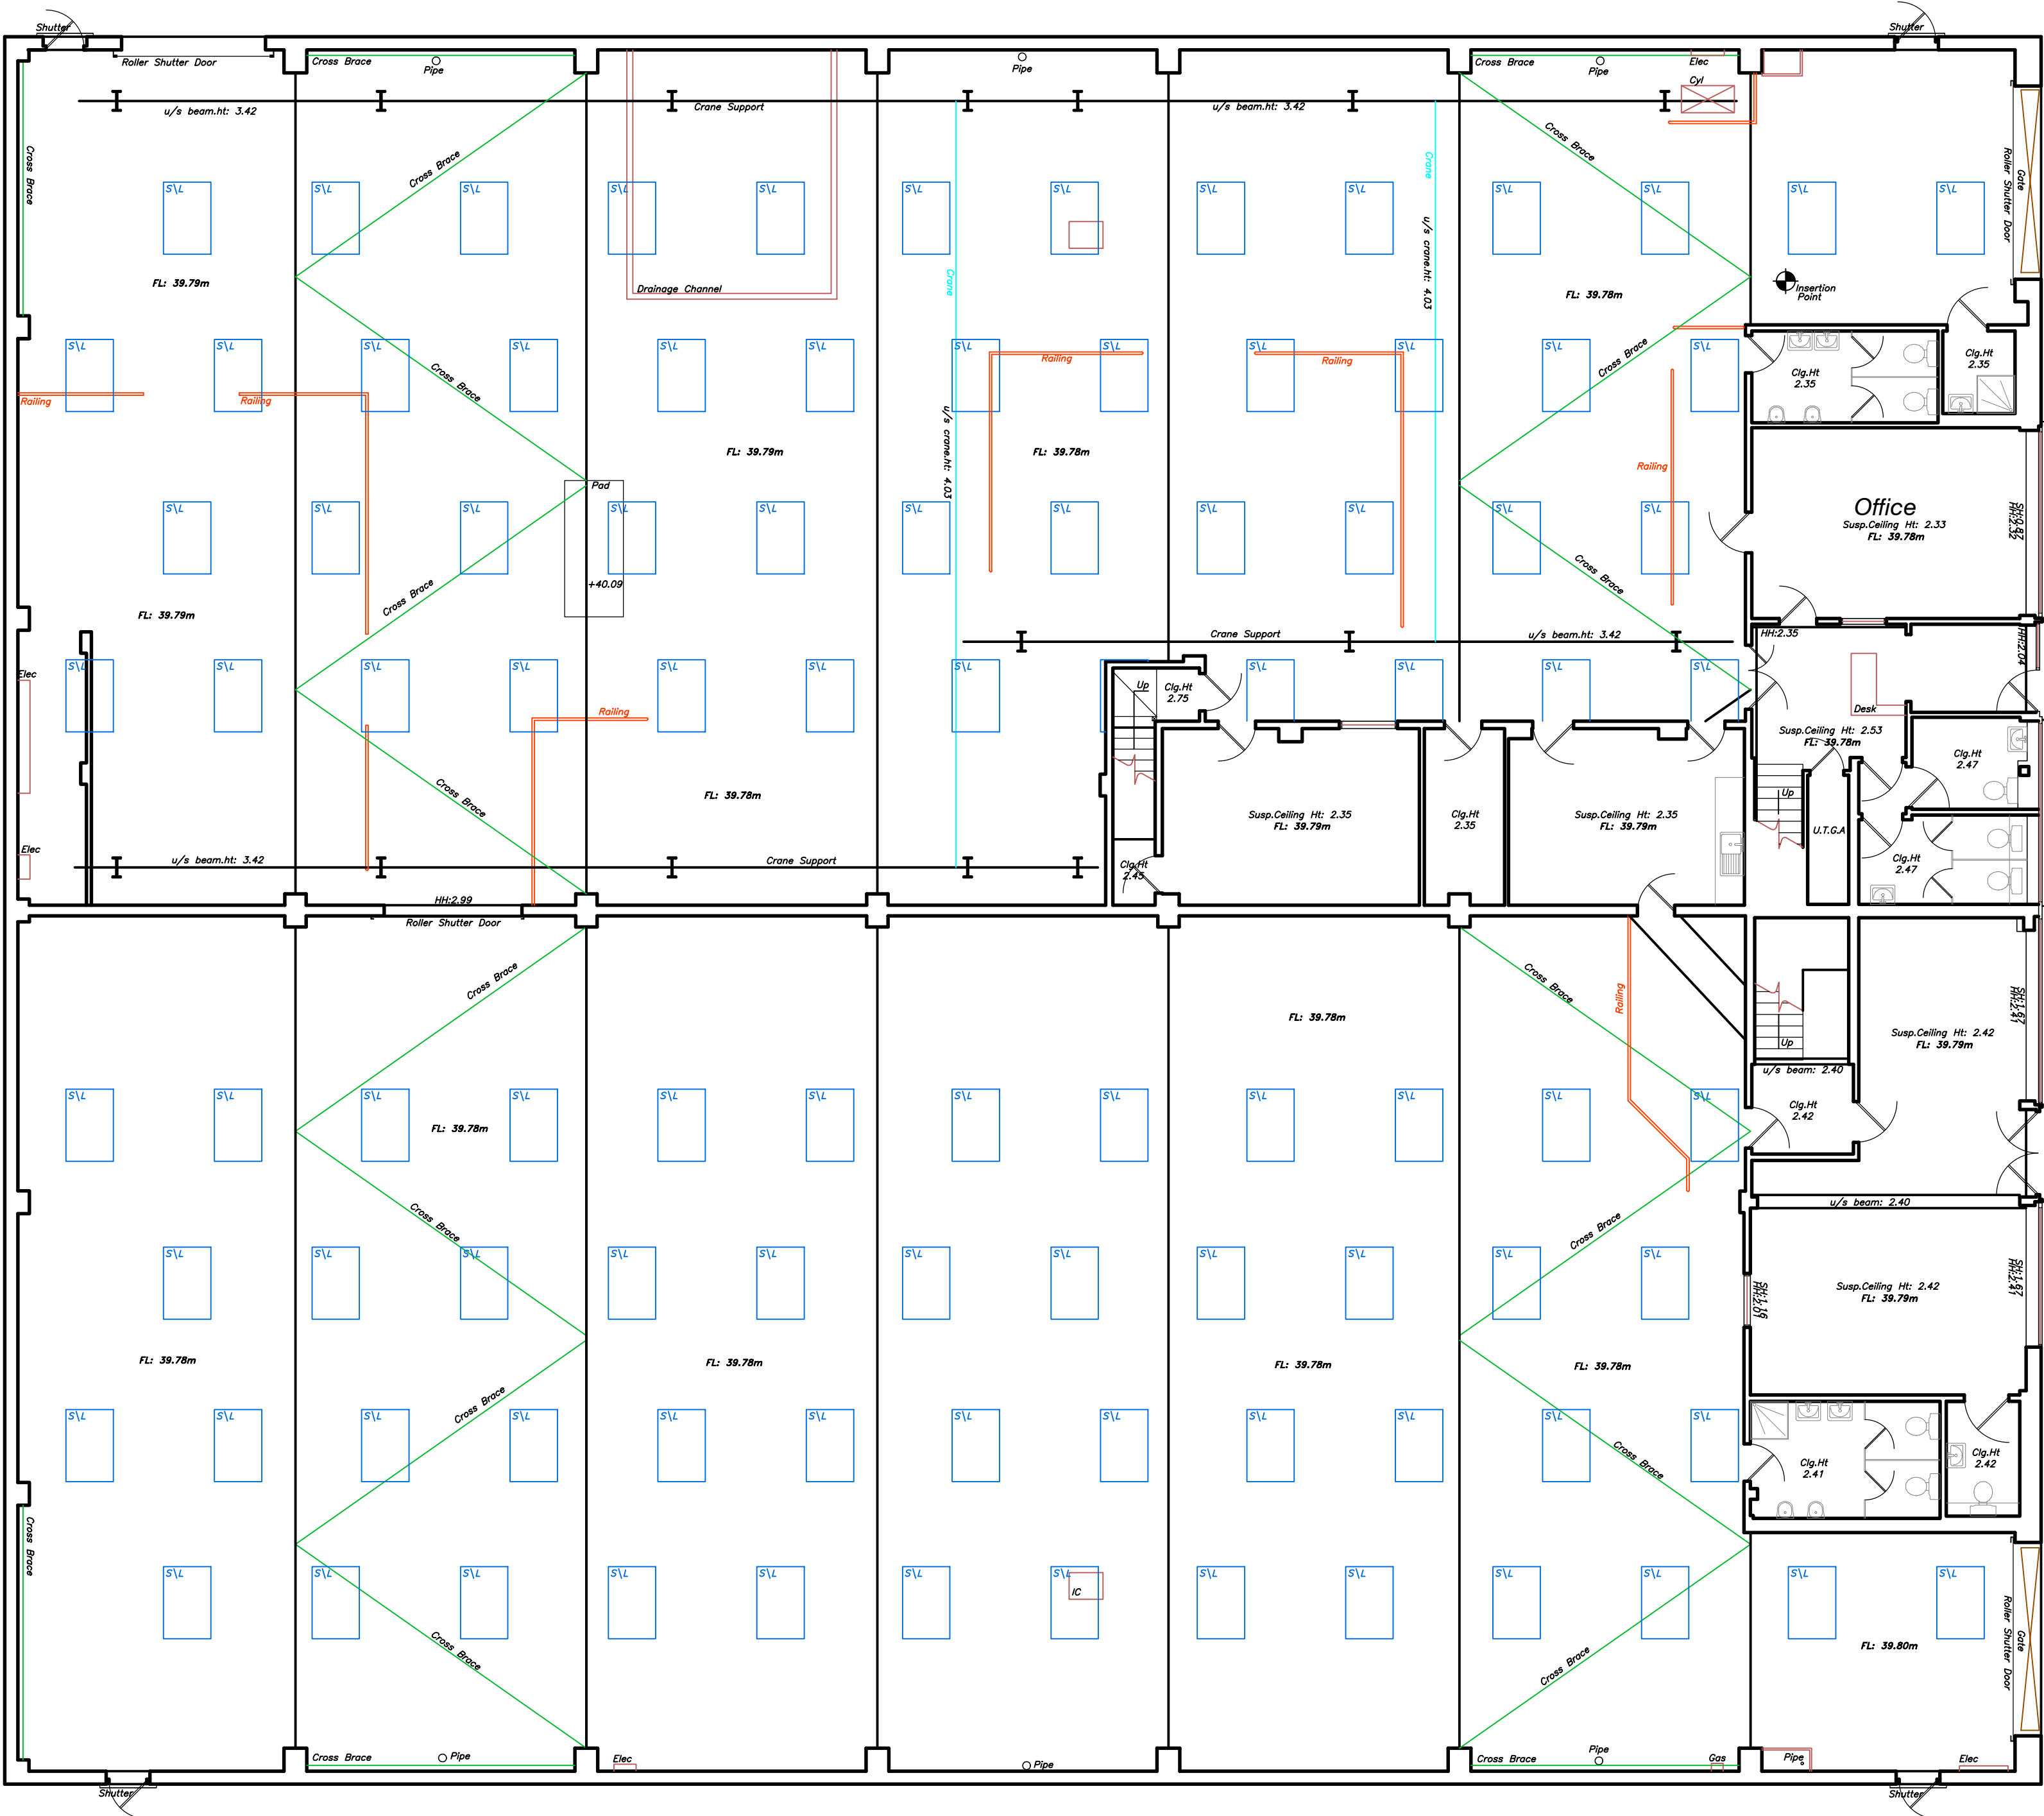

Reading Loverock Road - Existing
Ground Floor

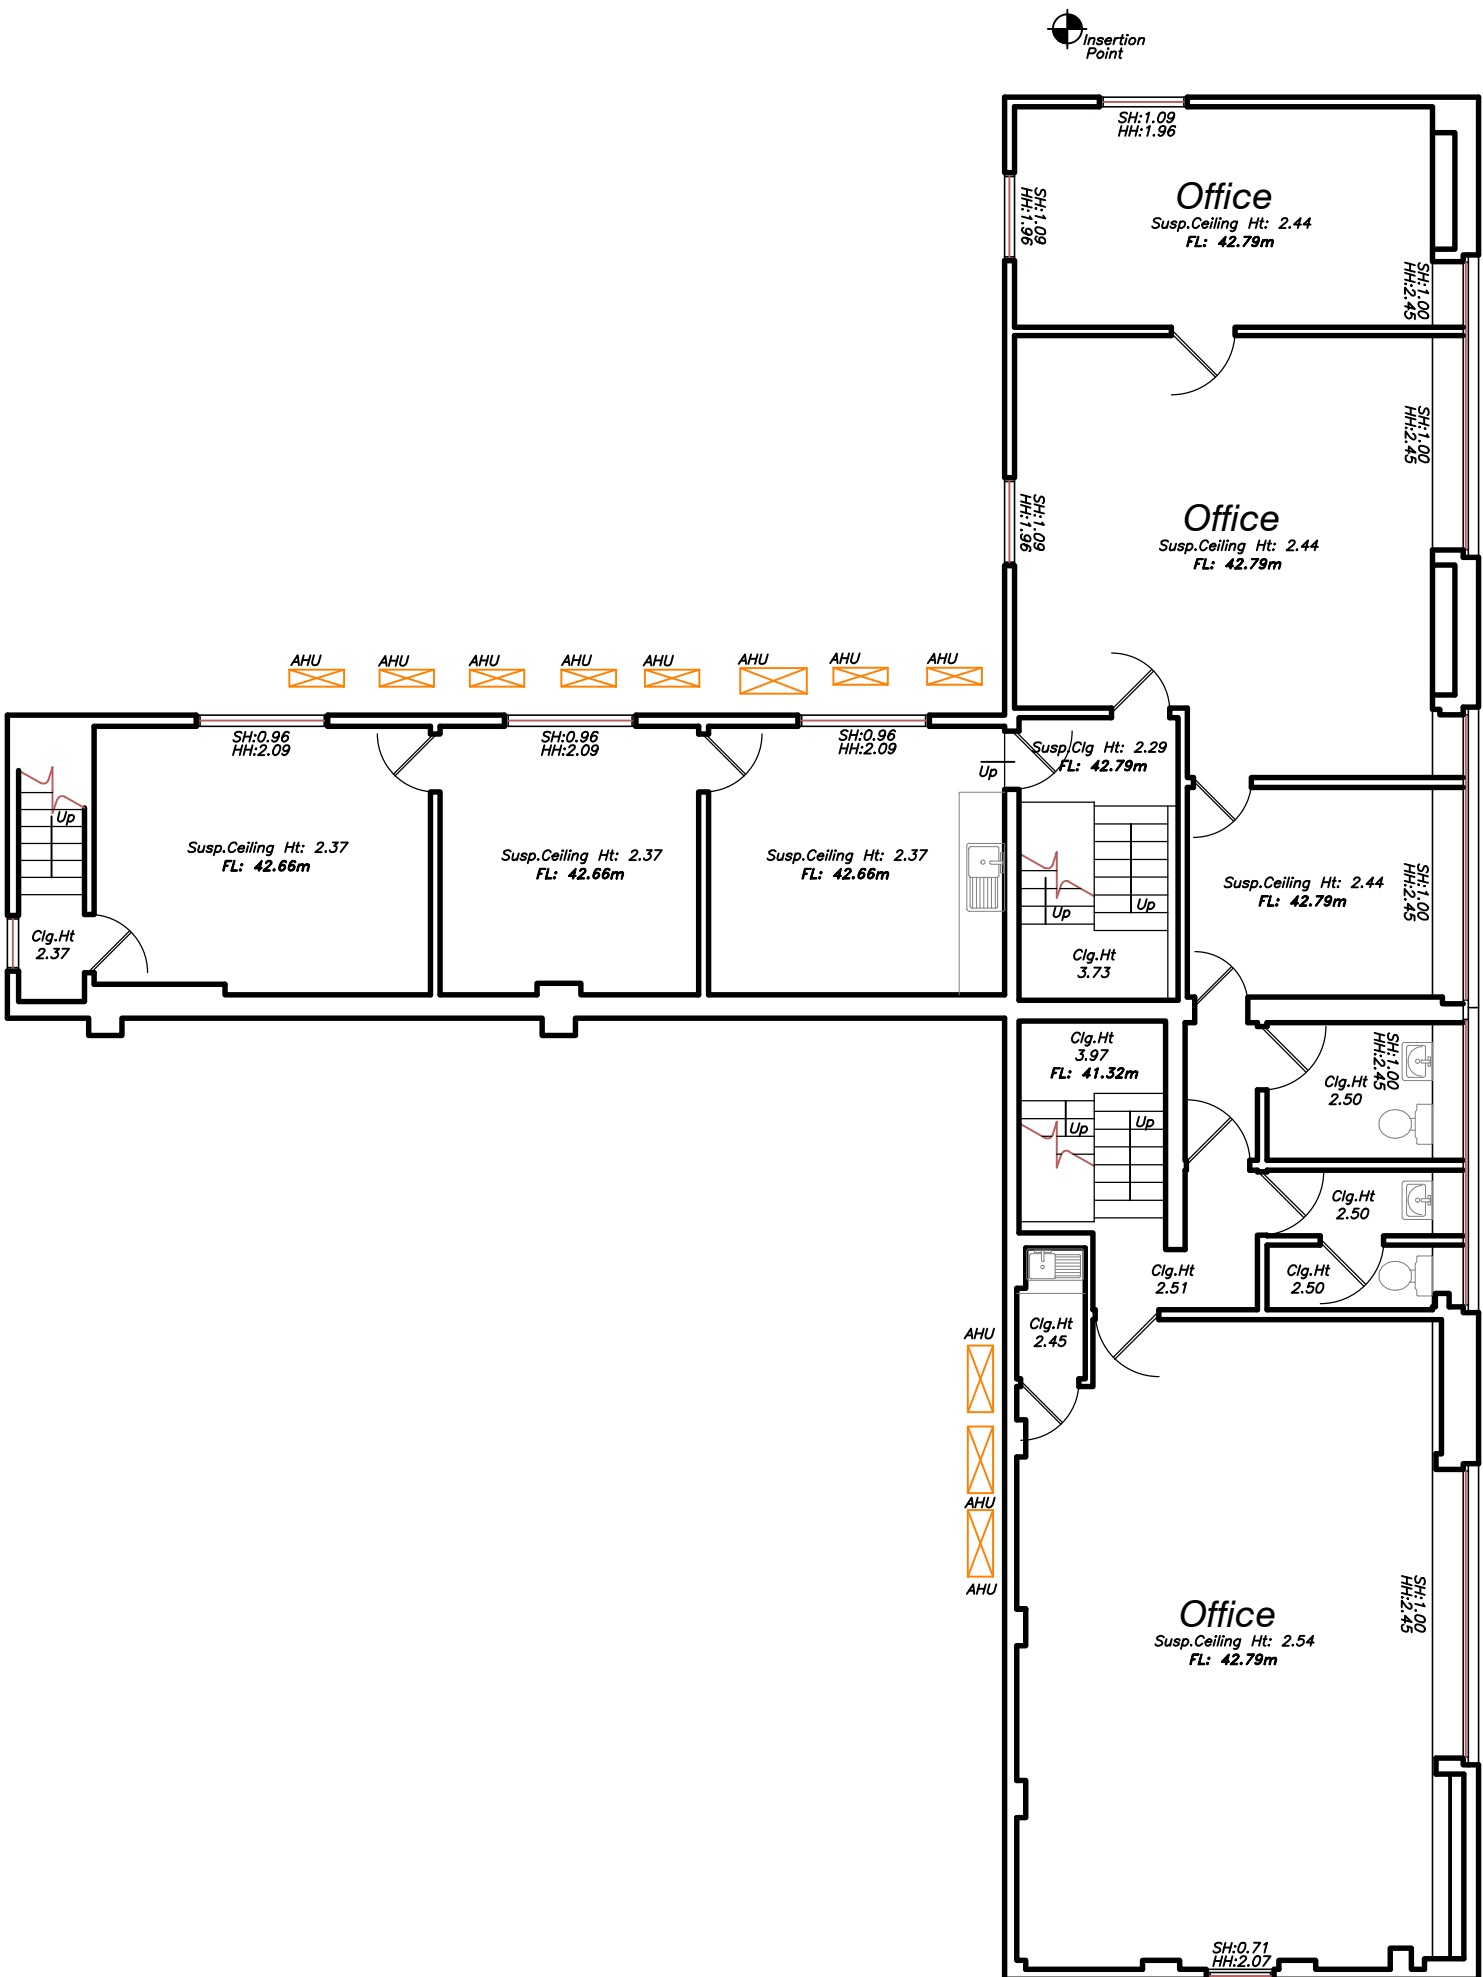

Reading Loverock Road - Existing
First Floor

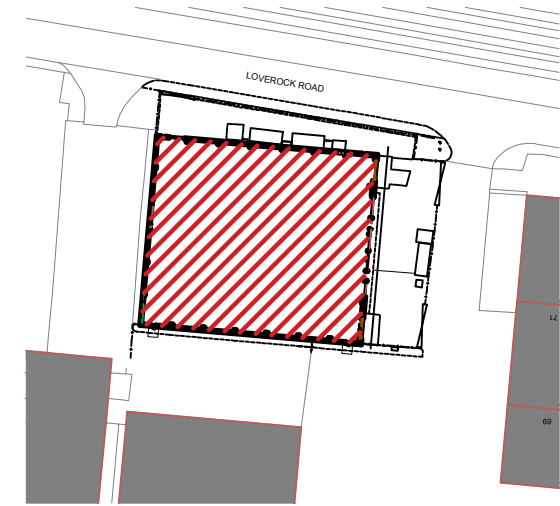

This drawing contains information as to the construction & setting out of the project provided by others:
Greenhatch 38952_01-04_PES_rev0
This information has not been verified by SGP and no liability is accepted for its accuracy

SGP
Architects + Masterplanners

Waterfront House
2a Smith Way
Grove Park
Enderby
Leicester LE19 1SX

t: +44 (0)116 247 0557

www.stephengeorge.co.uk

Reading, Loverock Road

Drawing Name:
Existing Floor Plans

Drawing Stage: PLANNING

Suitability: S3 - Review & Comment

SGP File Ref: 21-035-P004

21-035 08/03/2021 YS IY 1.100@A1 @ A1 -
SGP Project No: Date: Drawn: Team: Scale: Rev:

Drawing Number:
21-035 -SGP-XX-XX-DR-A- 130100

Project Code Originator Volume Level Type Role Number

Existing Floor Plans Scale 1:100

