


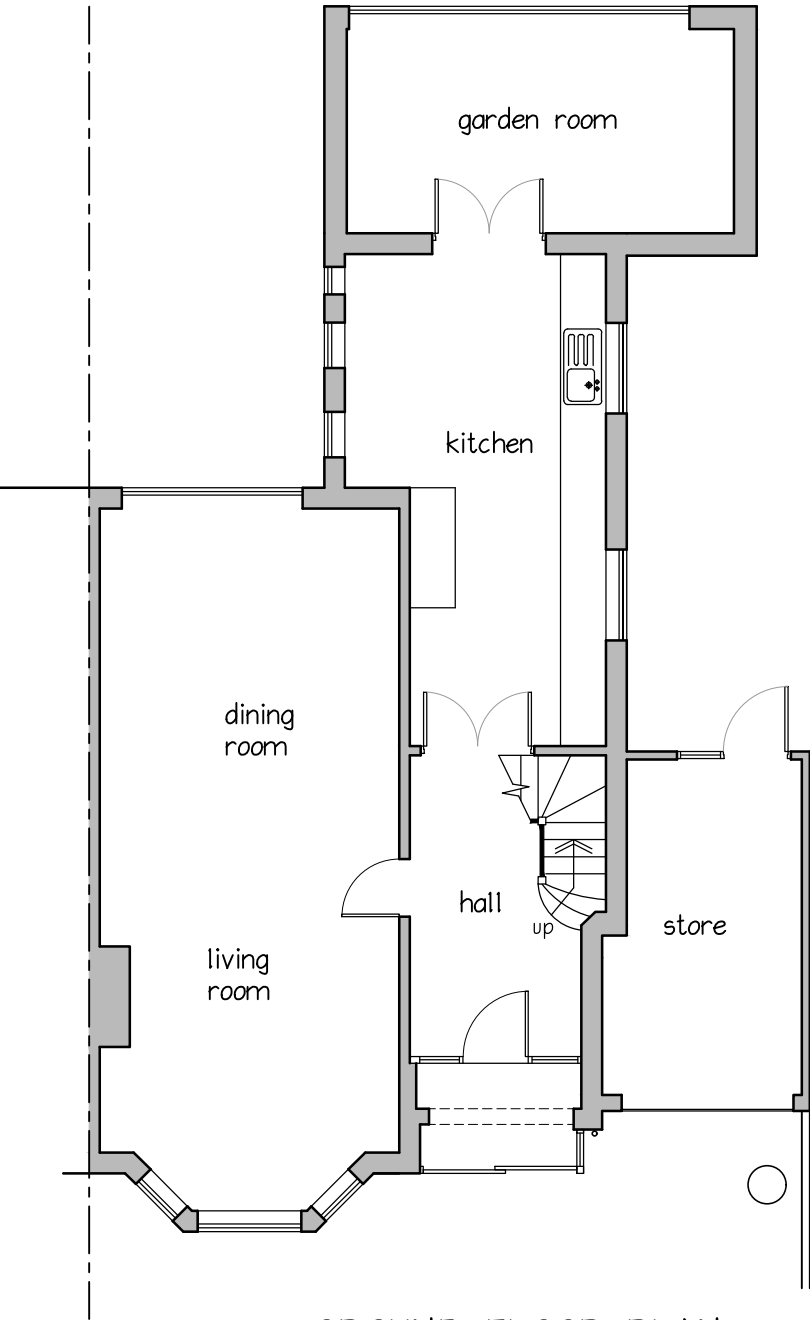


GROUND FLOOR PLAN



NORTH ELEVATION



SOUTH ELEVATION

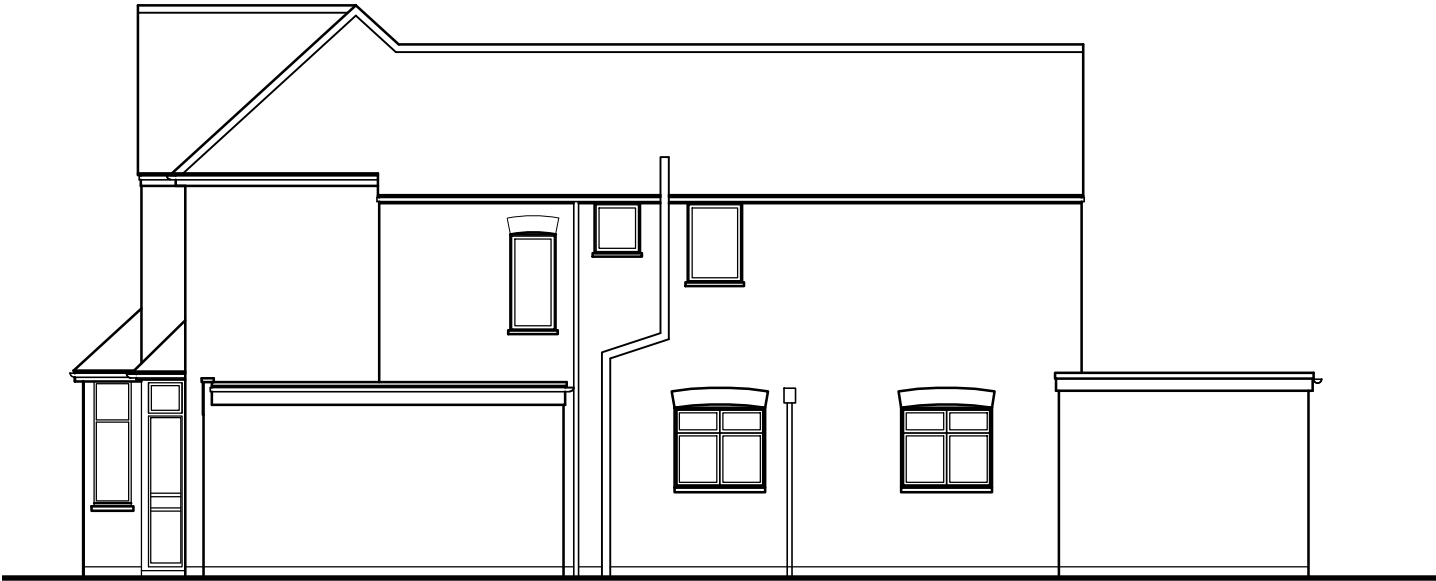

WEST ELEVATION

No.	Revision	Date		
Project		Project No	Drg No	Rev
Proposed extensions and alterations		AL 01491	03	-
34, Elm Road, Reading, RG6 5TS		Scale	Drawn by	
Drawing Title		1:100 @ A3	CG	
Existing Plan and Elevations		Date	June 2020	
Rowan Lodge Φ Southend Road Φ Southend Bradfield Φ RG7 6ES				
tel: 0118 9745100 Φ e-mail: enquiries@archytas.co.uk				
building design Φ CAD support Φ planning Φ space planning Φ surveying				

The logo for Archytas, featuring a large, stylized Greek letter alpha (α) followed by the word "rchytas" in a serif font.