



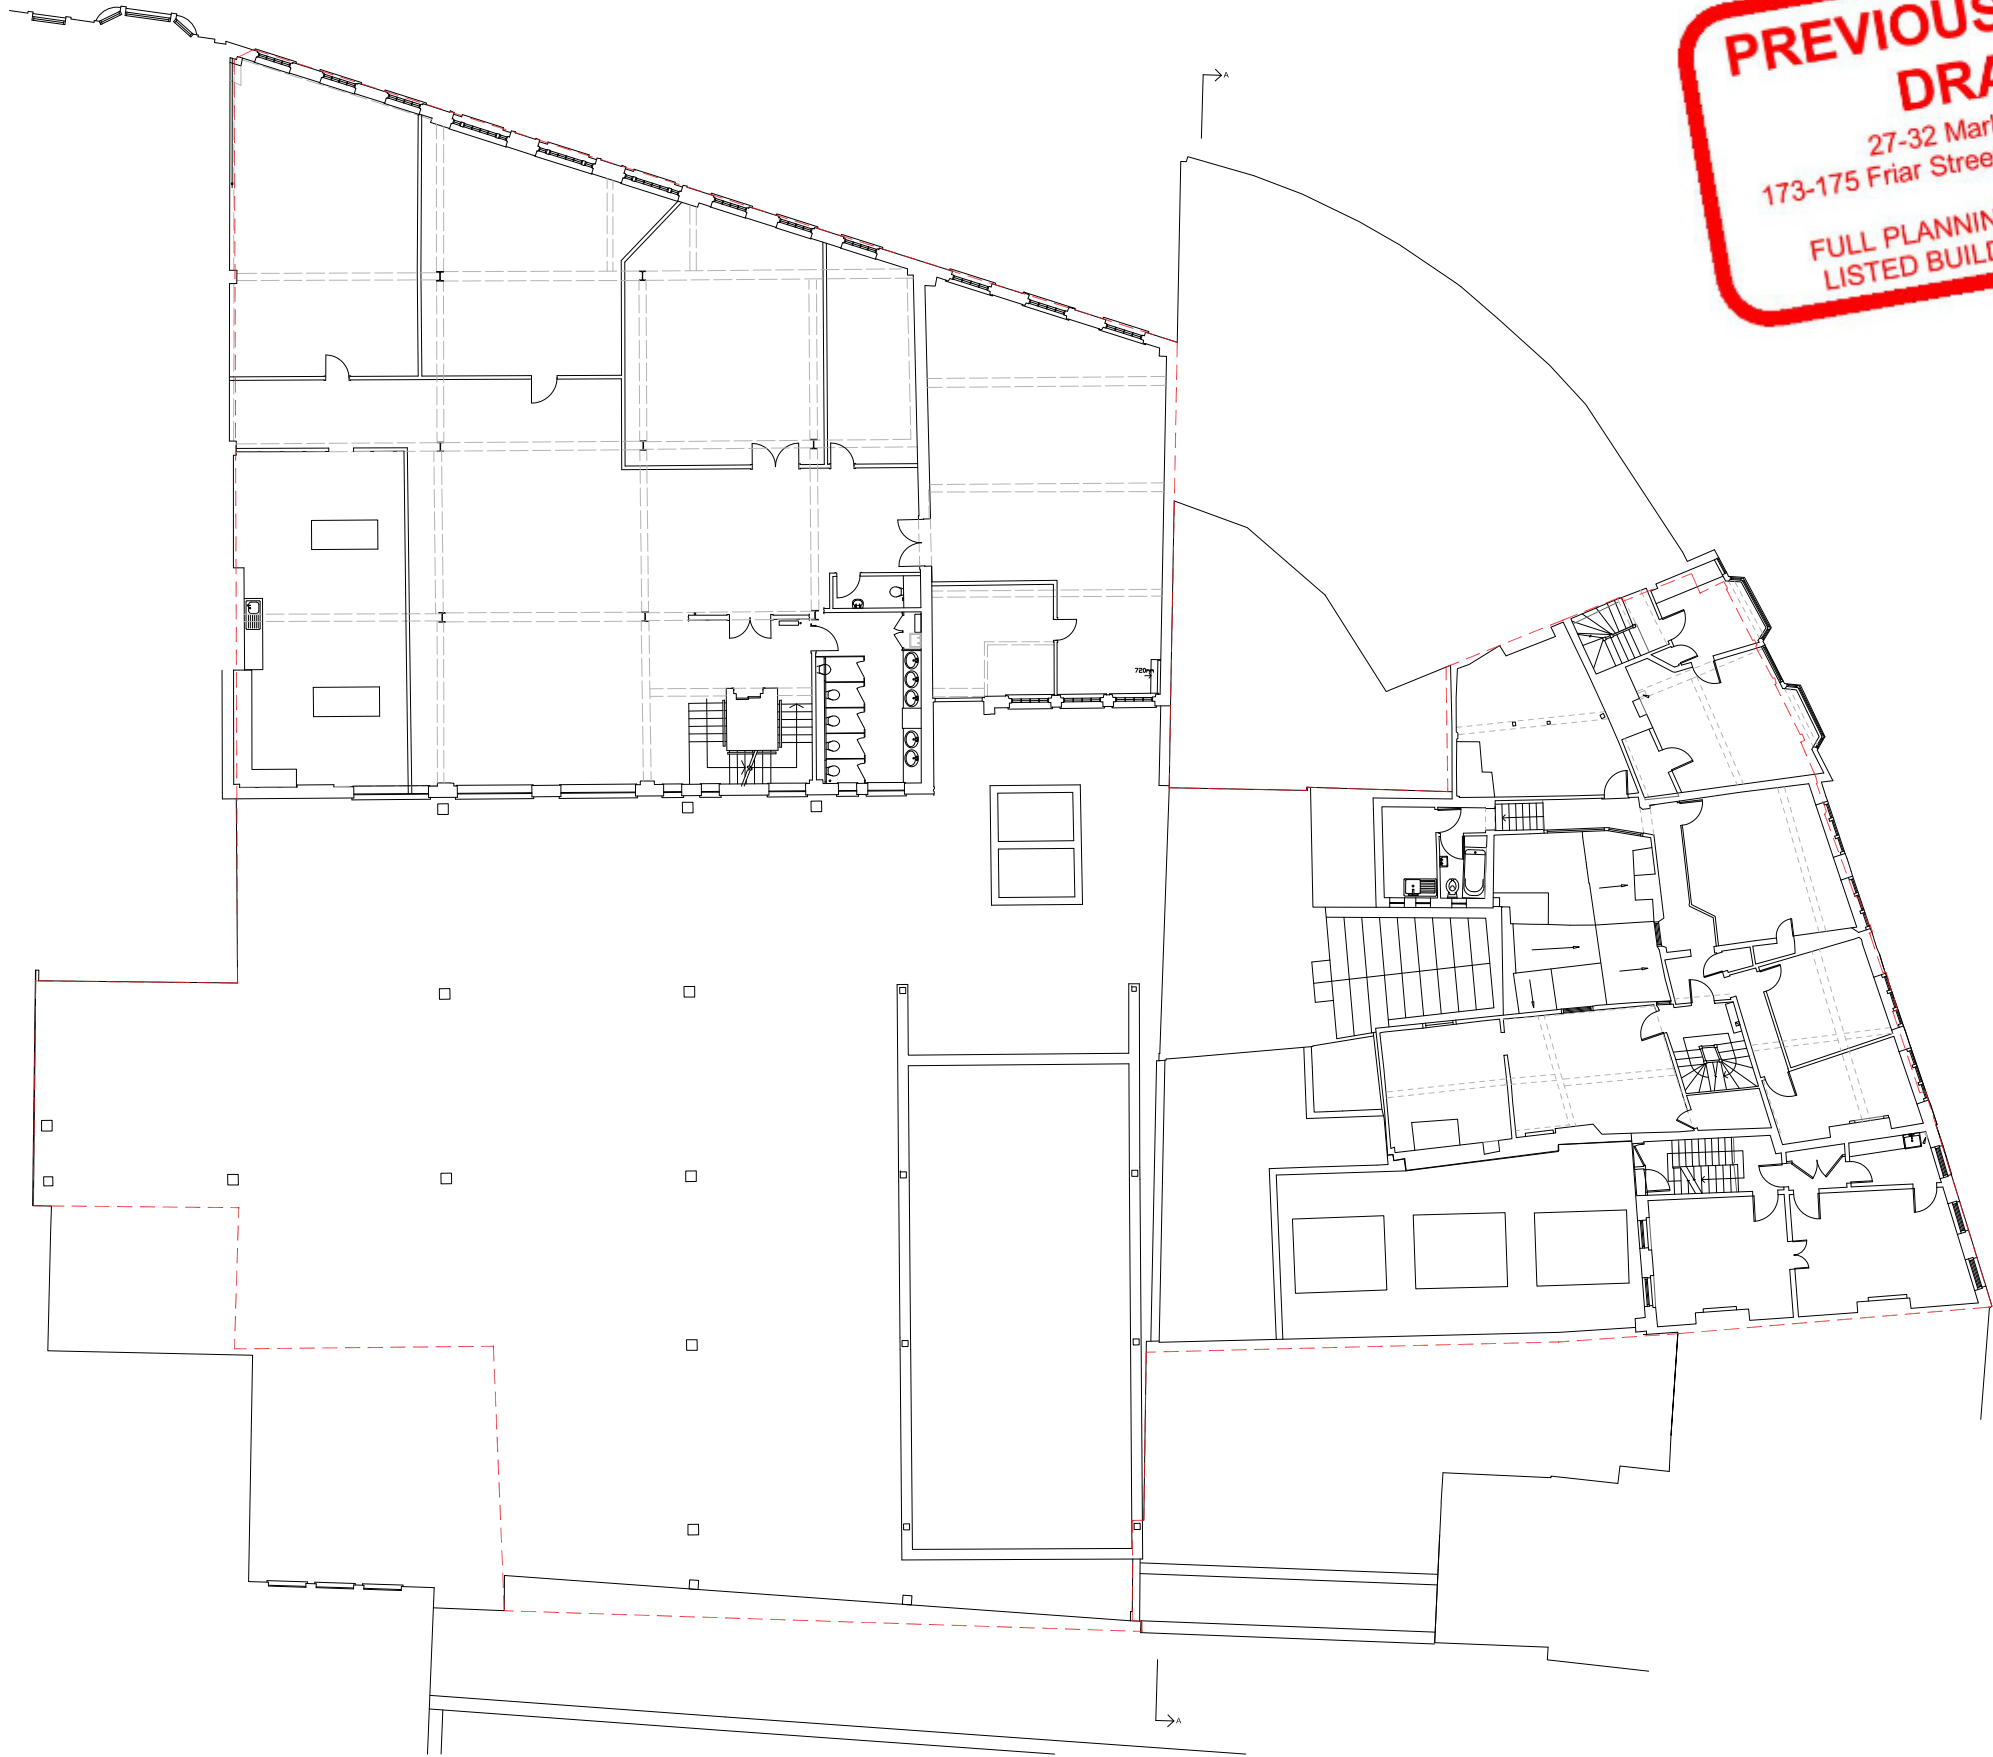


**PREVIOUSLY CONSENTED
DRAWING SET**
27-32 Market Place element unaltered.
173-175 Friar Street element removed where appropriate.
FULL PLANNING PERMISSION LPA REF: 180358
LISTED BUILDING CONSENT LPA REF: 180359

NOTES:
ALL RIGHTS DESCRIBED IN CHAPTER IV OF THE COPYRIGHT AND PATENTS ACT 1988 HAVE
BEEN GENERALLY ASSERTED
DRAWINGS BASED ON INFORMATION PREPARED BY GEOsurveys Ltd. TEL: 07840 838366.
DRAWINGS ARE NOT FOR CONSTRUCTION UNLESS OTHERWISE STATED.
REPORT ANY DRAWING INCONSISTENCIES TO THE ARCHITECT
DO NOT SCALE - ALL DIMENSIONS TO BE CHECKED ON SITE

 

REVISIONS:

RODIĆ DAVIDSON ARCHITECTS® is the trading name of bdAr ltd

 

Client Sonic Star Properties Limited	Project Bristol and West Arcade, 173-175 Friar Street, Reading, RG1	RODIĆ DAVIDSON ARCHITECTS	
Scale 1:125 @ A1 / 1:250 @ A3	Drawn by ER	Drawing Title Existing Second Floor Plan	1 Pied Bull Yard London WC1A 2AE t: +44 (0)207 043 3551 f: +44 (0)207 043 3552
Project No. RD_0899	Date FEBRUARY 2018	Checked by ID	Drawing No. EX.104
		Rev	www.rodicdavidson.co.uk