
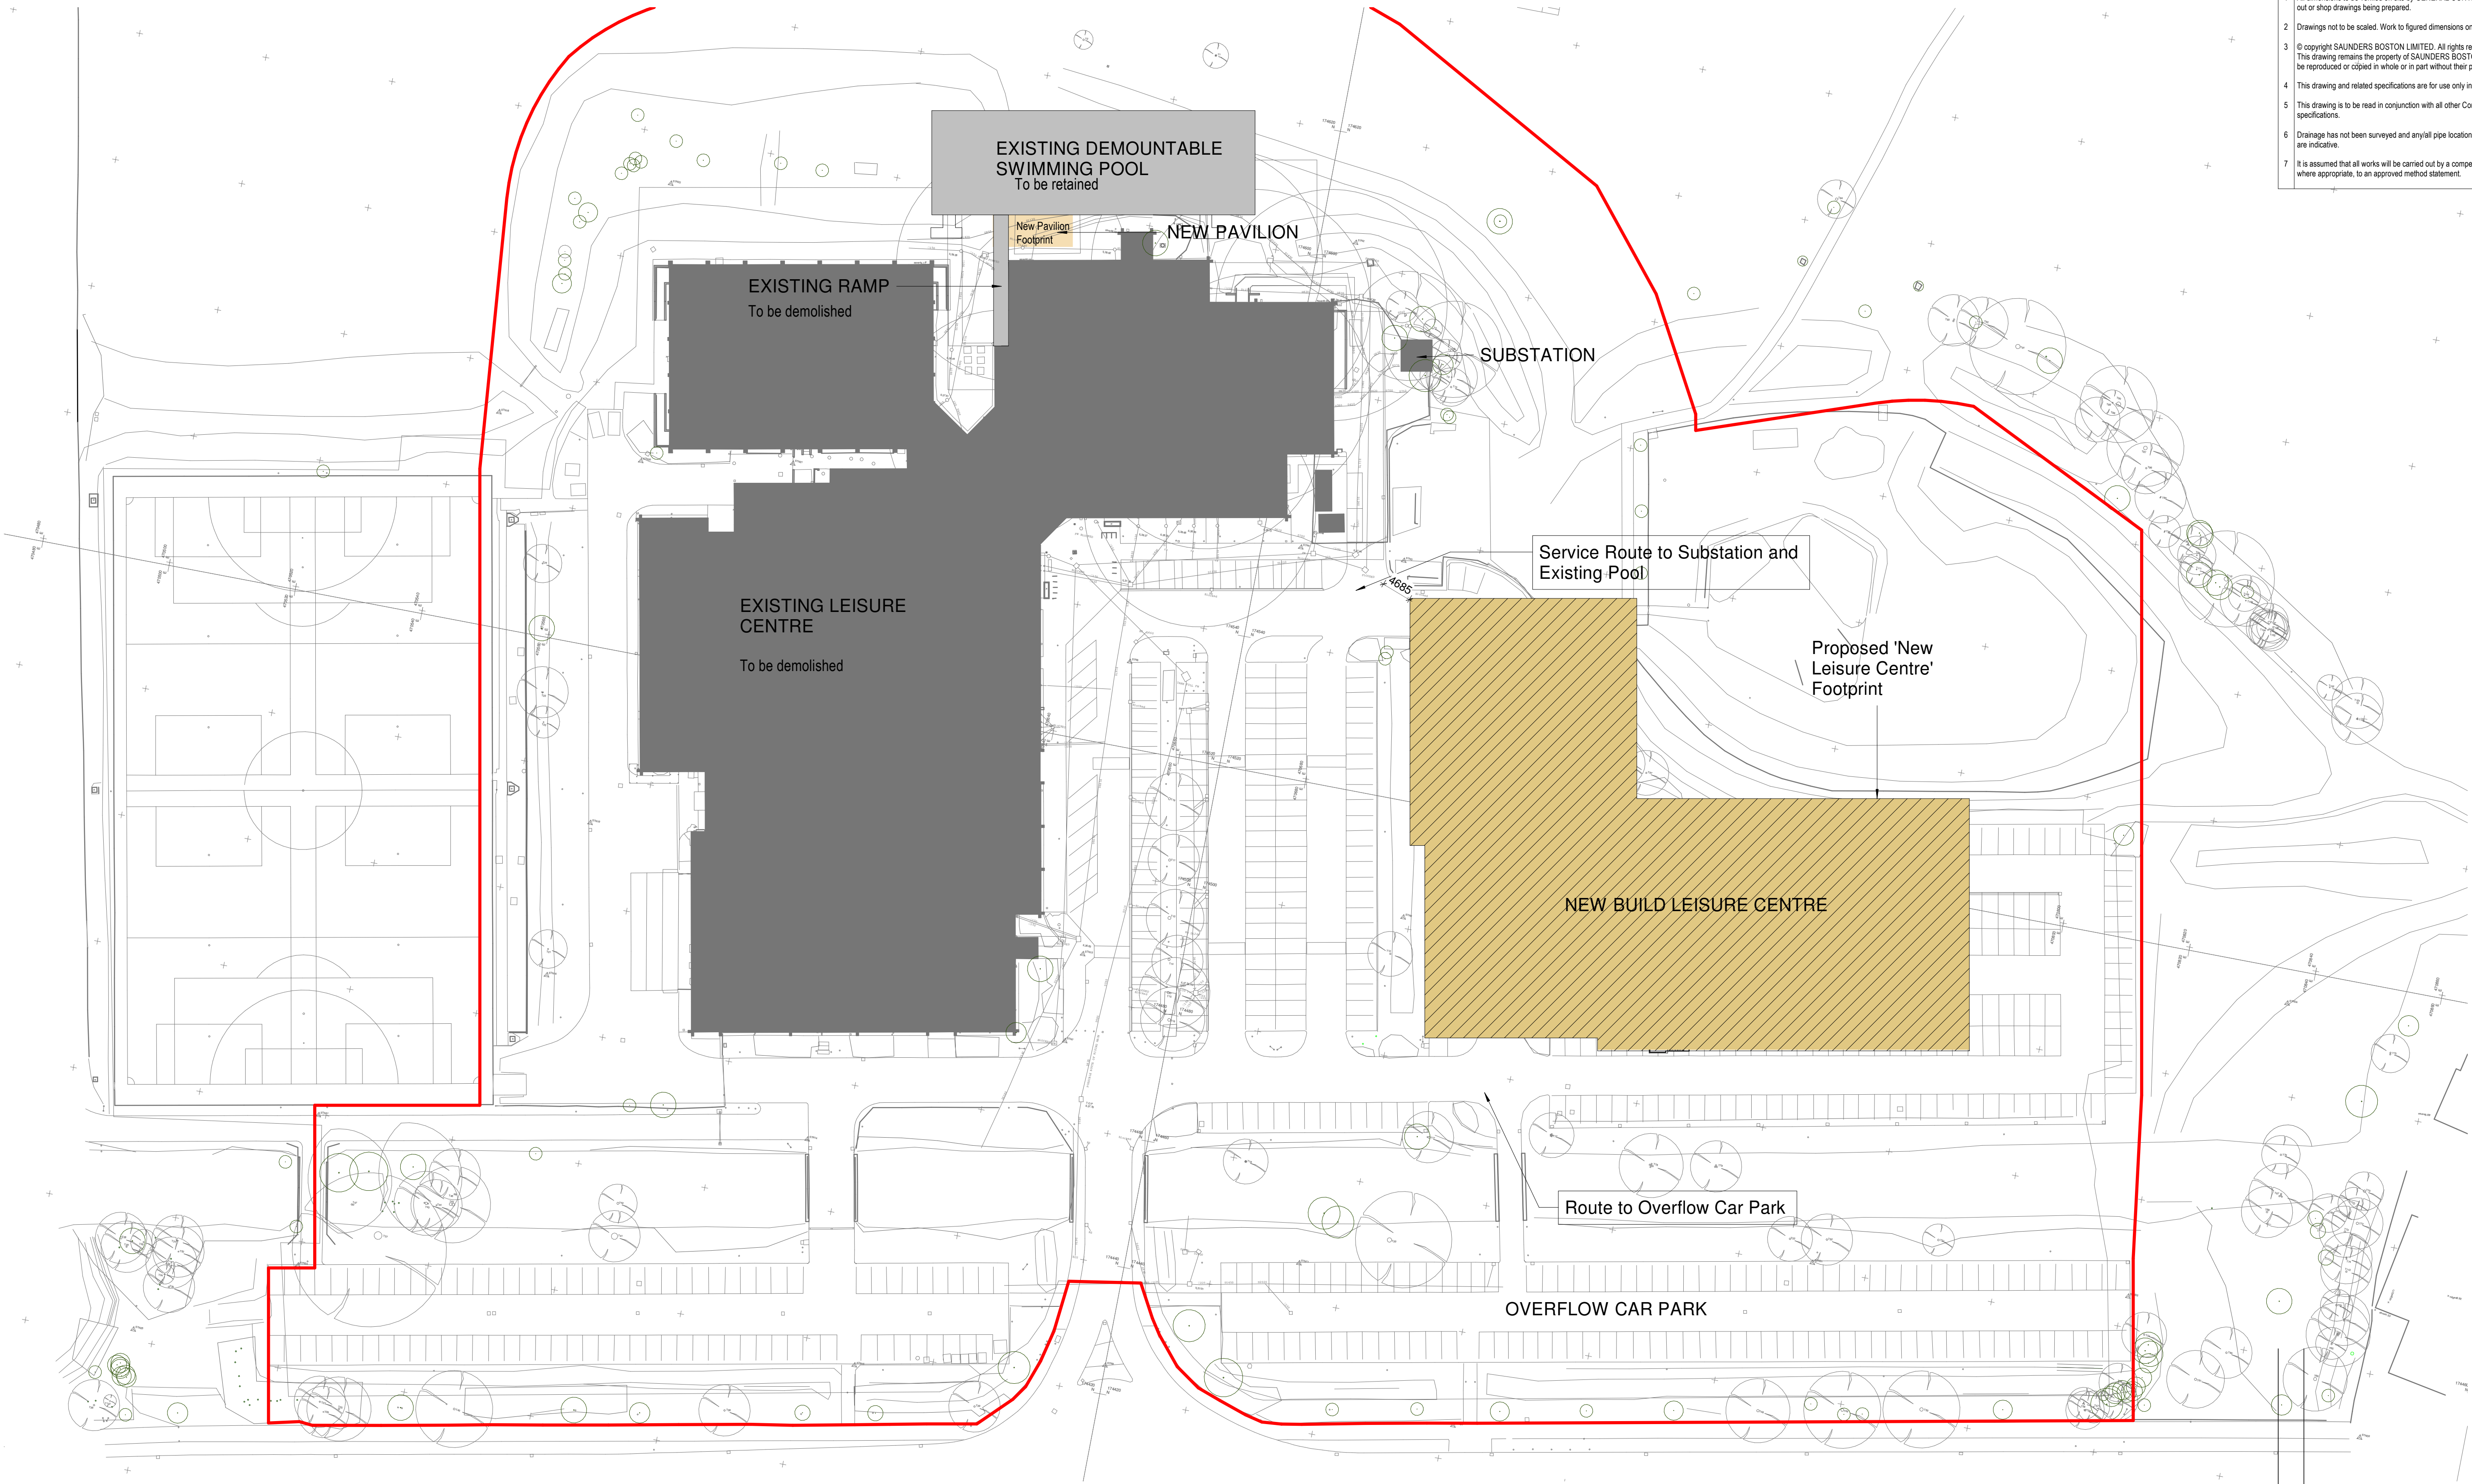


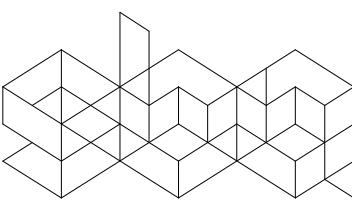

- | | |
|-----|---|
| No. | Note |
| 1 | All dimensions to be verified on site by GENERAL CONTRACTOR prior to any work, setting out or shop drawings being prepared. |
| 2 | Drawings not to be scaled. Work to figured dimensions only. |
| 3 | © copyright SAUNDERS BOSTON LIMITED. All rights reserved.
This drawing remains the property of SAUNDERS BOSTON LIMITED at all times and may not be reproduced or copied in whole or in part without their prior written consent. |
| 4 | This drawing and related specifications are for use only in the stated location. |
| 5 | This drawing is to be read in conjunction with all other Consultants drawings and specifications. |
| 6 | Drainage has not been surveyed and any/all pipe locations and below ground drainage runs are indicative. |
| 7 | It is assumed that all works will be carried out by a competent contractor who will be working, where appropriate, to an approved method statement. |

Current Site Plan with New Leisure Centre
1 : 500

 Saunders Boston Architects		The Generator, The Gallery, King's Wharf The Quay, Exeter EX2 4AN T 01392 346627 www.saundersboston.co.uk	
Eastern Gate House, 119 Newmarket Road, Cambridge CB5 8HA T 01223 367133 office@saundersboston.co.uk		The Generator, The Gallery, King's Wharf The Quay, Exeter EX2 4AN T 01392 346627 www.saundersboston.co.uk	
SBA Project Code 1790		Drawn TZ Checked CW	Date 30/0420 Suitability Code
Scale 1 : 500 @A1		Revision	
project		originator zone level type role number	
1790		-SBA-RM-XX-DR-A-5007	

No.	Revision	Date	Chk.	Auth.
1				

GLL

Job
Reading DBOM Rivermead Leisure Centre

Drawing
Current Site Plan with New Leisure Centre