


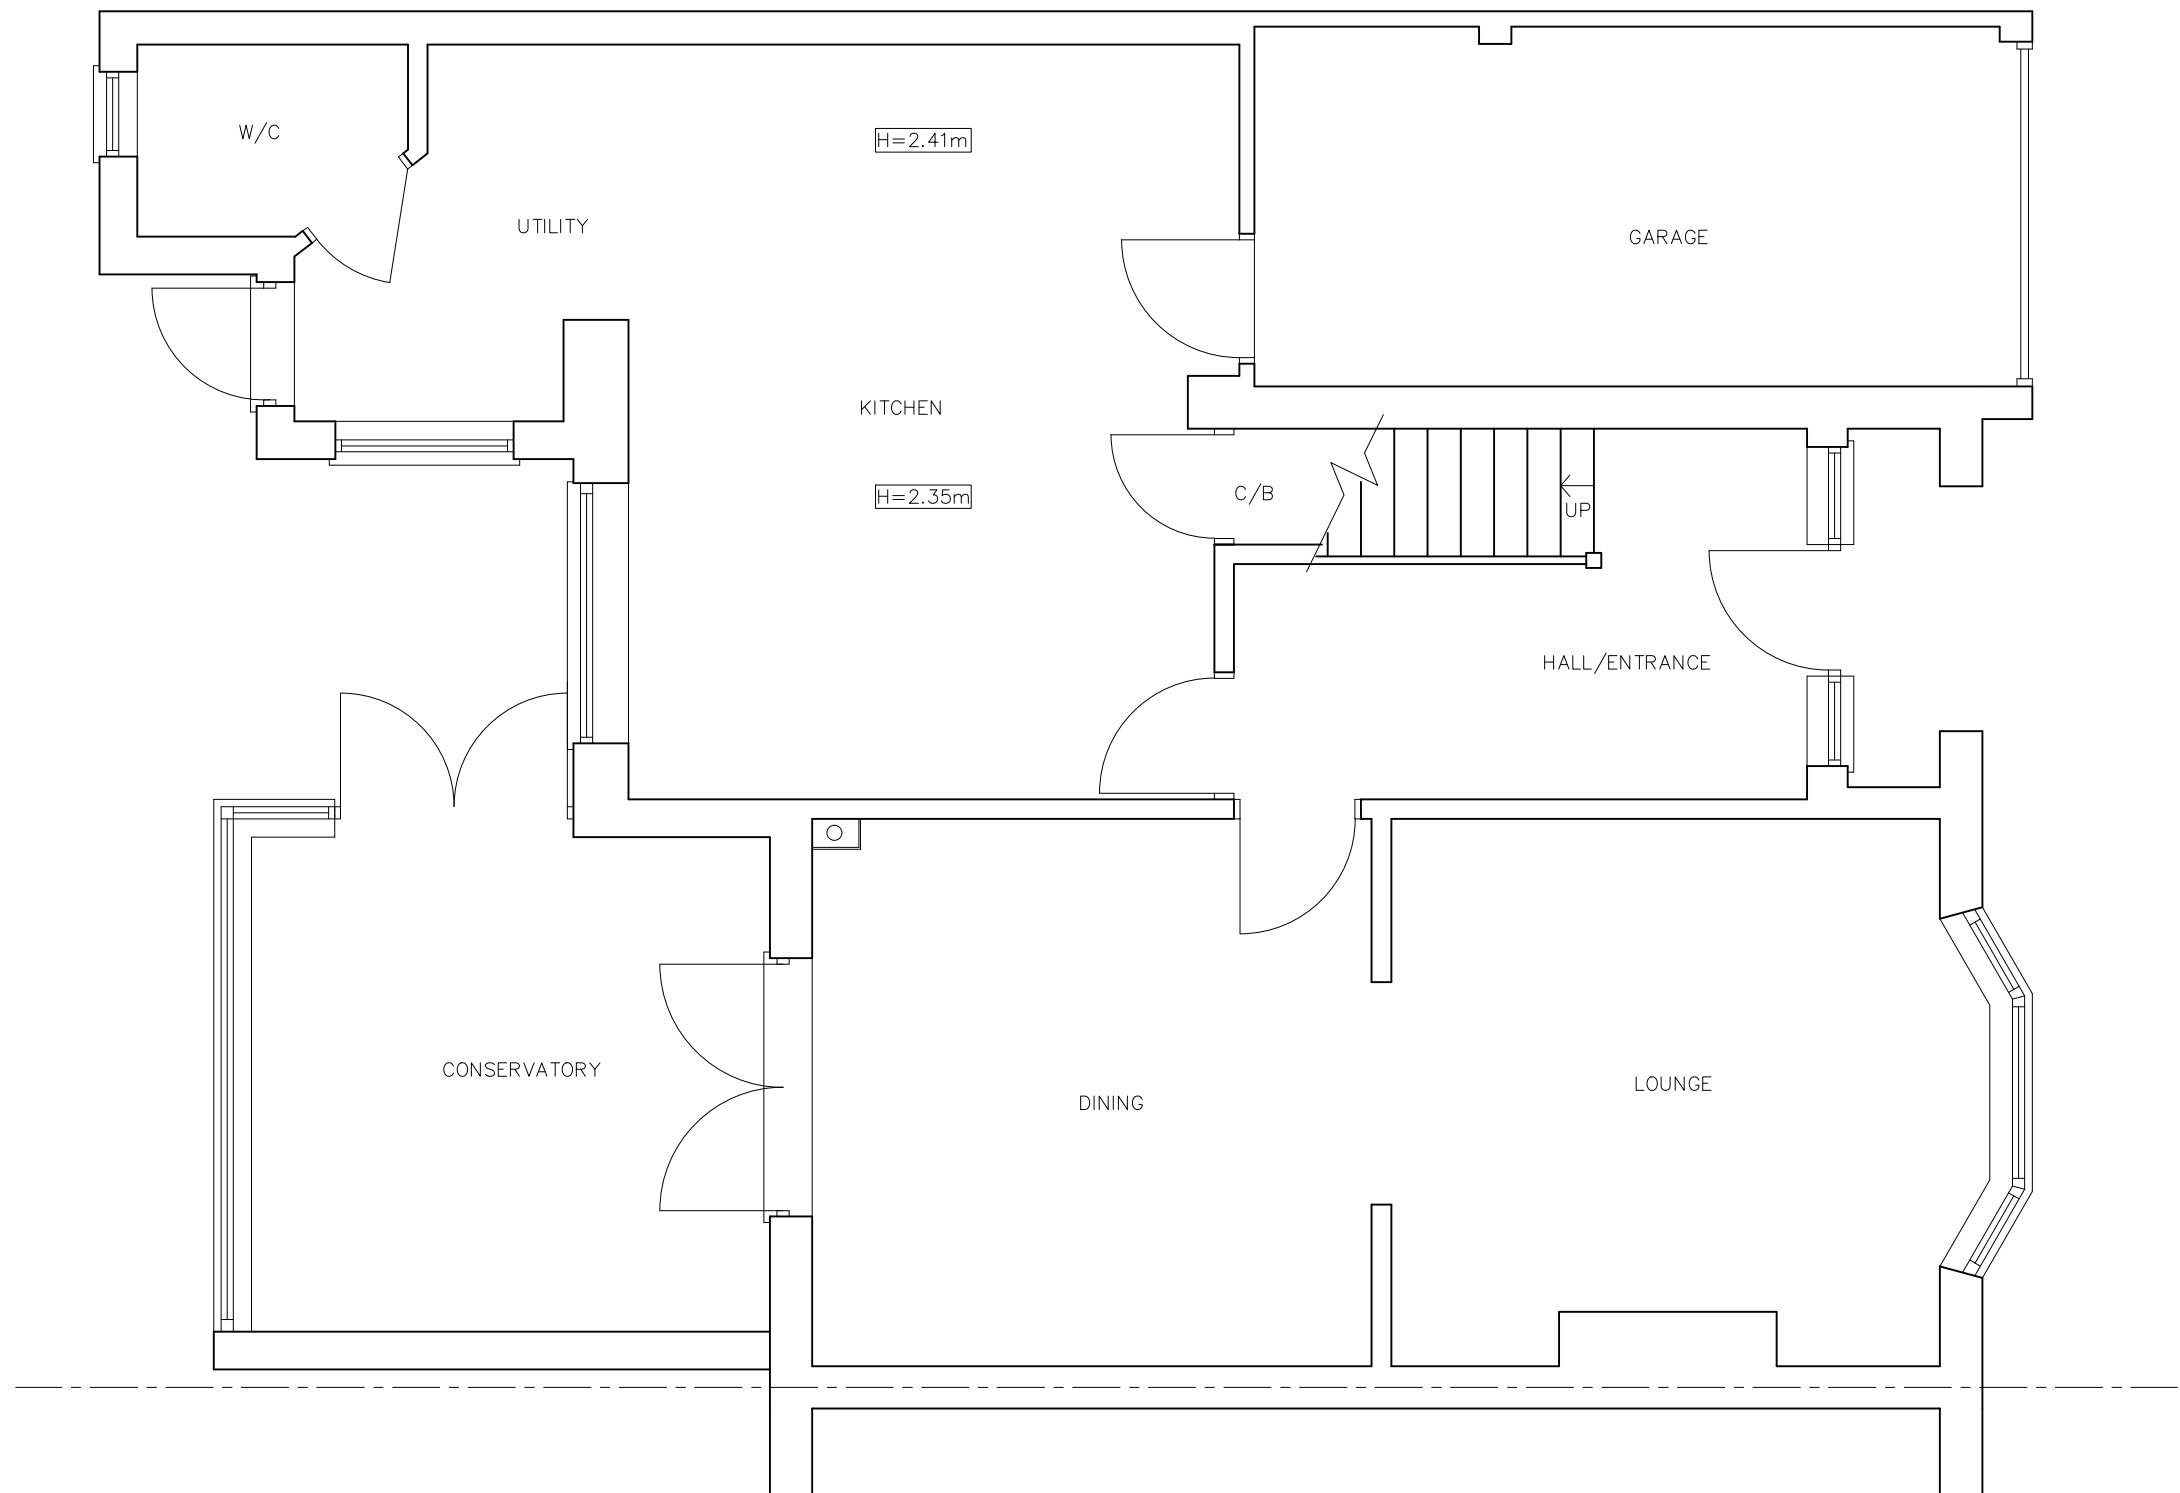

EXISTING GROUND FLOOR PLAN



PROJECT:
128 HENLEY ROAD
CAVERSHAM
RG4 6DJ

DRAWING TITLE:
EXISTING GROUND
FLOOR PLAN



CREATIVE DESIGN &
STRUCTURE

UNIT 1, HENSON HOUSE, NEWTOWN ROAD
HENLEY-ON-THAMES, RG9 1HG
TEL: 01491411922

DRAWN: D.D.
SCALE: 1:50 @ A3
DATE: SEPTEMBER 2020
STATUS: PLANNING

DRAWING NO. REV.
25620-01