


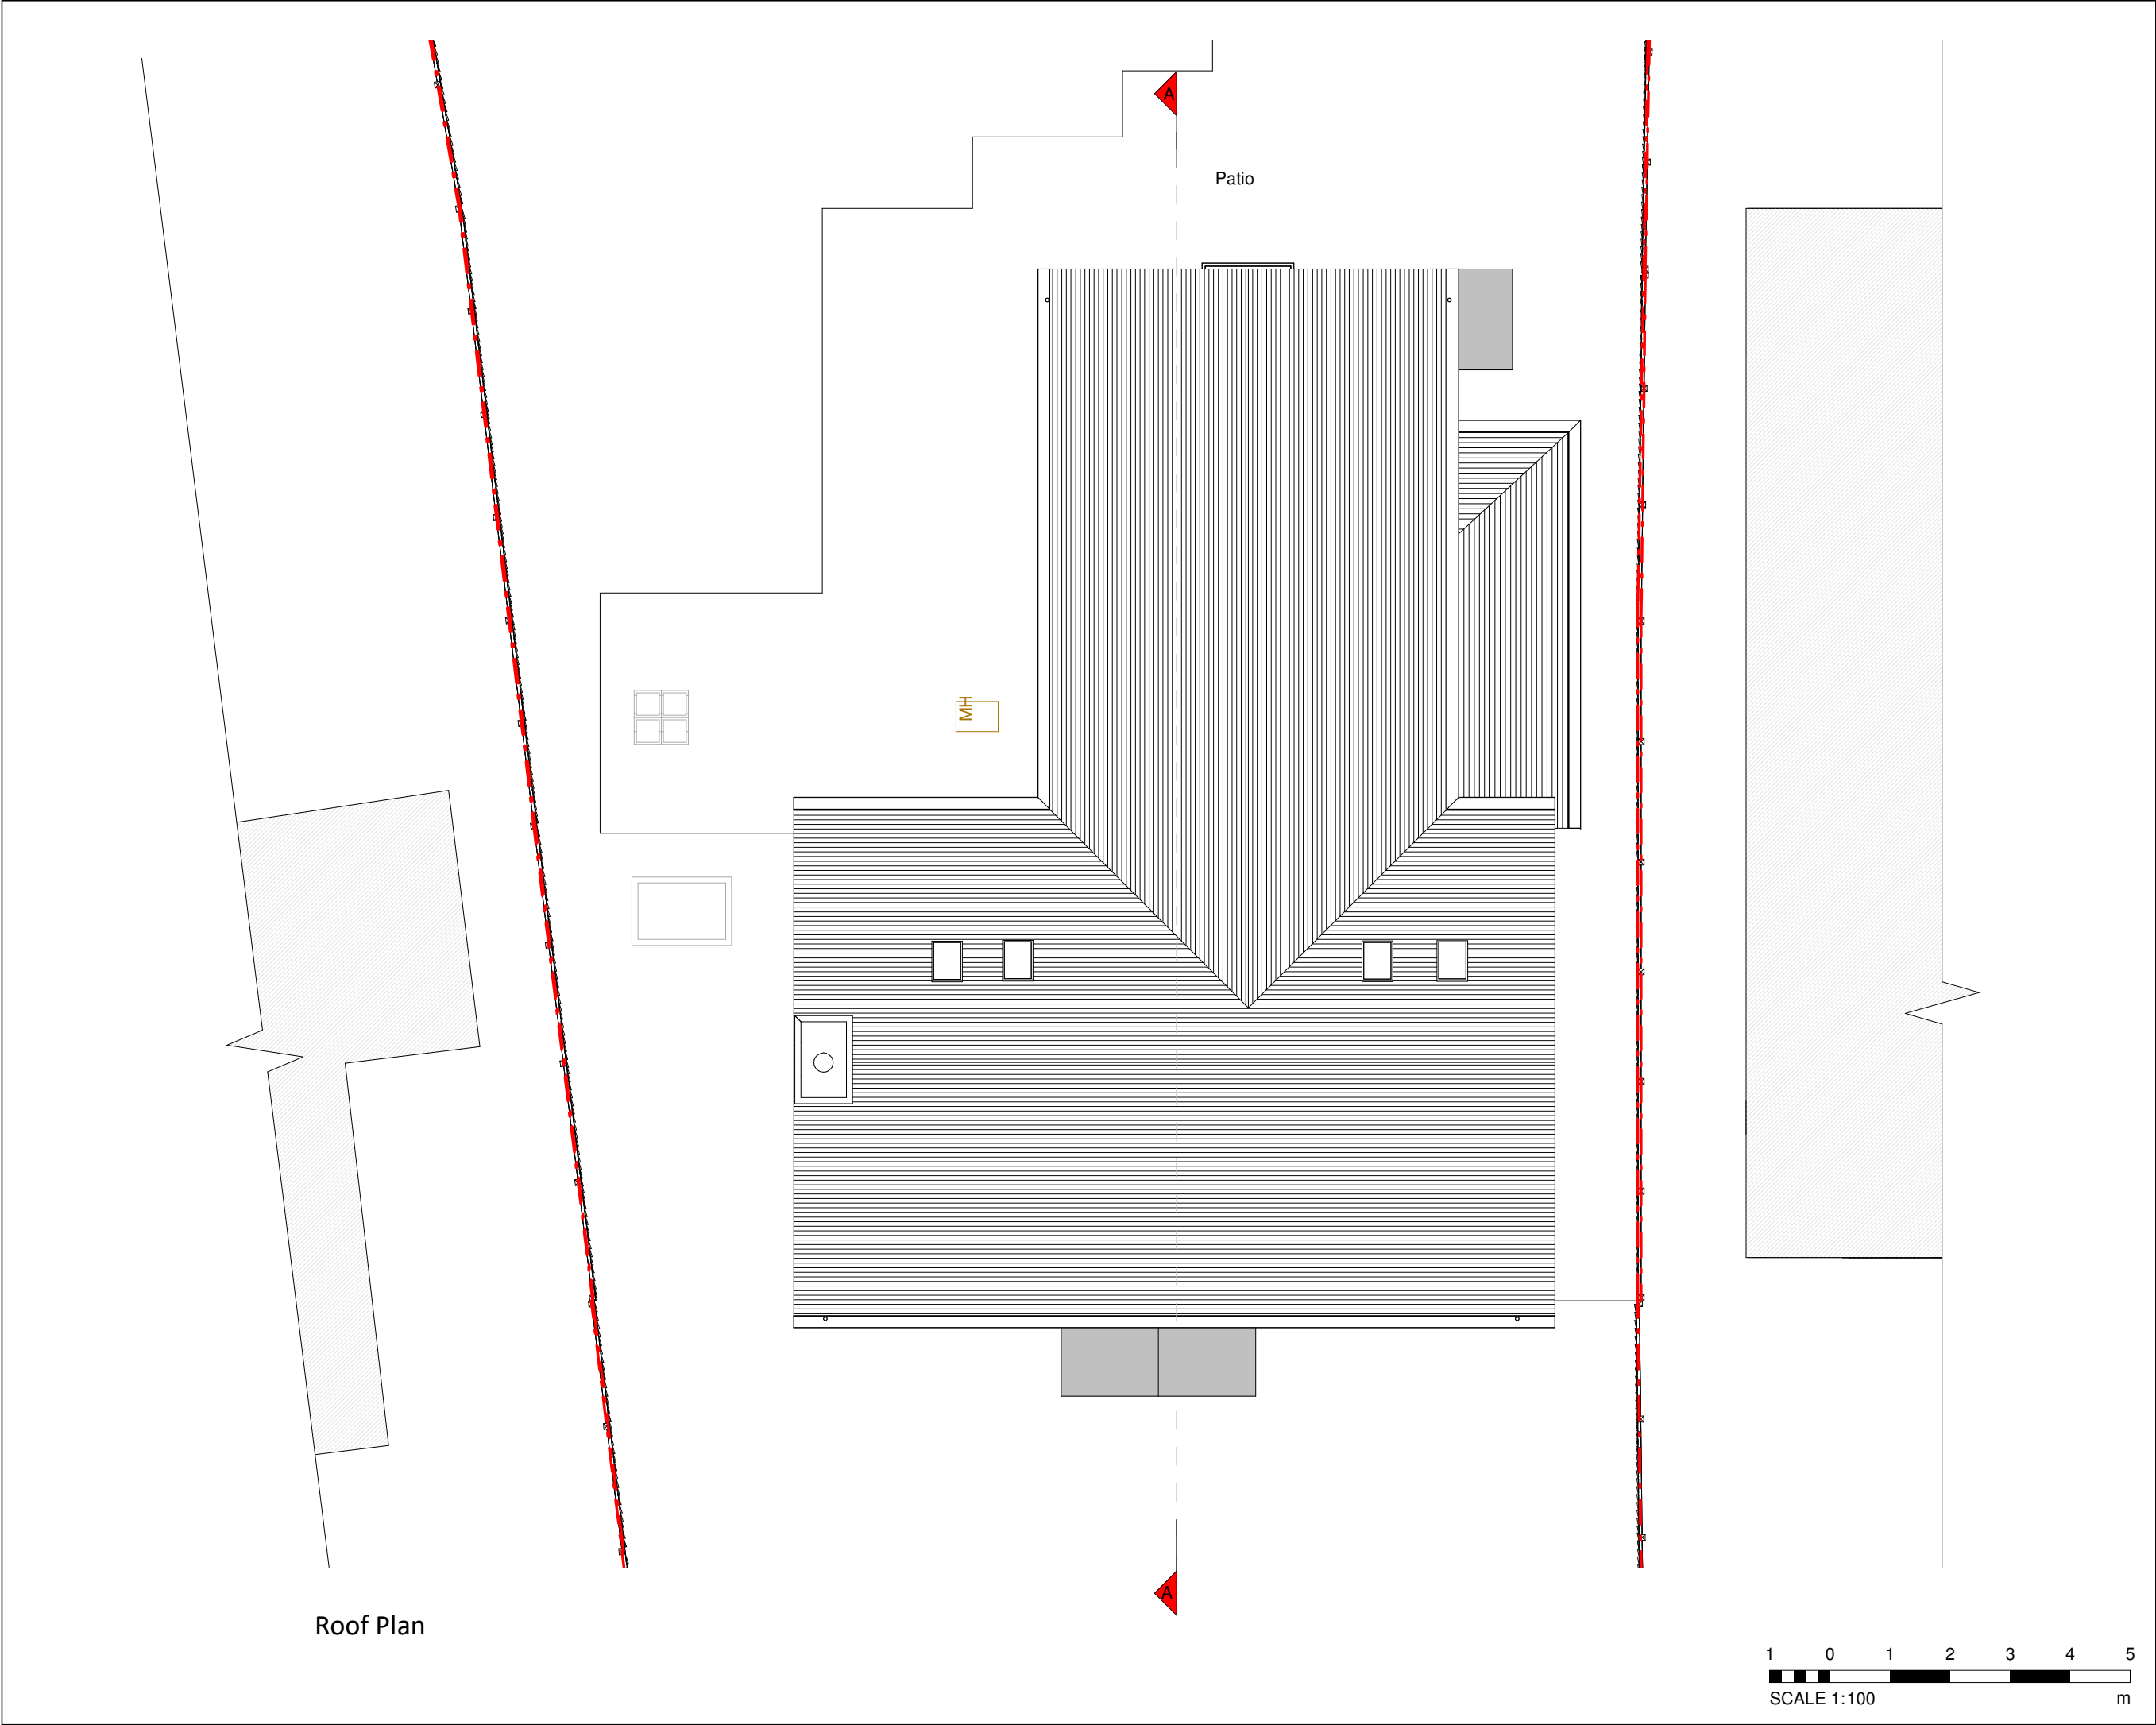

CONTACT
www.resi.co.uk
hello@resi.co.uk

Copyright in the design and this drawing is the property of RESI. Reproduction in whole or in part is forbidden without written sanction of RESI. This drawing must be read in conjunction with all other relevant documentation and drawings.

RESI accepts no liability for any expense, loss or damage of whatsoever nature and however arising from any variation which has not been referred to them and their approval obtained.

Print out to actual scale. Do not scale from this drawing, only figured dimensions are to be used. All dimensions to be cross-checked on-site prior to manufacture and construction. Any discrepancies to be reported to RESI immediately.

NOTES

Revision		
Rev	Notes	Date
A	Planning	11/11/2020

KEY

	Proposed walls		Boundary line
	Existing walls		Proposed beam
	Existing removed		Proposed drainage
	Proposed rooflight		1.8m Head height
			1.5m Head height

JOB TITLE

Proposed ground floor side infill extension, internal floor plan alterations and all associated works at Glanrock House

STATUS

Planning

DRAWING TITLE

Existing Roof Plan

CLIENT

David Harris

SCALE 1 : 100 at A3	DRAWN HD
DATE Nov 2020	CHECKED MF

DRAWING NO. 63497 - 1101 A