



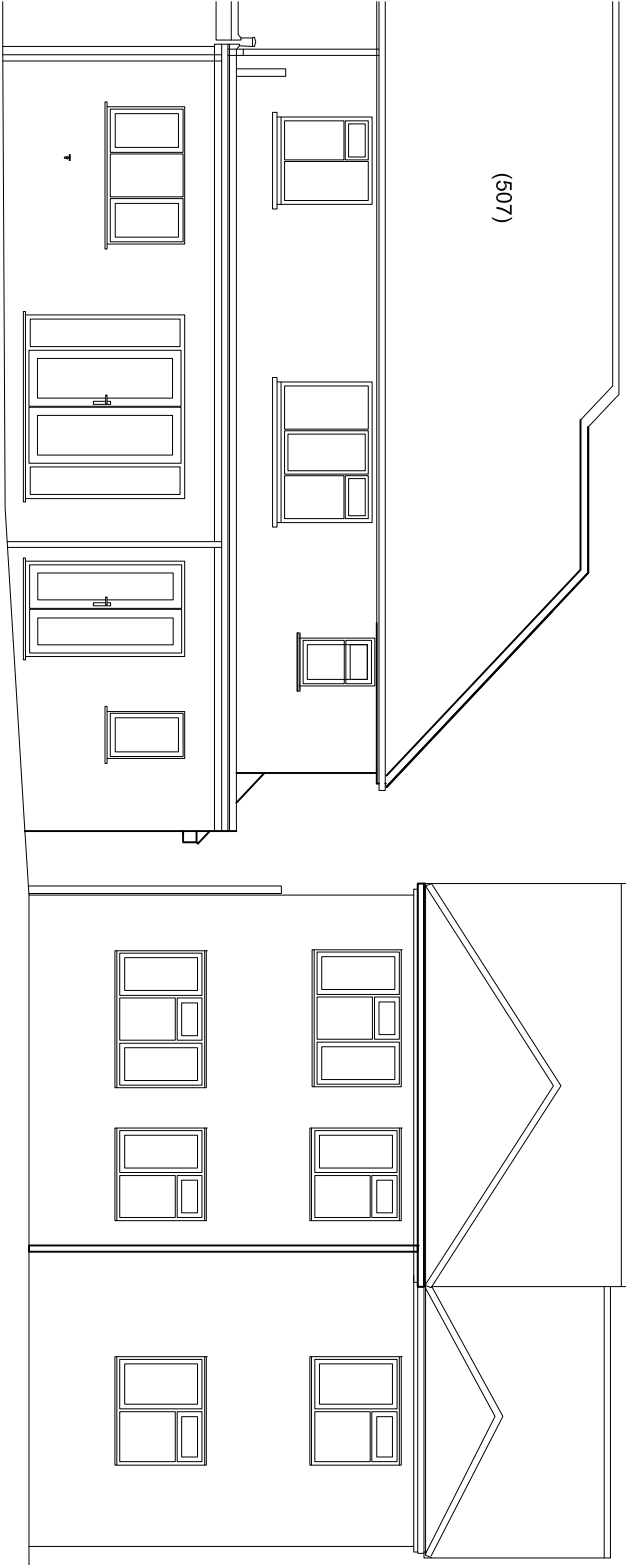


FRONT ELEVATION



REAR ELEVATION

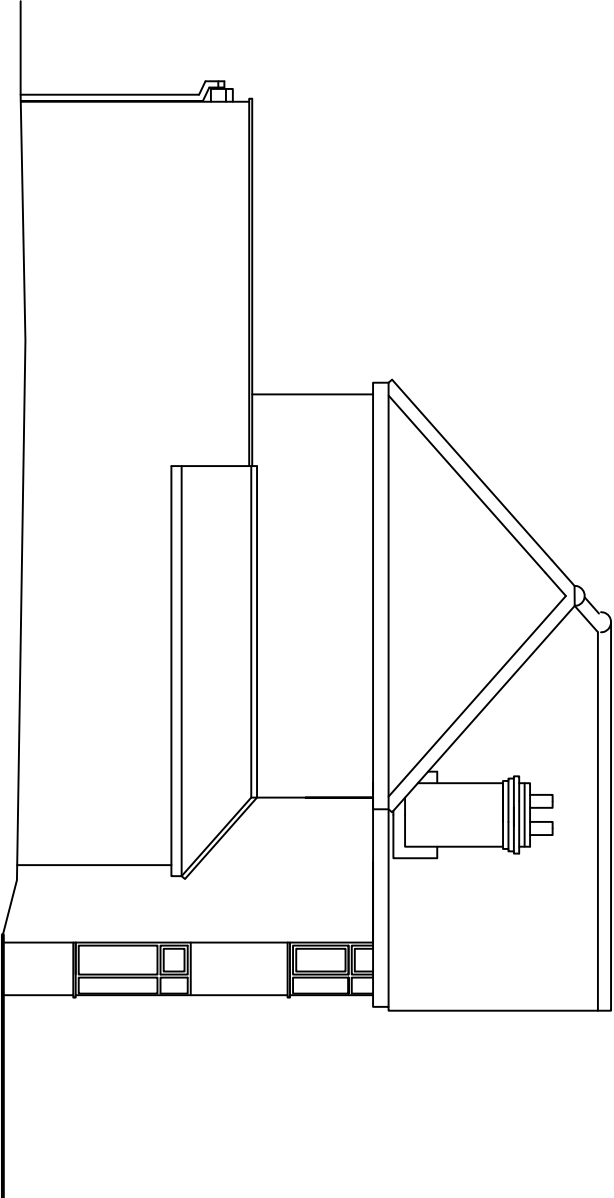

L.H. SIDE ELEVATION

 

SCALE @ 1:100 (Metres)



WDC
Woolhampton Design Centre
Construction Design Services

The Woolhampton Design Centre
Station Road, Woolhampton,
Reading, Berkshire RG7 5SE
Tel: 0118 9713 363

507 BASINGSTOKE ROAD, READING,
PROPOSED 1ST FLOOR SIDE EXTENSION
PROPOSED ELEVATIONS

SCALES1:100@A3

DRAWNNUB

DATENOV.20

DRAWING No.20/04/102

REVISION