


FLOOR PLANS

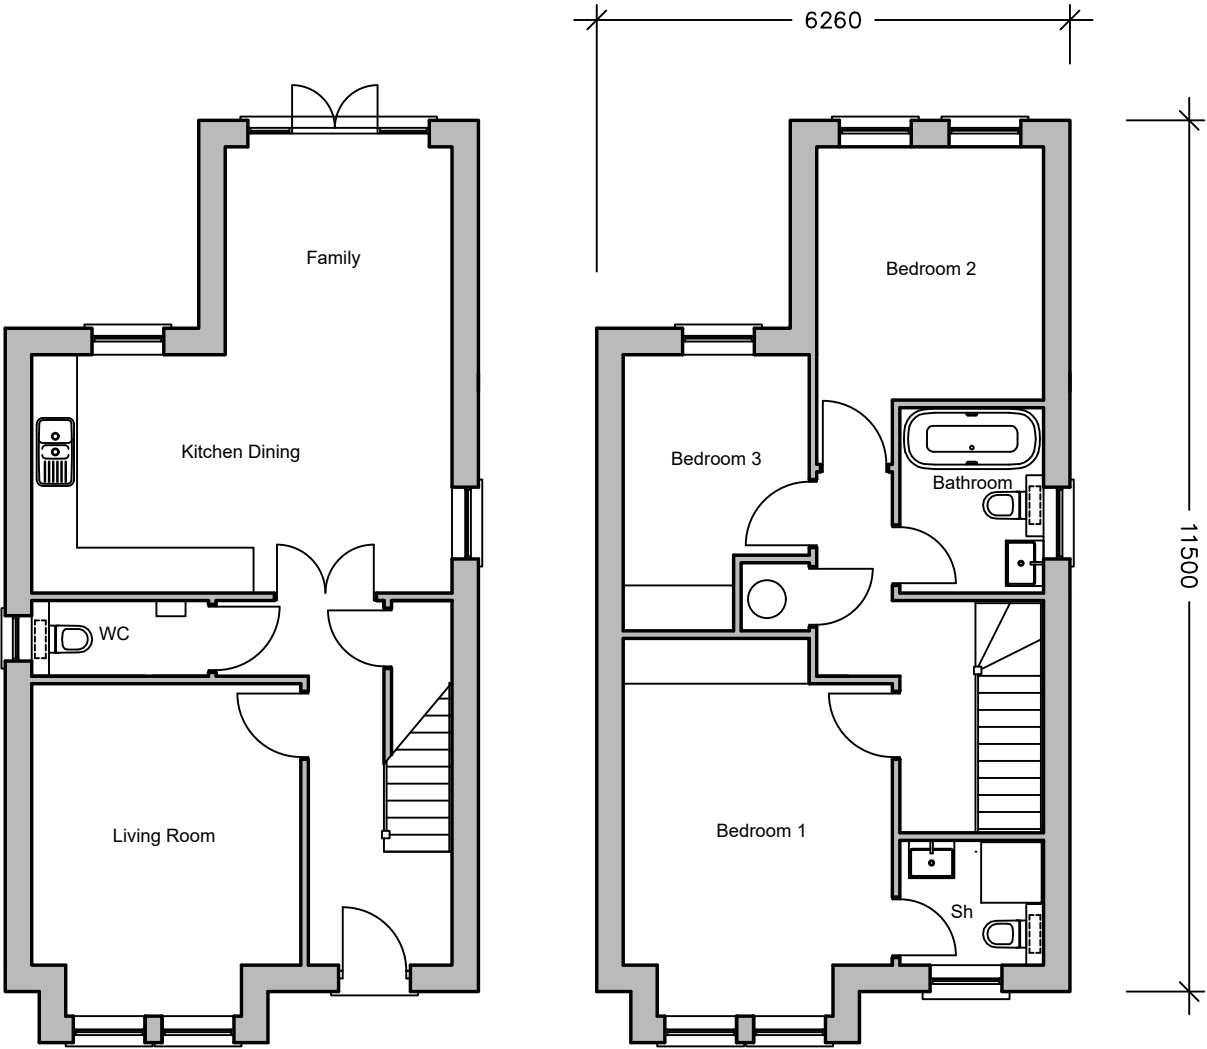

GROUND FLOOR PLAN

FIRST FLOOR PLAN

NEW DETACHED 3 BEDROOM HOUSE AT;
198 WHITLEY WOOD LANE, WHITLEY WOOD

SCALE 1:100 @ A3

DRG No. J105 – 03