




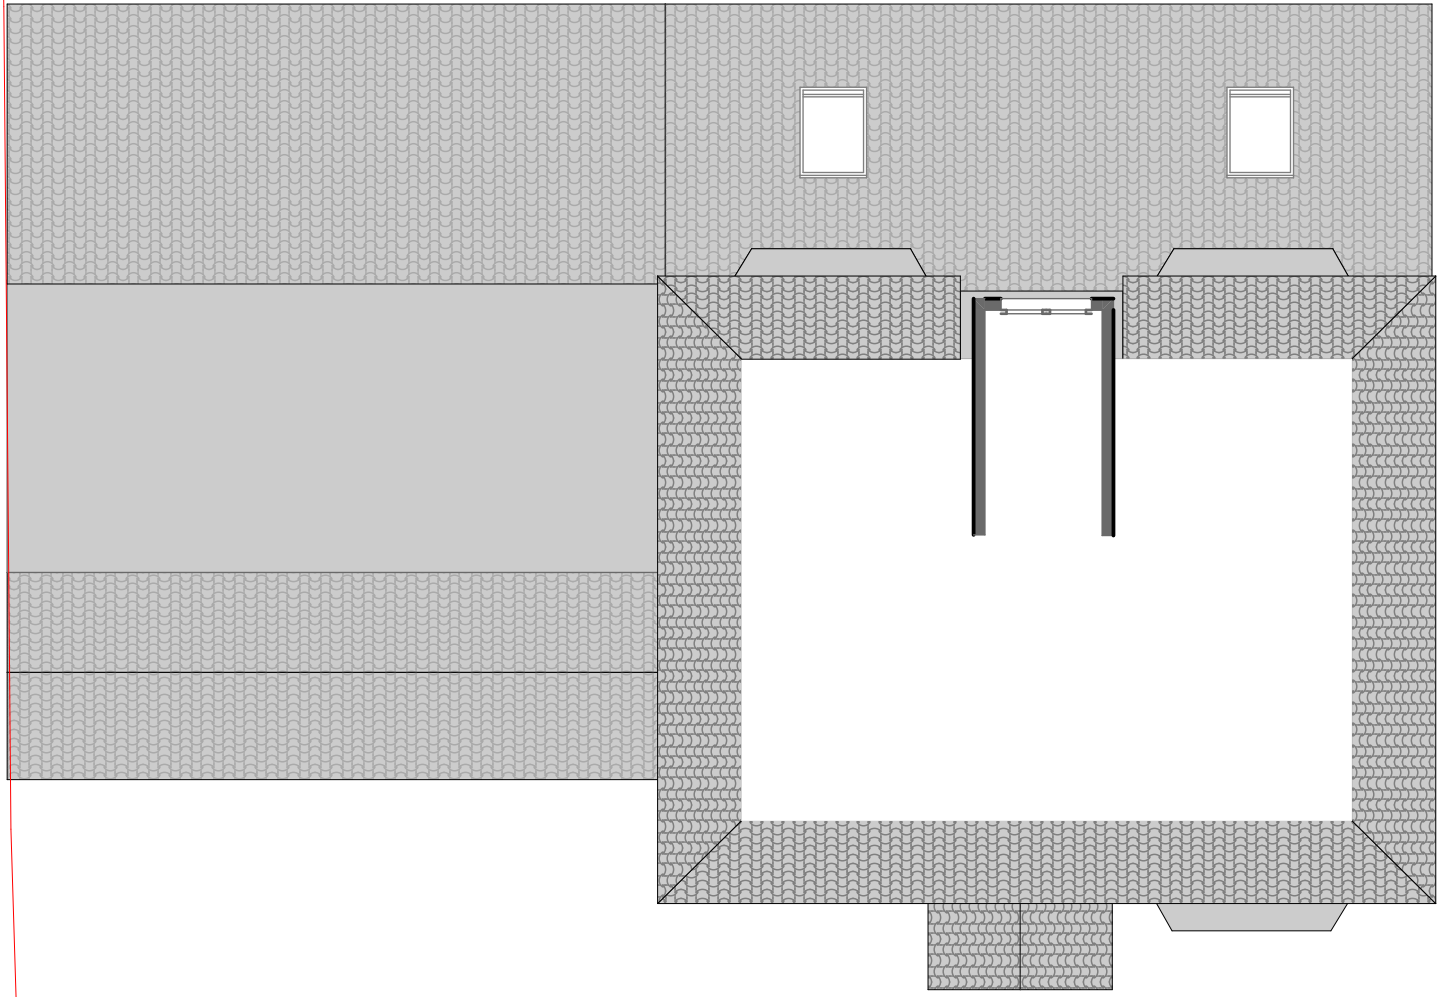

1:100 LOFT STOREY EXISTING

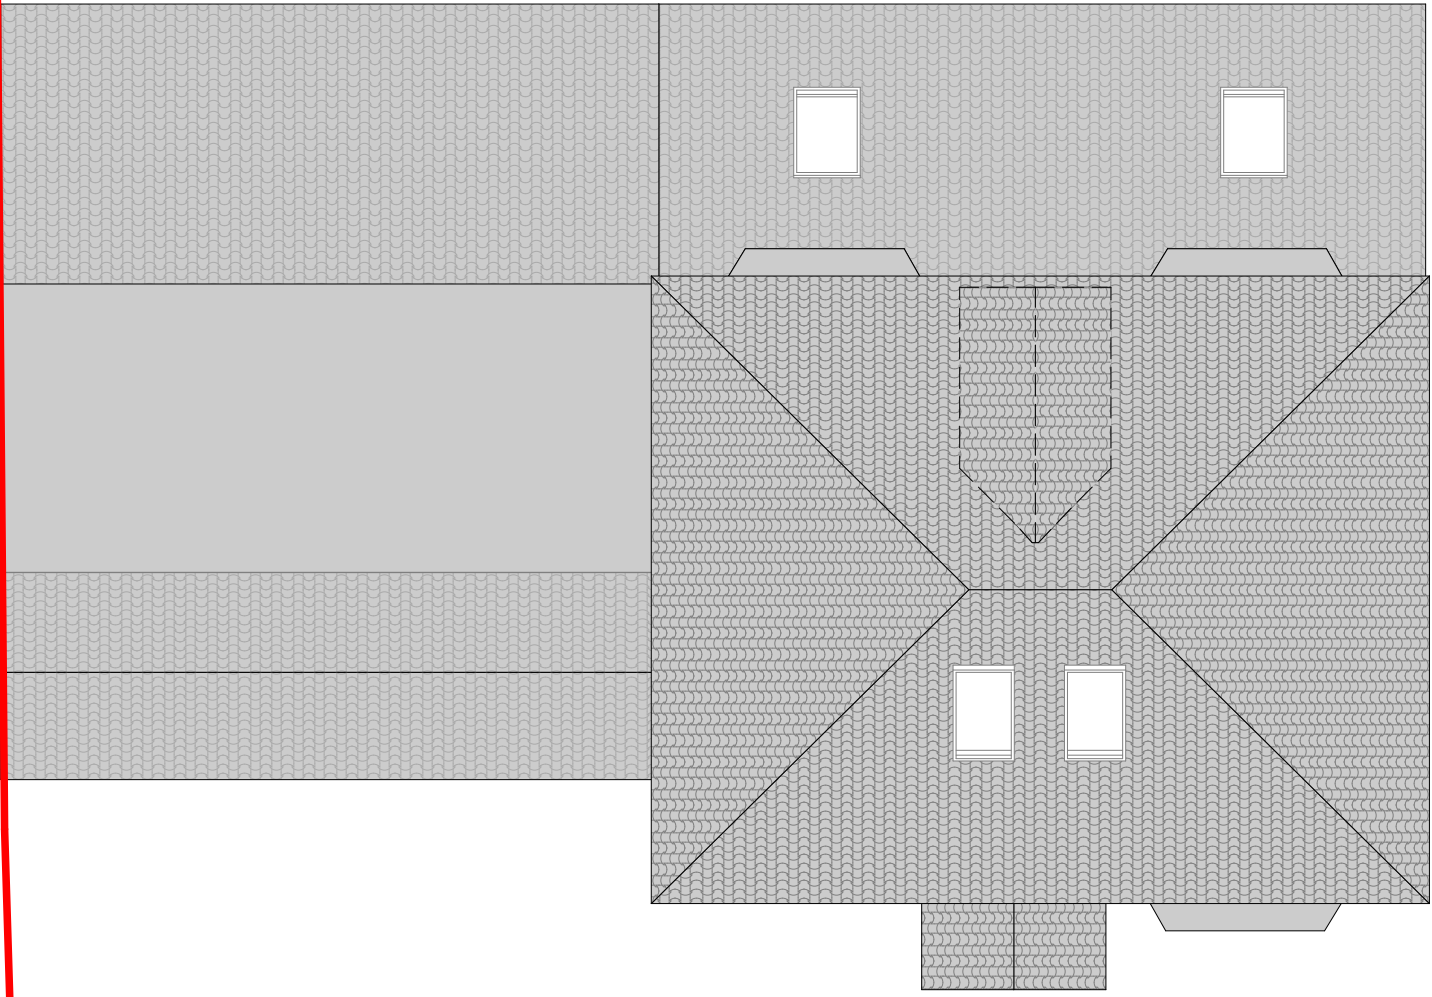

1:100 ROOF EXISTING

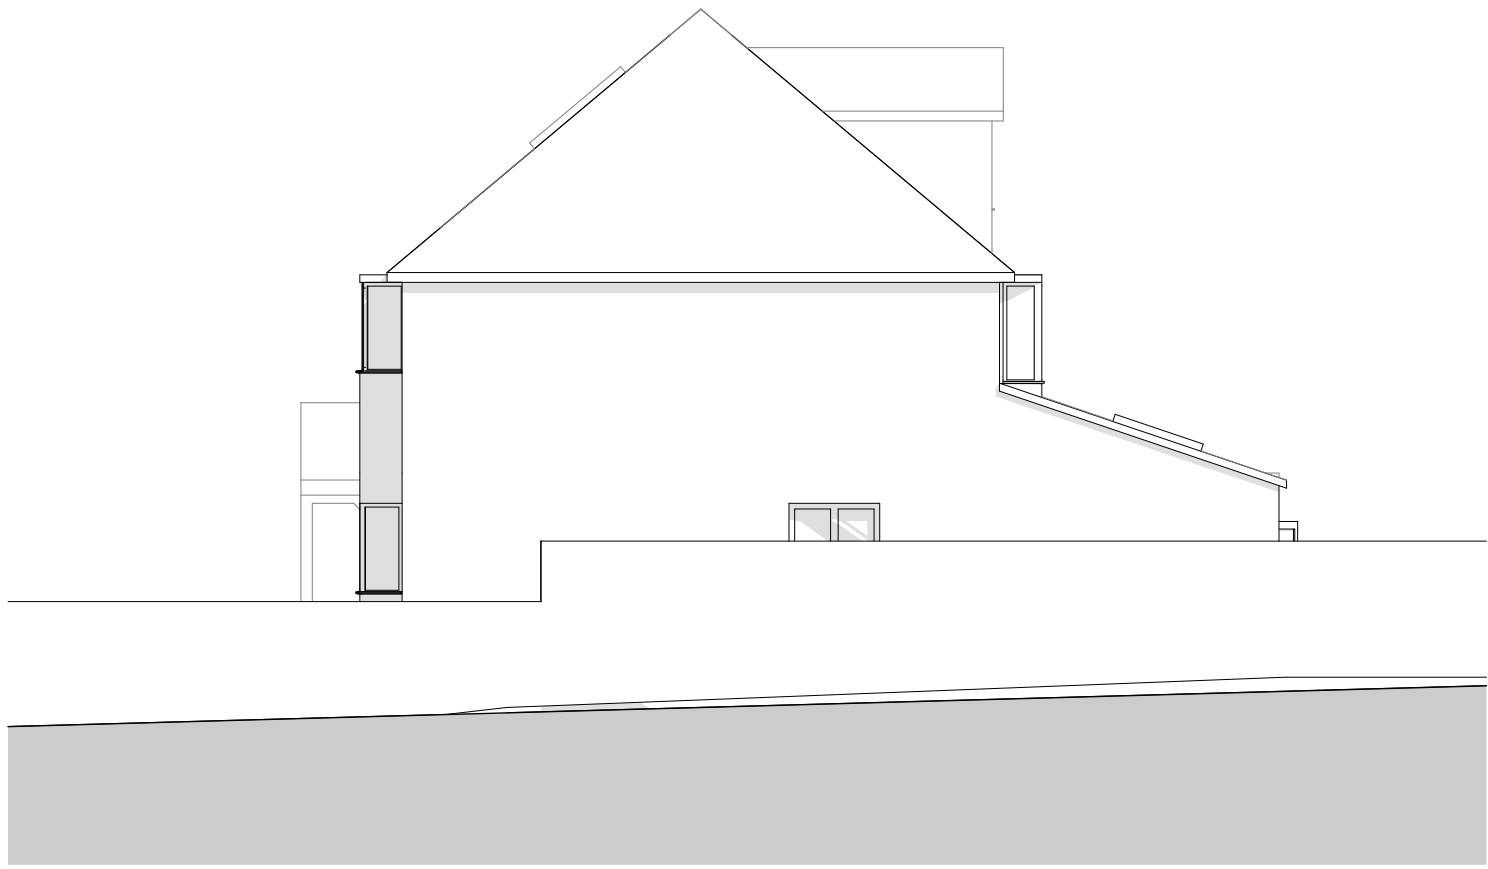

1:100 WEST ELEVATION EXISTING




1:100 SOUTH ELEVATION EXISTING




1:100 NORTH ELEVATION EXISTING



1:100 EAST ELEVATION EXISTING

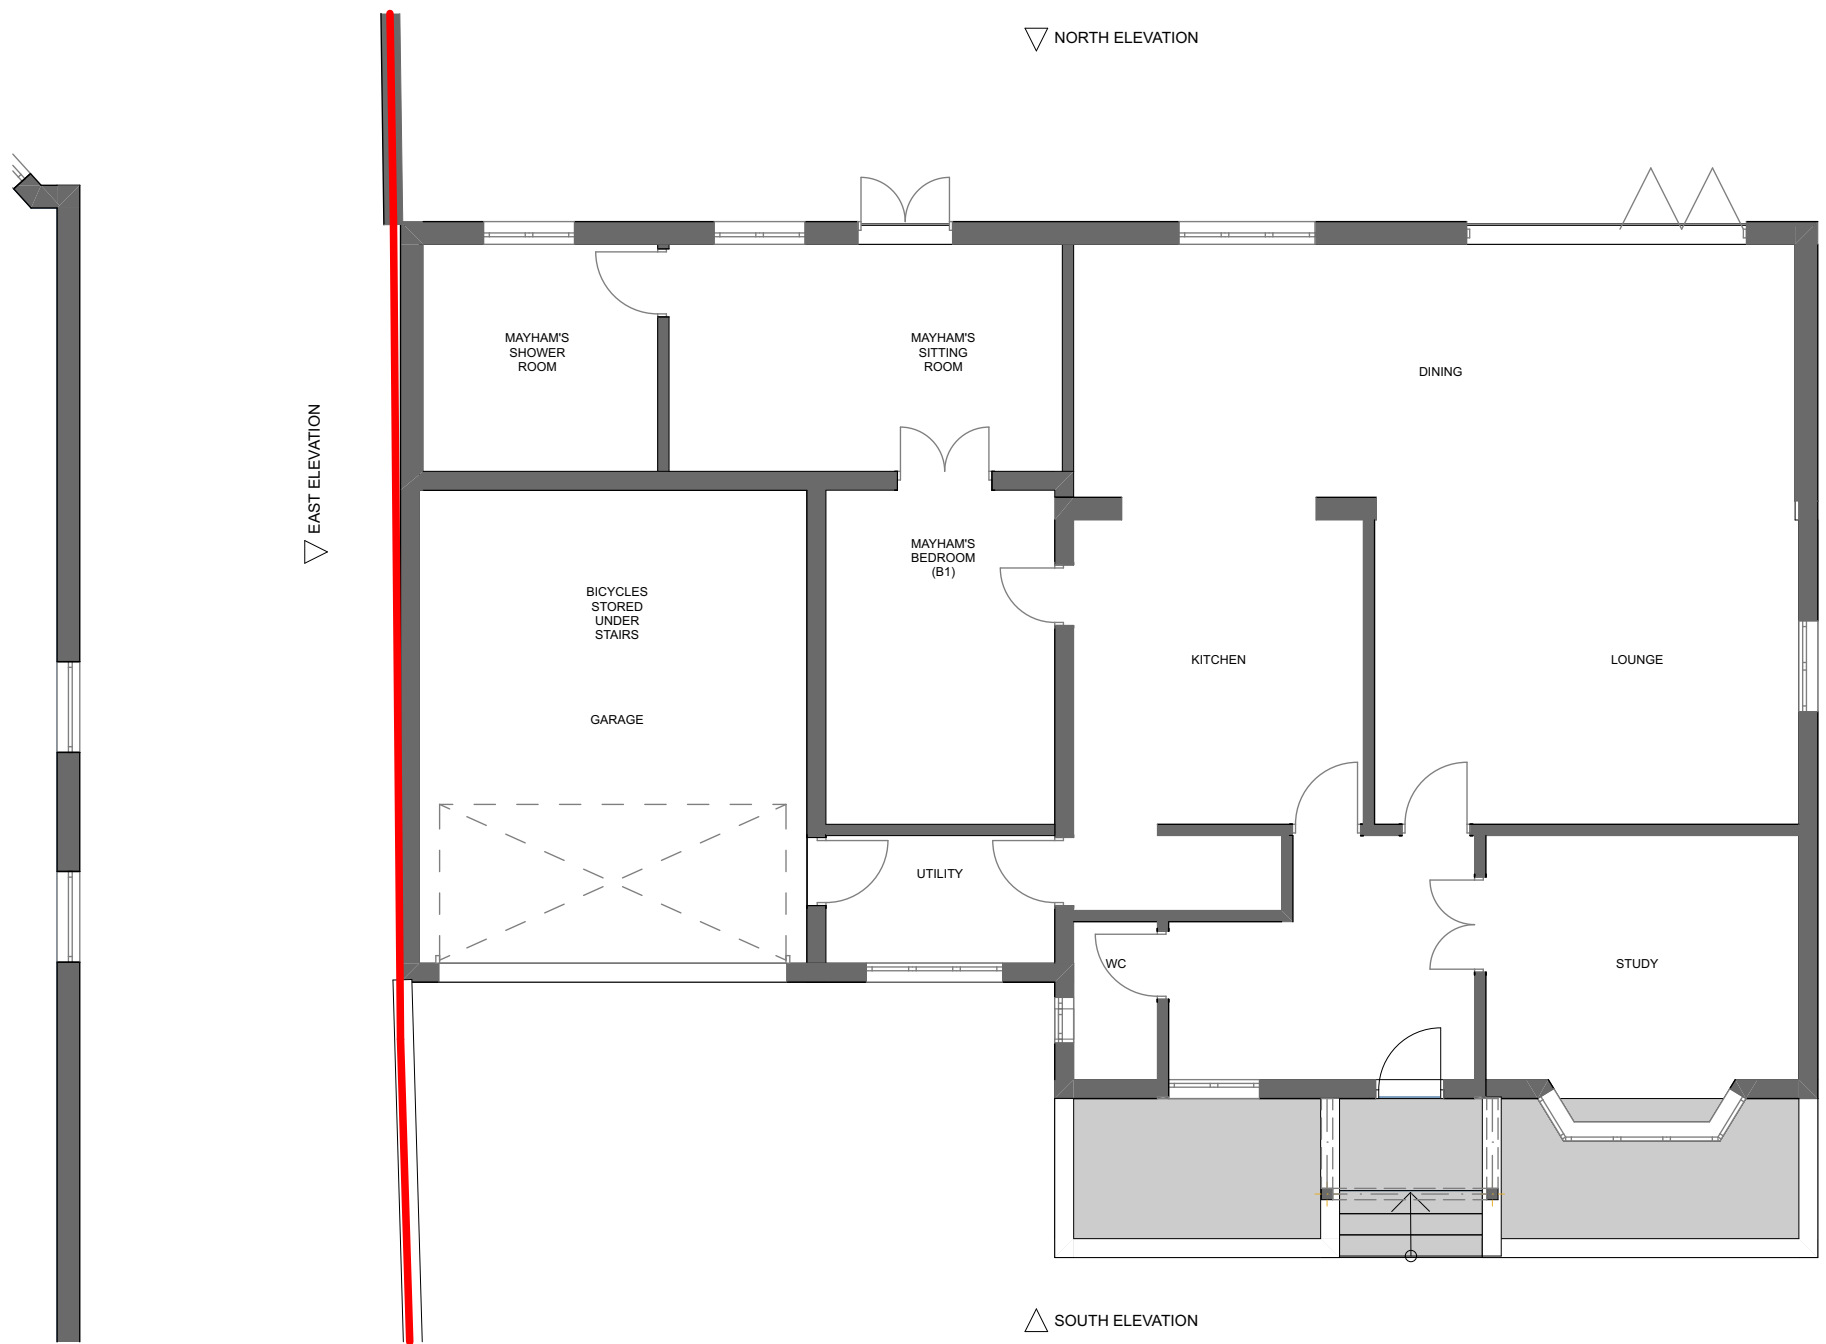

1:100 GROUND

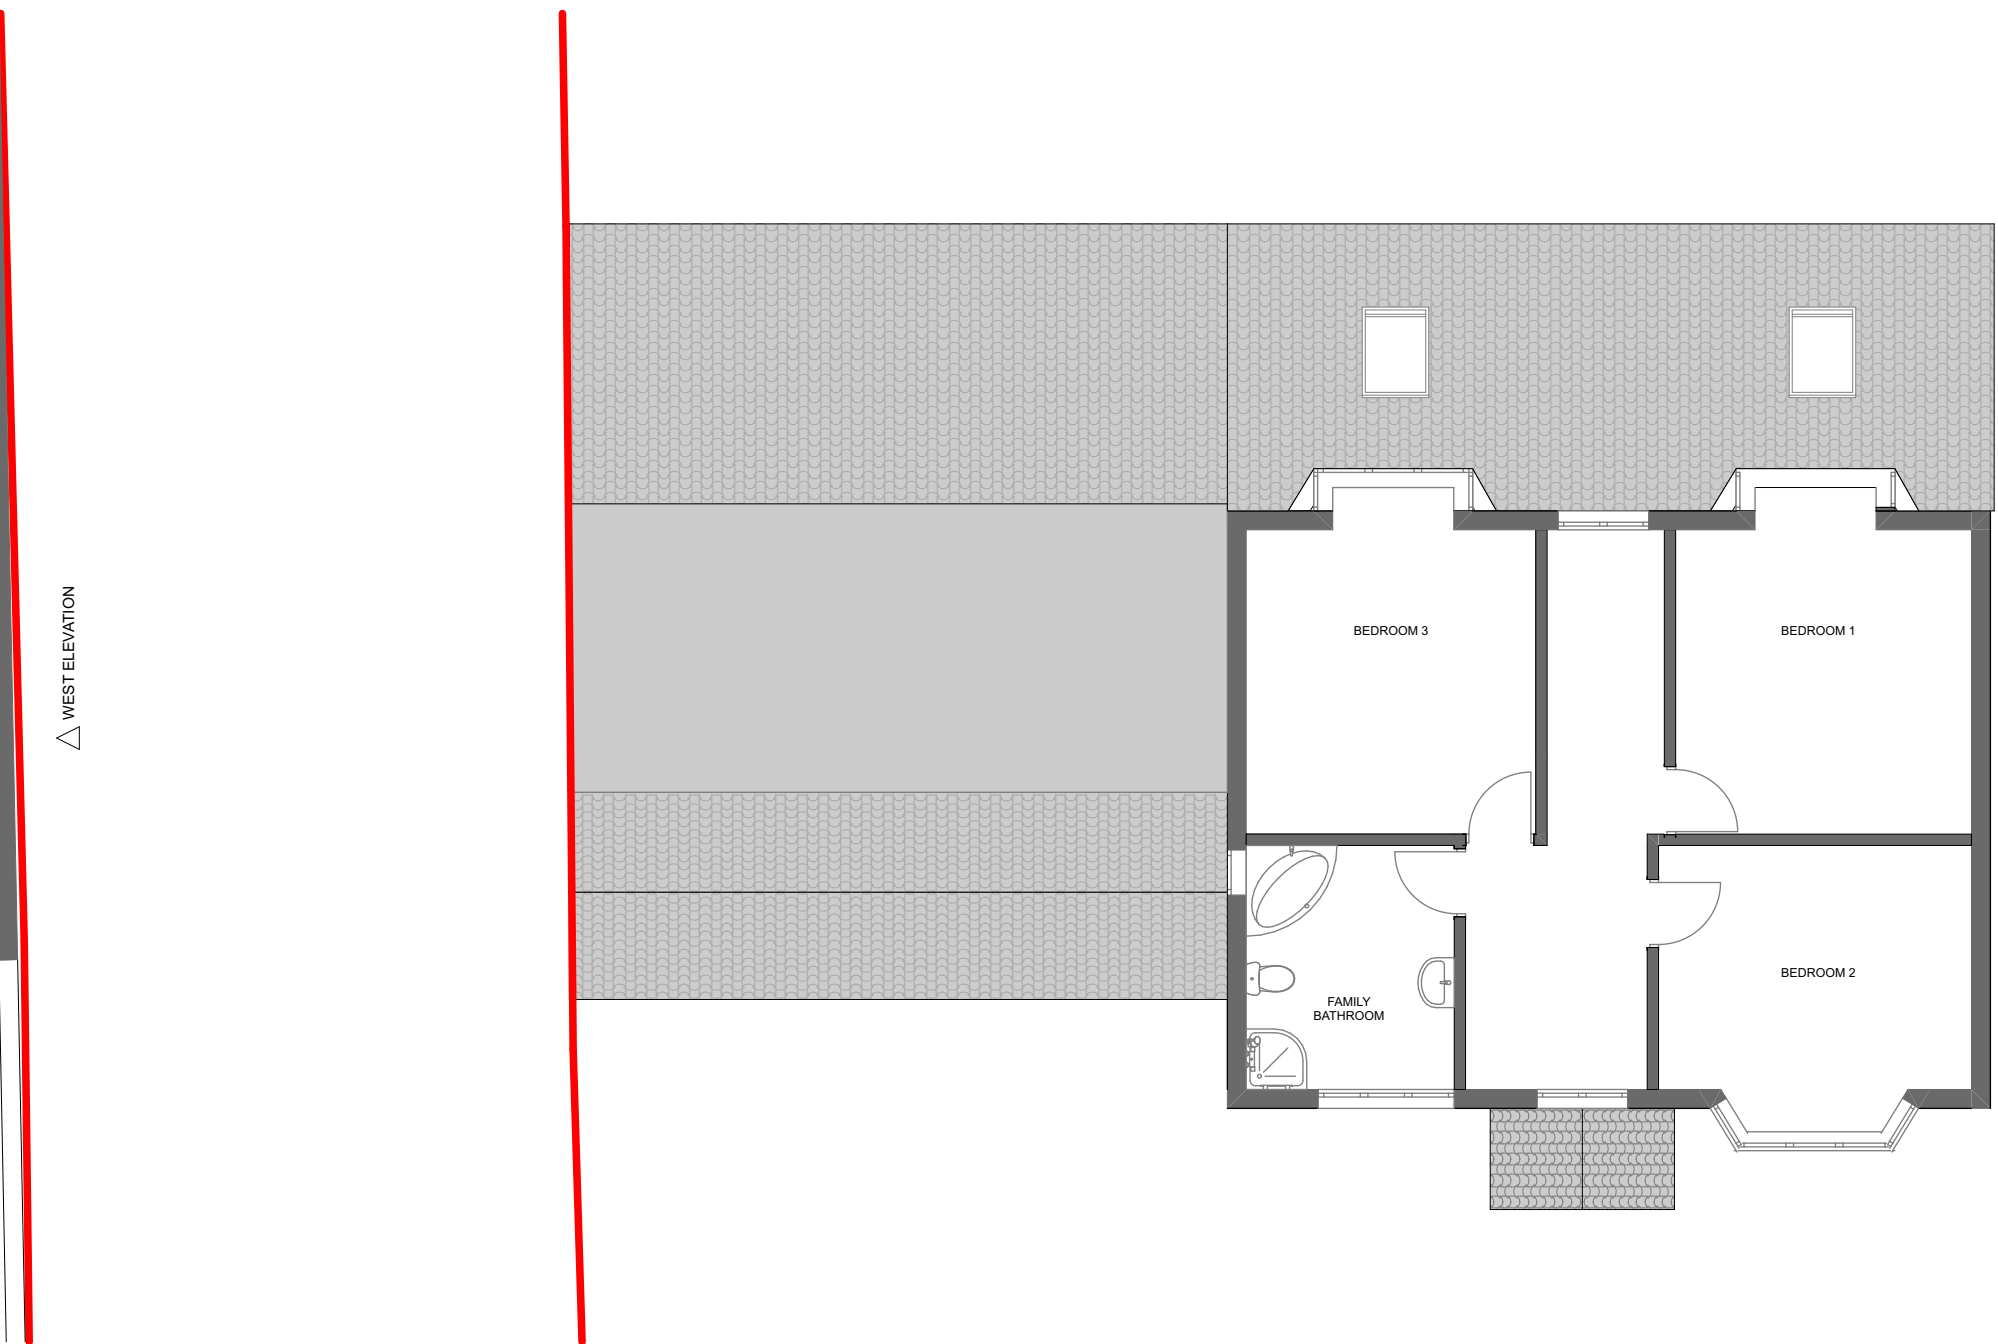

1:100 FIRST

NOTES ORIGINAL A1

THIS DRAWING IS PREPARED FOR PLANNING SUBMISSION ONLY

THIS DRAWING IS BASED ON OS INFORMATION ONLY


THE PROPOSAL IS SUBJECT TO PLANNING, BUILDING CONTROL, DETAILED DESIGN, CDM, LEGAL INVESTIGATIONS, SURVEY, ETC.

NO STRUCTURAL SURVEY OR ADVICE HAS BEEN USED IN THE COMPILATION OF THESE DRAWINGS.

AREAS SHOWN ARE APPROXIMATE, AND SUBJECT TO DETAILED DESIGN.

NOT FOR CONSTRUCTION

©COPYRIGHT HIVES ARCHITECTS

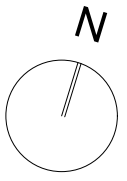

0 10 20 40 80

SCALE 1:1250

0 1 2 5

SCALE 1:100

Client

Dr Afif Hanif

Job title

2 Addington Road

Drawing title

EXISTING PLANS AND ELEVATIONS

Scale @ Drawing Size
1:100, 1:1250 @A1

Drawn **CH** Checked **CK**

Status **PRELIMINARY** Checked **2795**

HIVES ARCHITECTS
SINCE 1934

Hives Architects LLP
John Adams House
29 Castle Street
Reading
RG1 7SB
0118 958 7331
admin@hivesarchitects.co.uk

Project **2795** Drawing **003** Revision **P6**