





Existing Front Elevation
1 : 100




Existing Rear Elevation
1 : 100

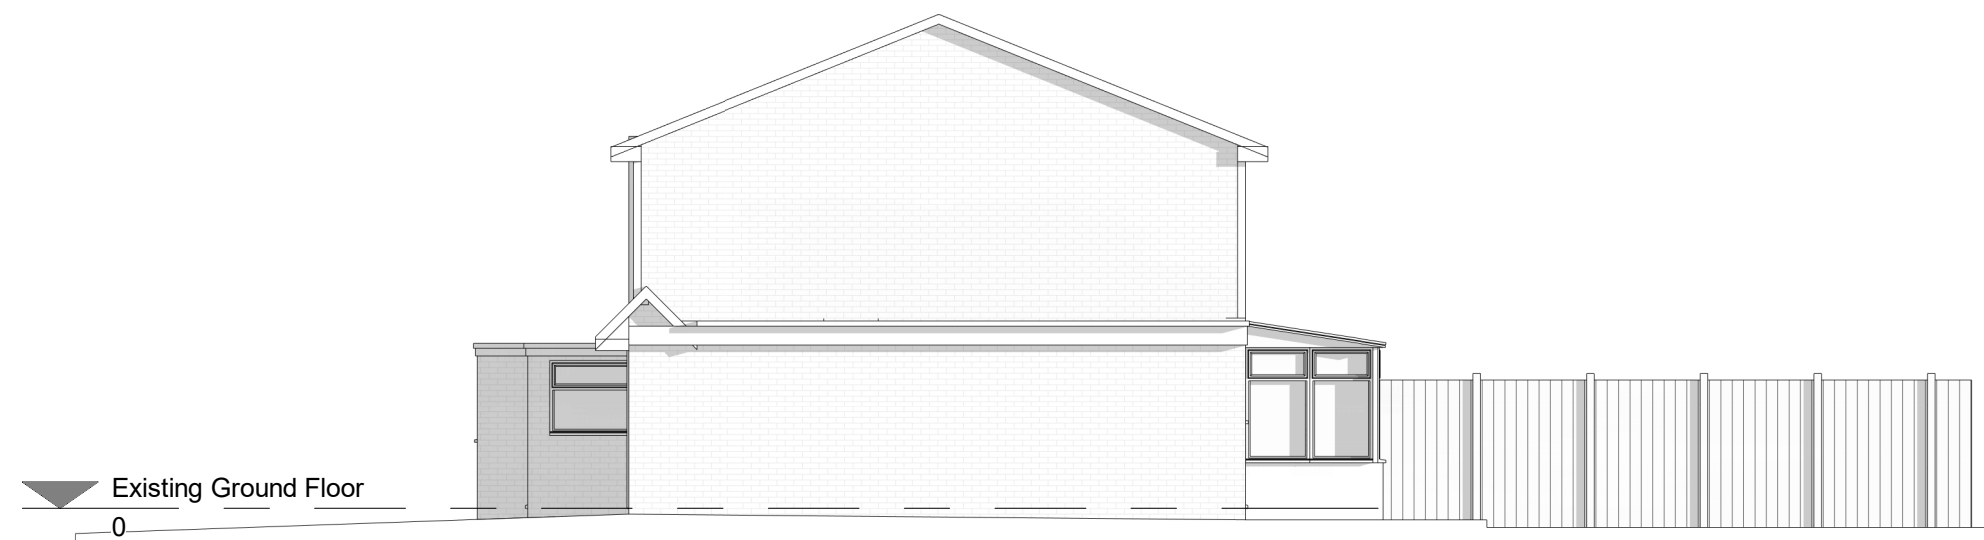


Existing Side Elevation 1
1 : 100

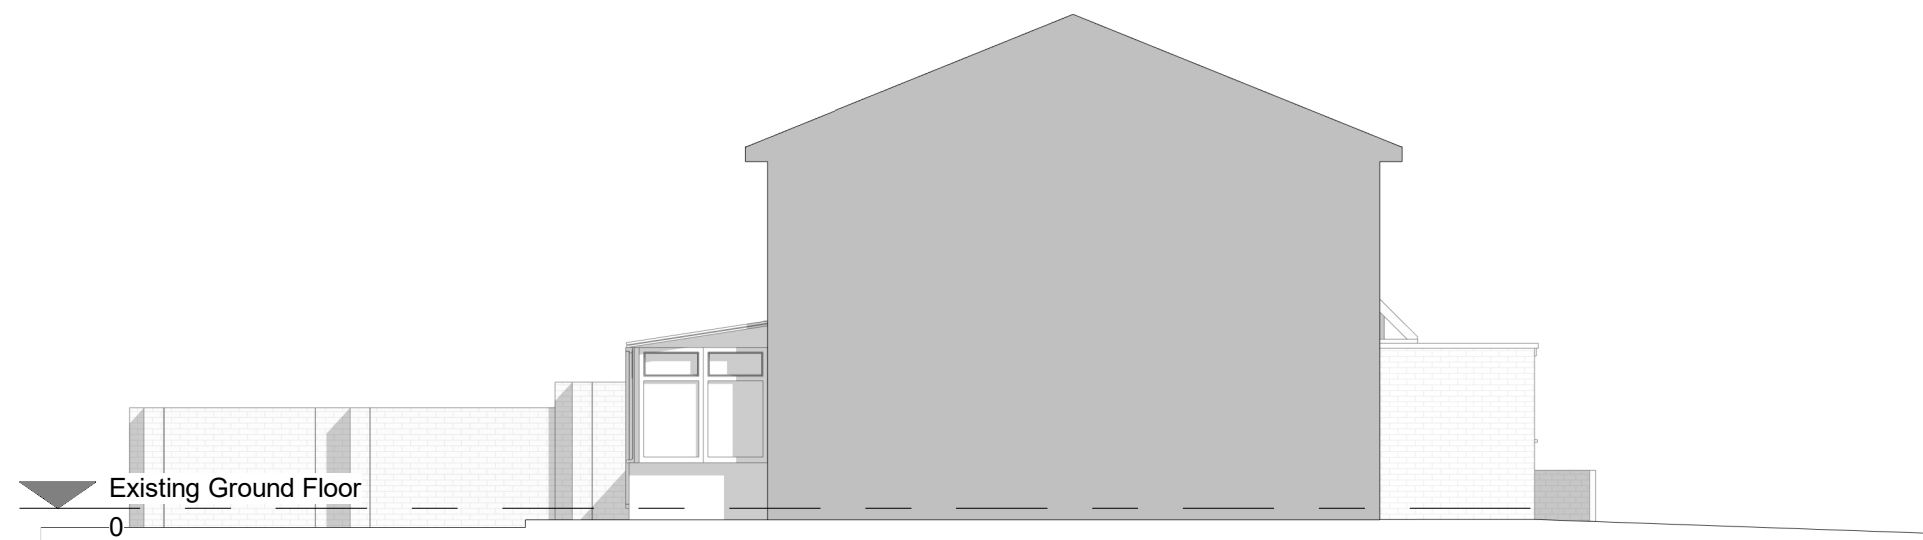


Existing Side Elevation 2
1 : 100

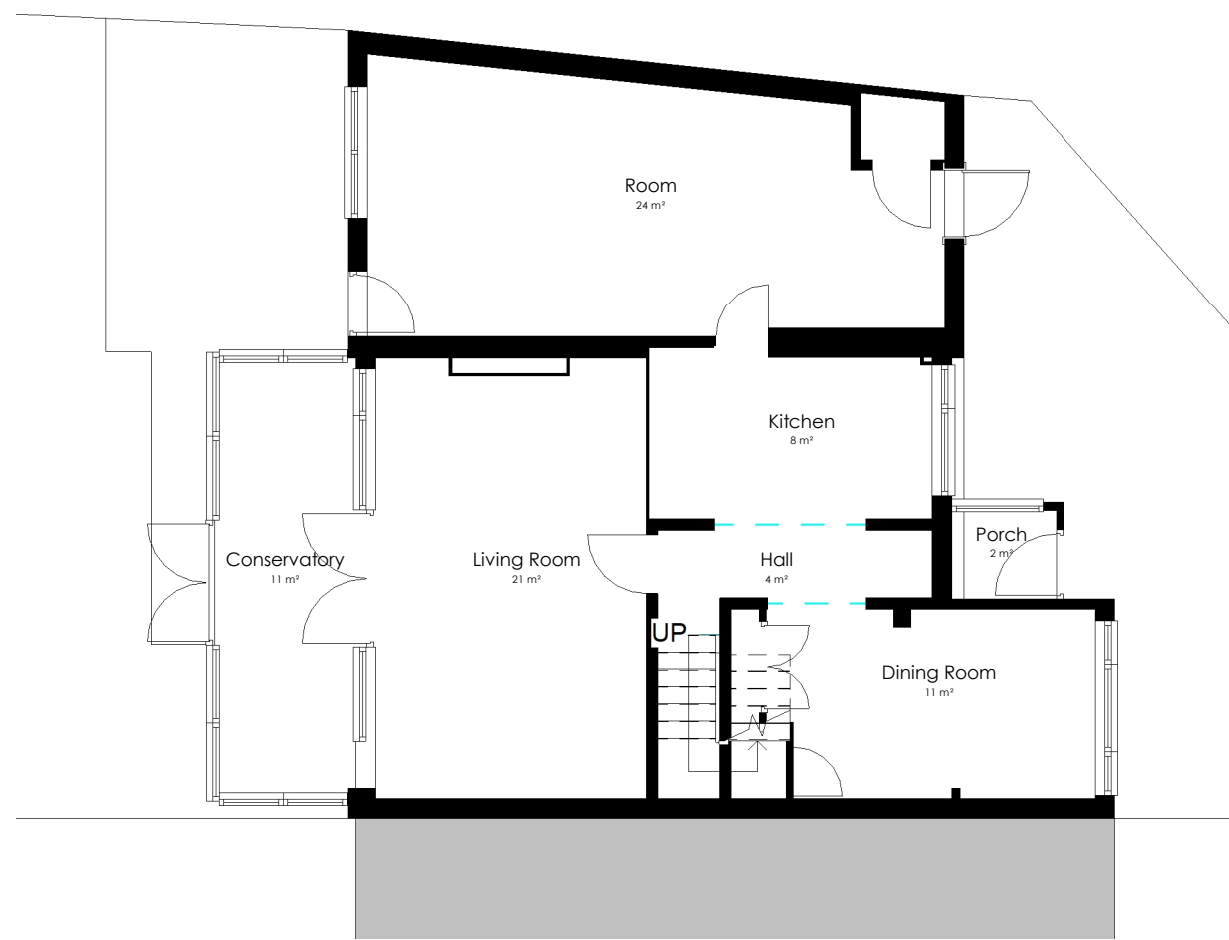


Existing Ground Floor
1 : 100

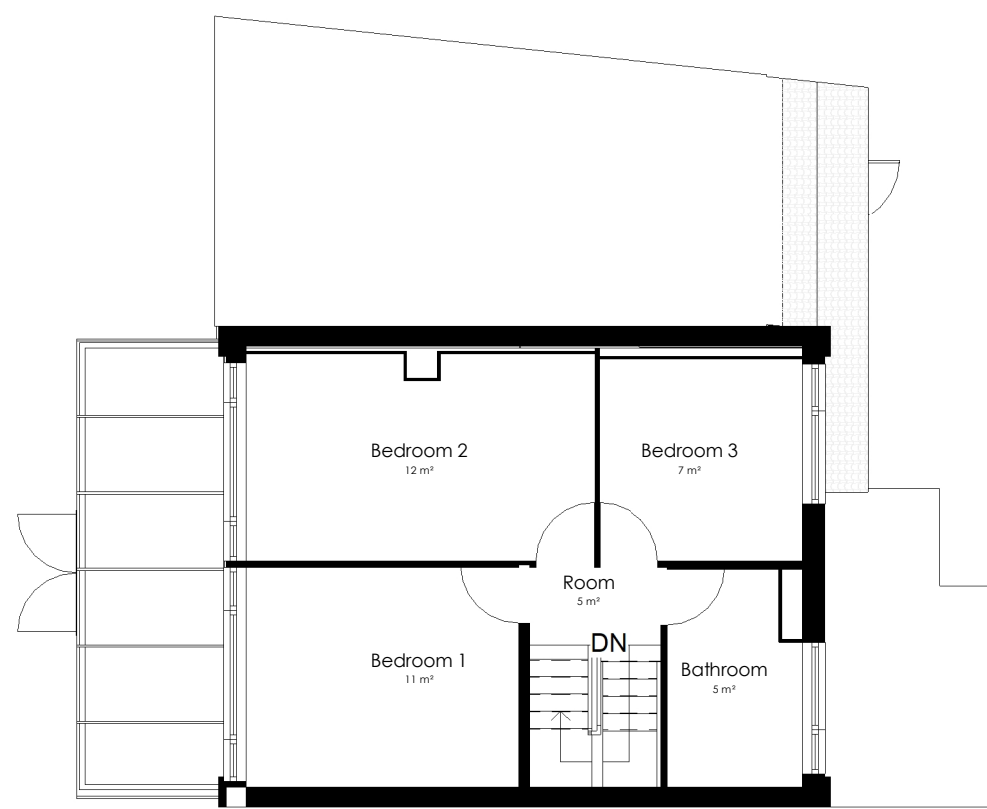


Existing First Floor
1 : 100

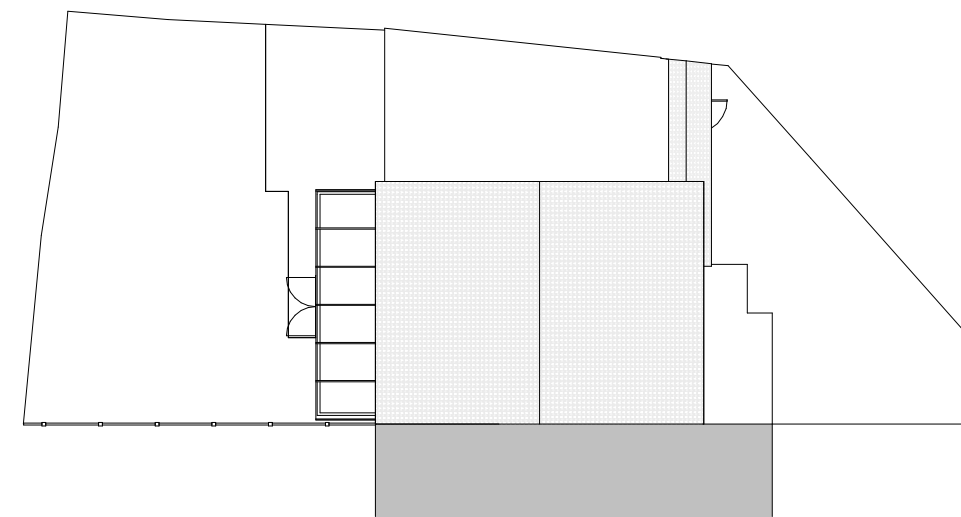

Existing Site
1 : 200

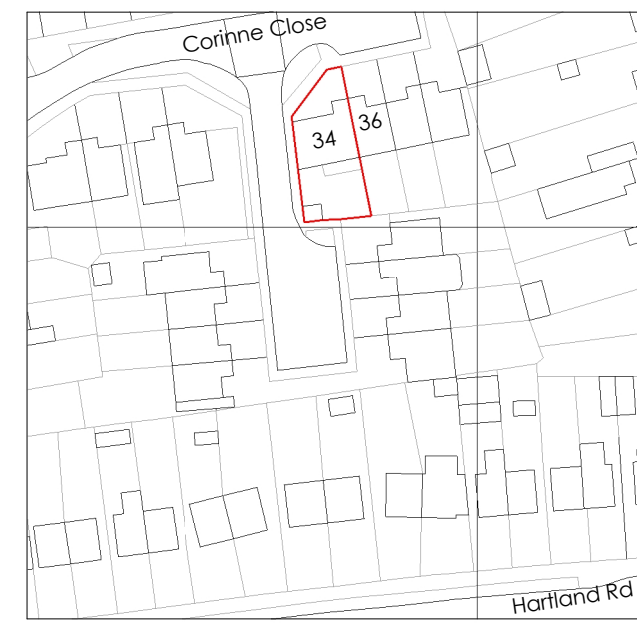

Existing Location Plan
1 : 1250

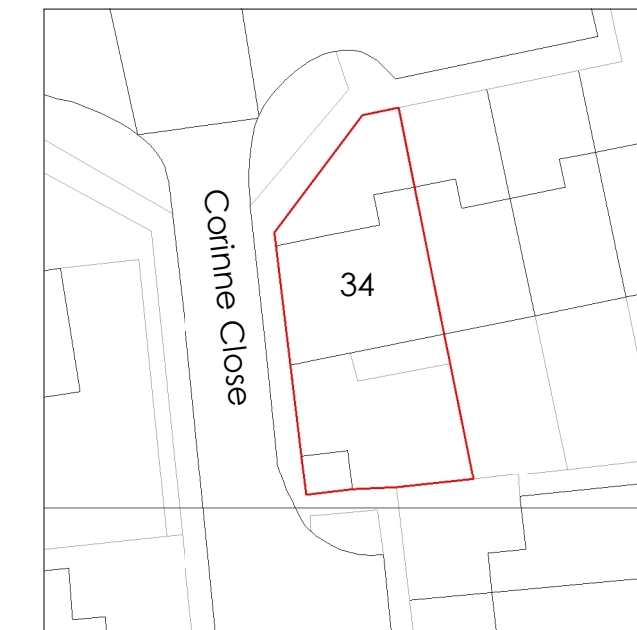

Existing Block Plan
1 : 500



Zoe Lewis Architects Ltd 15 Maidas Way, Aldermaston, RG7 4HZ www.zlal.co.uk / 01183 272350 info@zlal.co.uk	
PROJECT 281-34 Corinne Close	
TITLE Existing	
CLIENT Mr & Mrs Woodcock	
DRAWN BY MLS	CHECKED BY ZEL
SCALE As indicated	ISSUE DATE 23/09/2020
DRAWING NUMBER A1-00	REV 01
© Zoe Lewis Architects LTD 2017	