



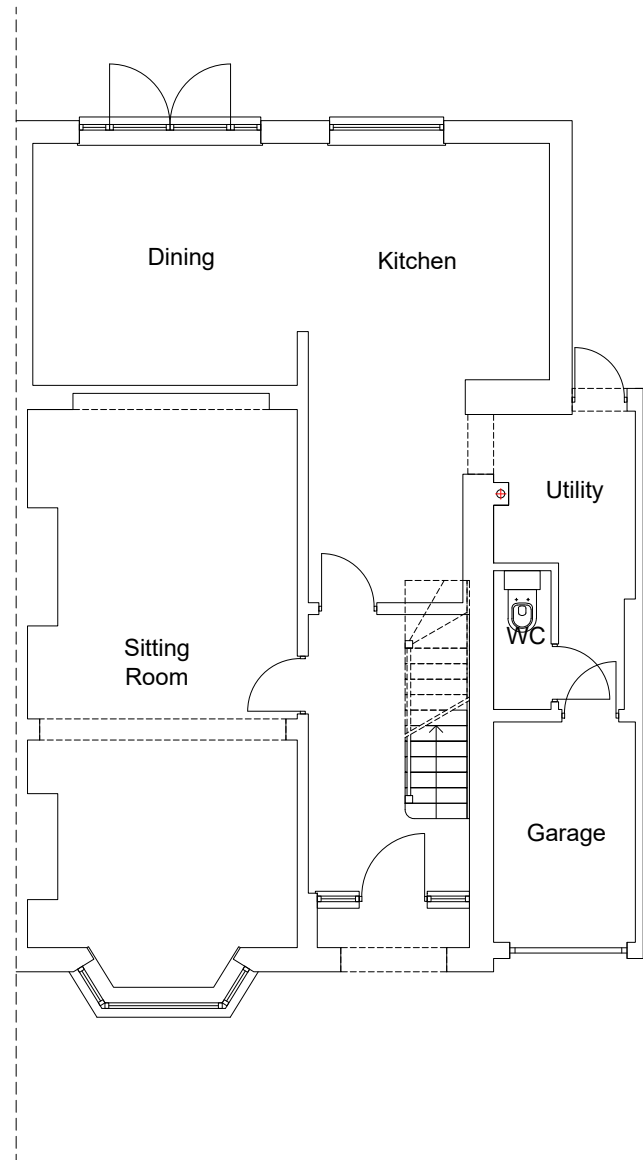

Existing Ground Floor Plan

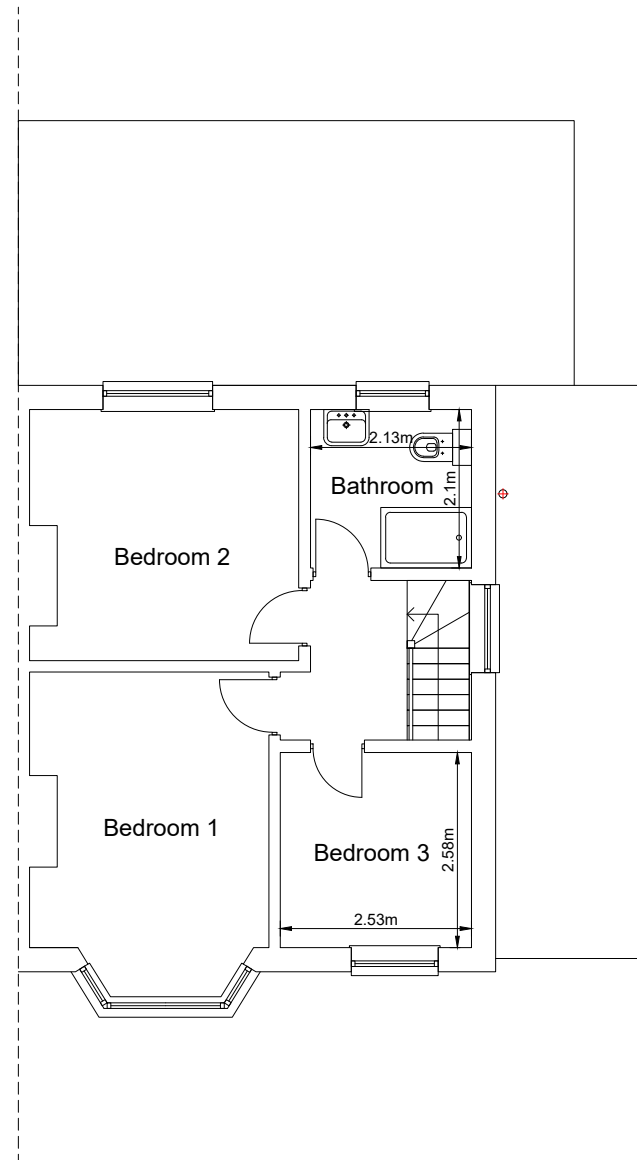

Existing First Floor Plan

Rev	Date	Description

FLUENT
ARCHITECTURAL DESIGN SERVICES

69-71 WINDMILL ROAD, SUNBURY,
MIDDLESEX, TW16 7DT
TEL: 0800 0438838
E-MAIL: INFO@FLUENT-ADS.CO.UK
WEB: FLUENT-ADS.CO.UK

41 Westwood Road, Reading

Existing Floor Plans

1 : 100 @ A3

Scale 1:100 @ A3	Dwg No. FLU.1315.02
Date 28.10.2020	Rev
Drawn MV	A