


This drawing may be scaled with reference to the scale bar for planning application purposes only. Do not scale for any other purpose, use only annotated dimensions. All dimensions are to be checked by parties using the drawing, and any errors or omissions are to be reported to Weston & Co Architects Ltd.

Rev.	Date	Note	Author	Checked
A	30/10/2019	Detail Revised	KK	CTW
B	07/01/2020	Revised to address RBC comments	KK	CTW
C	27/04/2020	Revised to address RBC comments	KK	CTW
D	07/05/2020	Revised to client requirements	KK	CTW
E	08/06/2020	Revised to RBC requirements	KK	CTW



PROPOSED EAST ELEVATION (REAR)

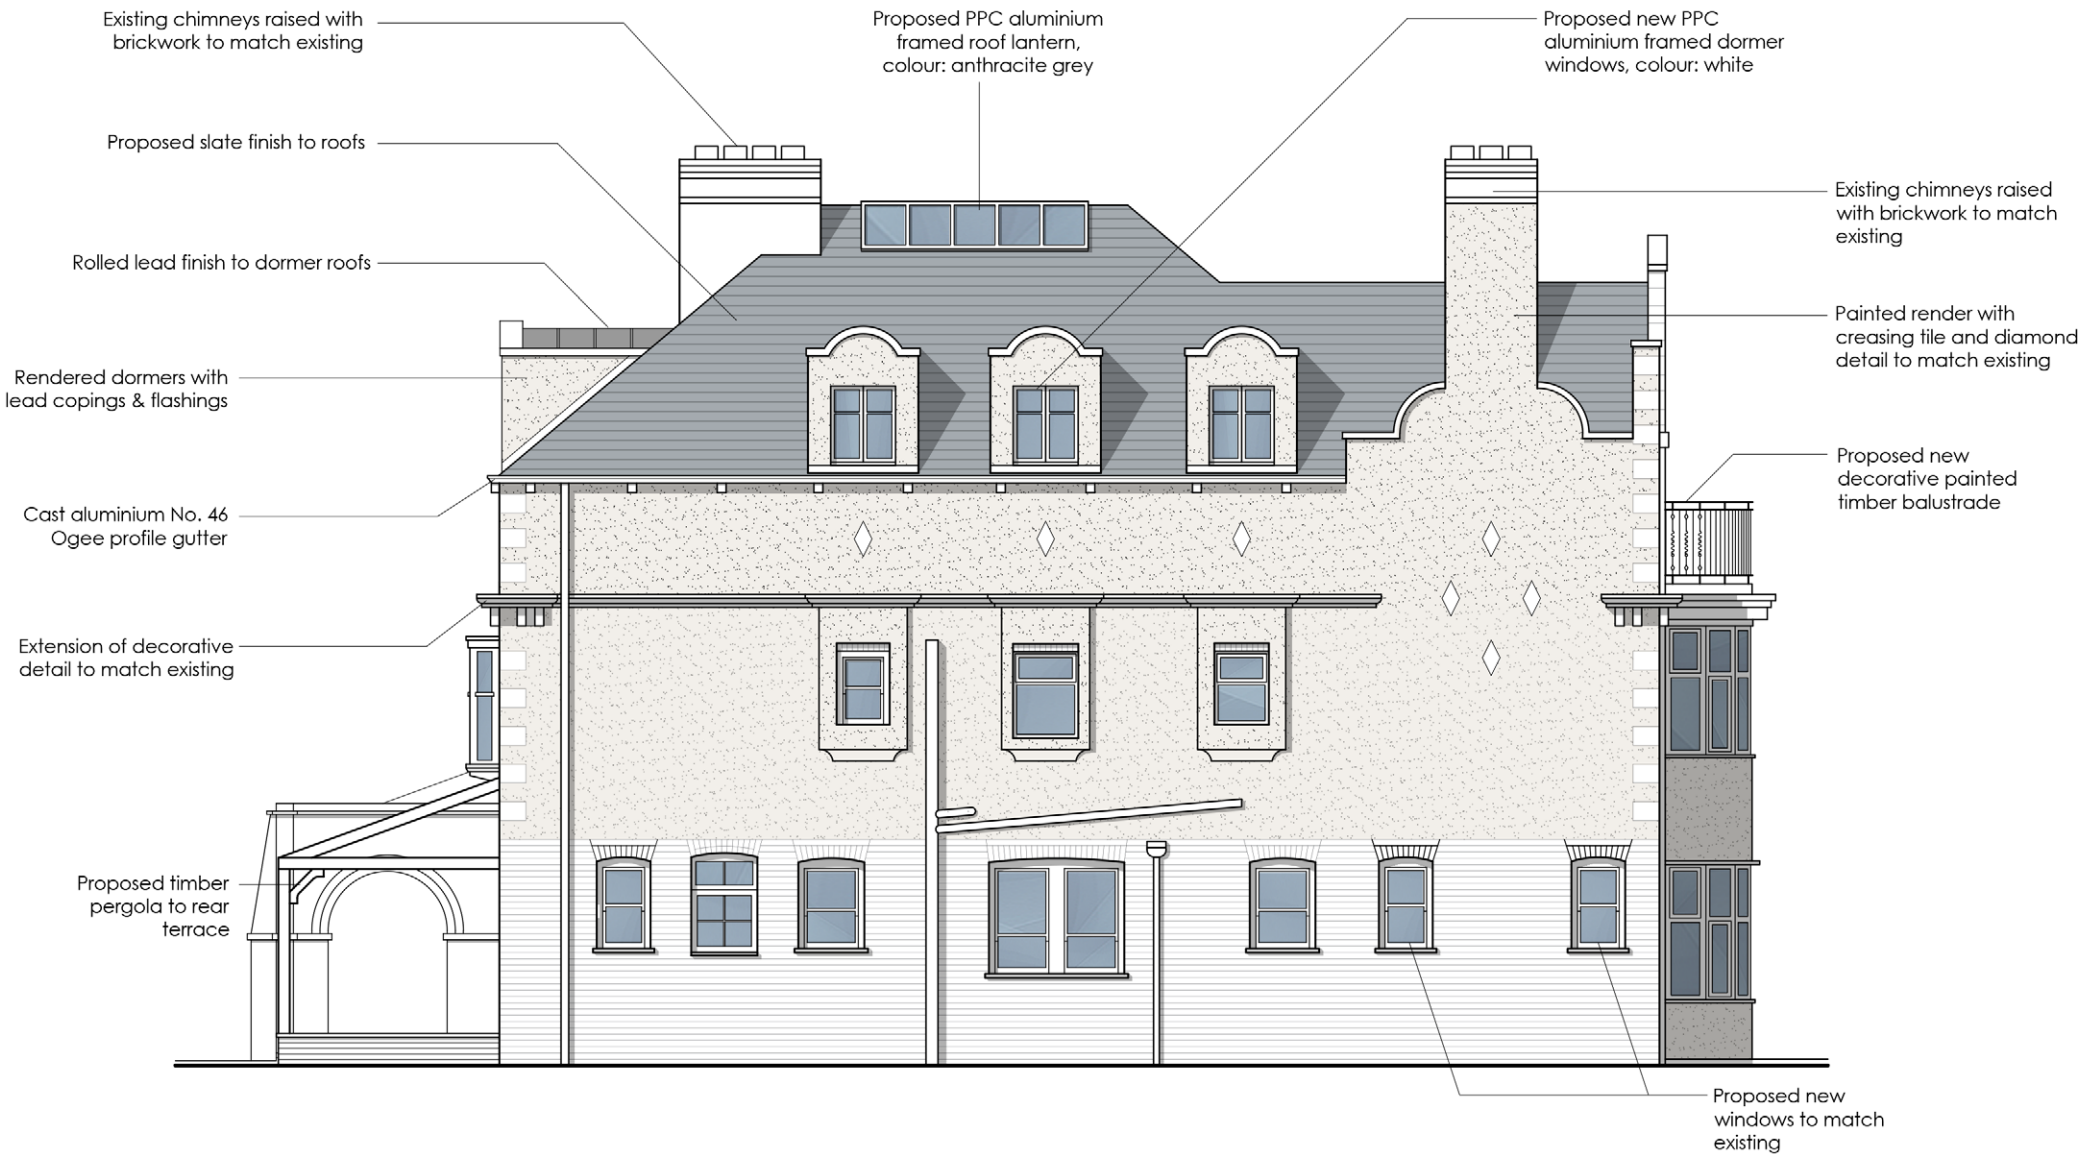

PROPOSED NORTH ELEVATION (SIDE)

Project	House Roof Extension & Alterations 15 Kendrick Road Reading RG1 5DU					Drawing	Proposed East & North Elevations			
						Job Dwg Number	18004-PL-11		Rev.	E
Client	Mr Crow & Ms Jarvis					WESTON + CO ARCHITECTS Wallington house 44 Wallington Street Reading, RG1 4RJ T. 0118 375 0252 www.weston-co.com				
Status	Planning									
Scale	1/100		Sheet Size A3							
Author	AS	Checked	CTW	Date	05/07/2019					

