




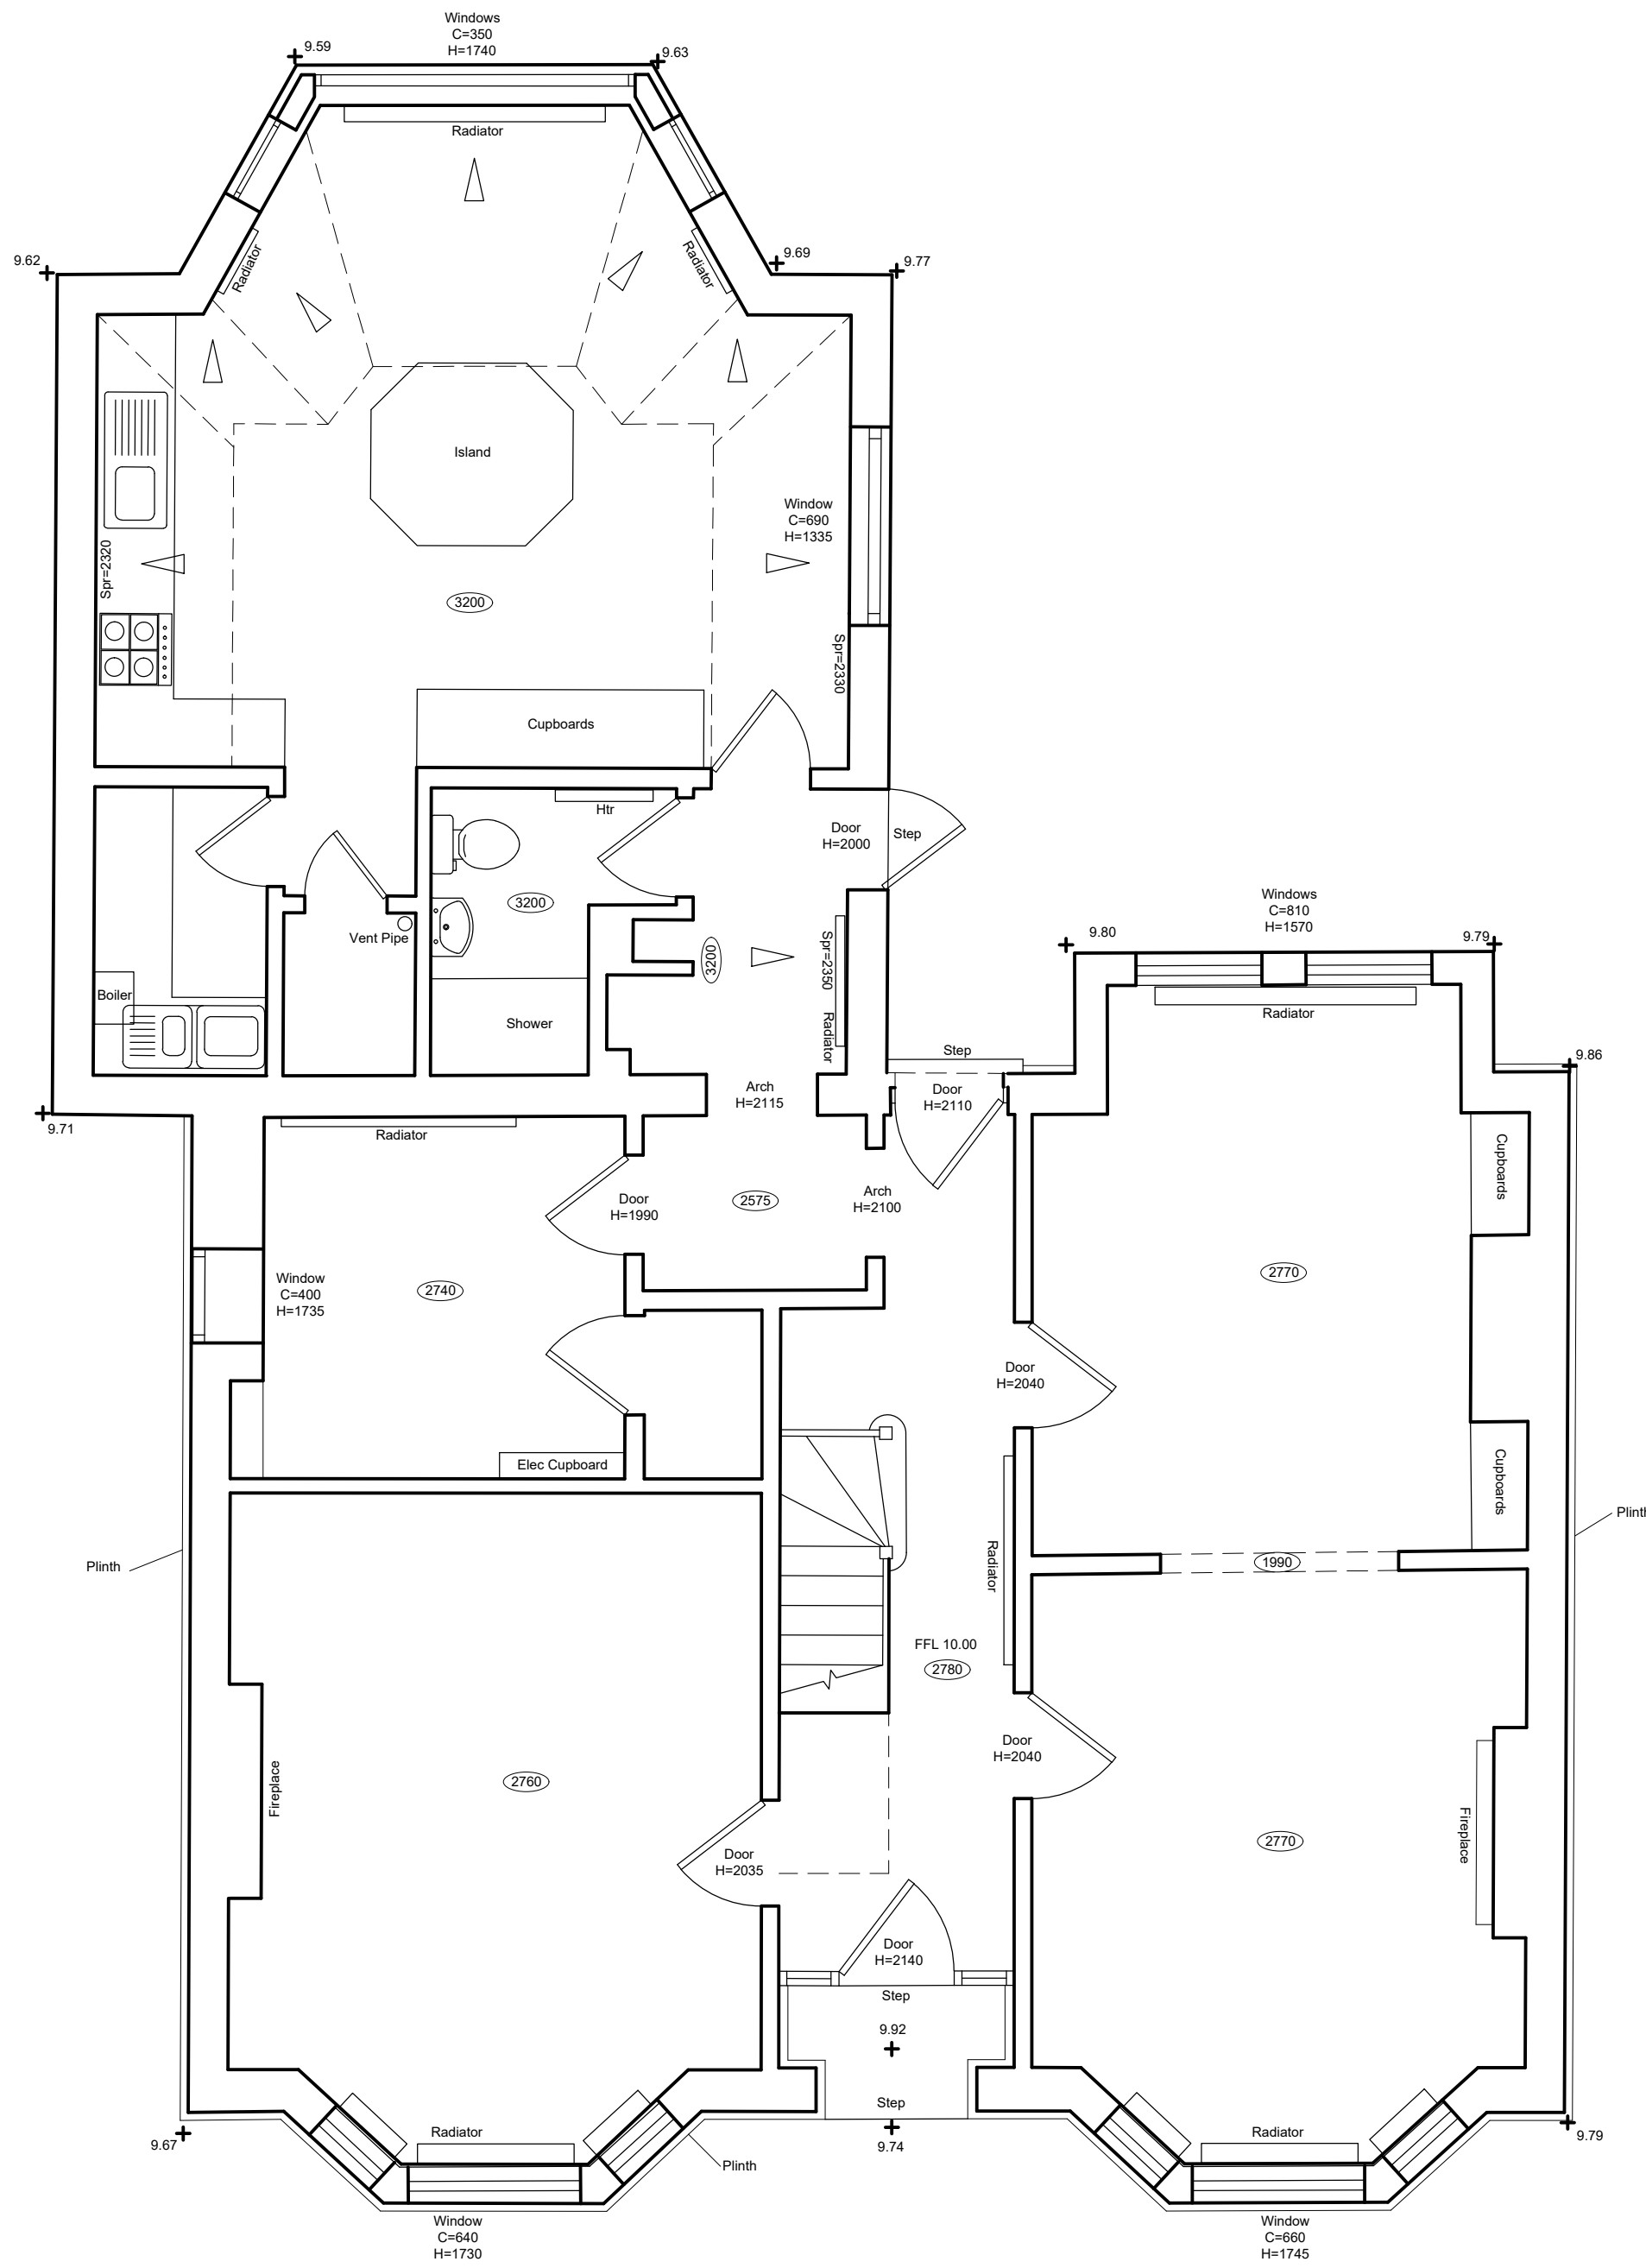

01 Existing Ground Floor Plan
GA-002 1:50/BA1

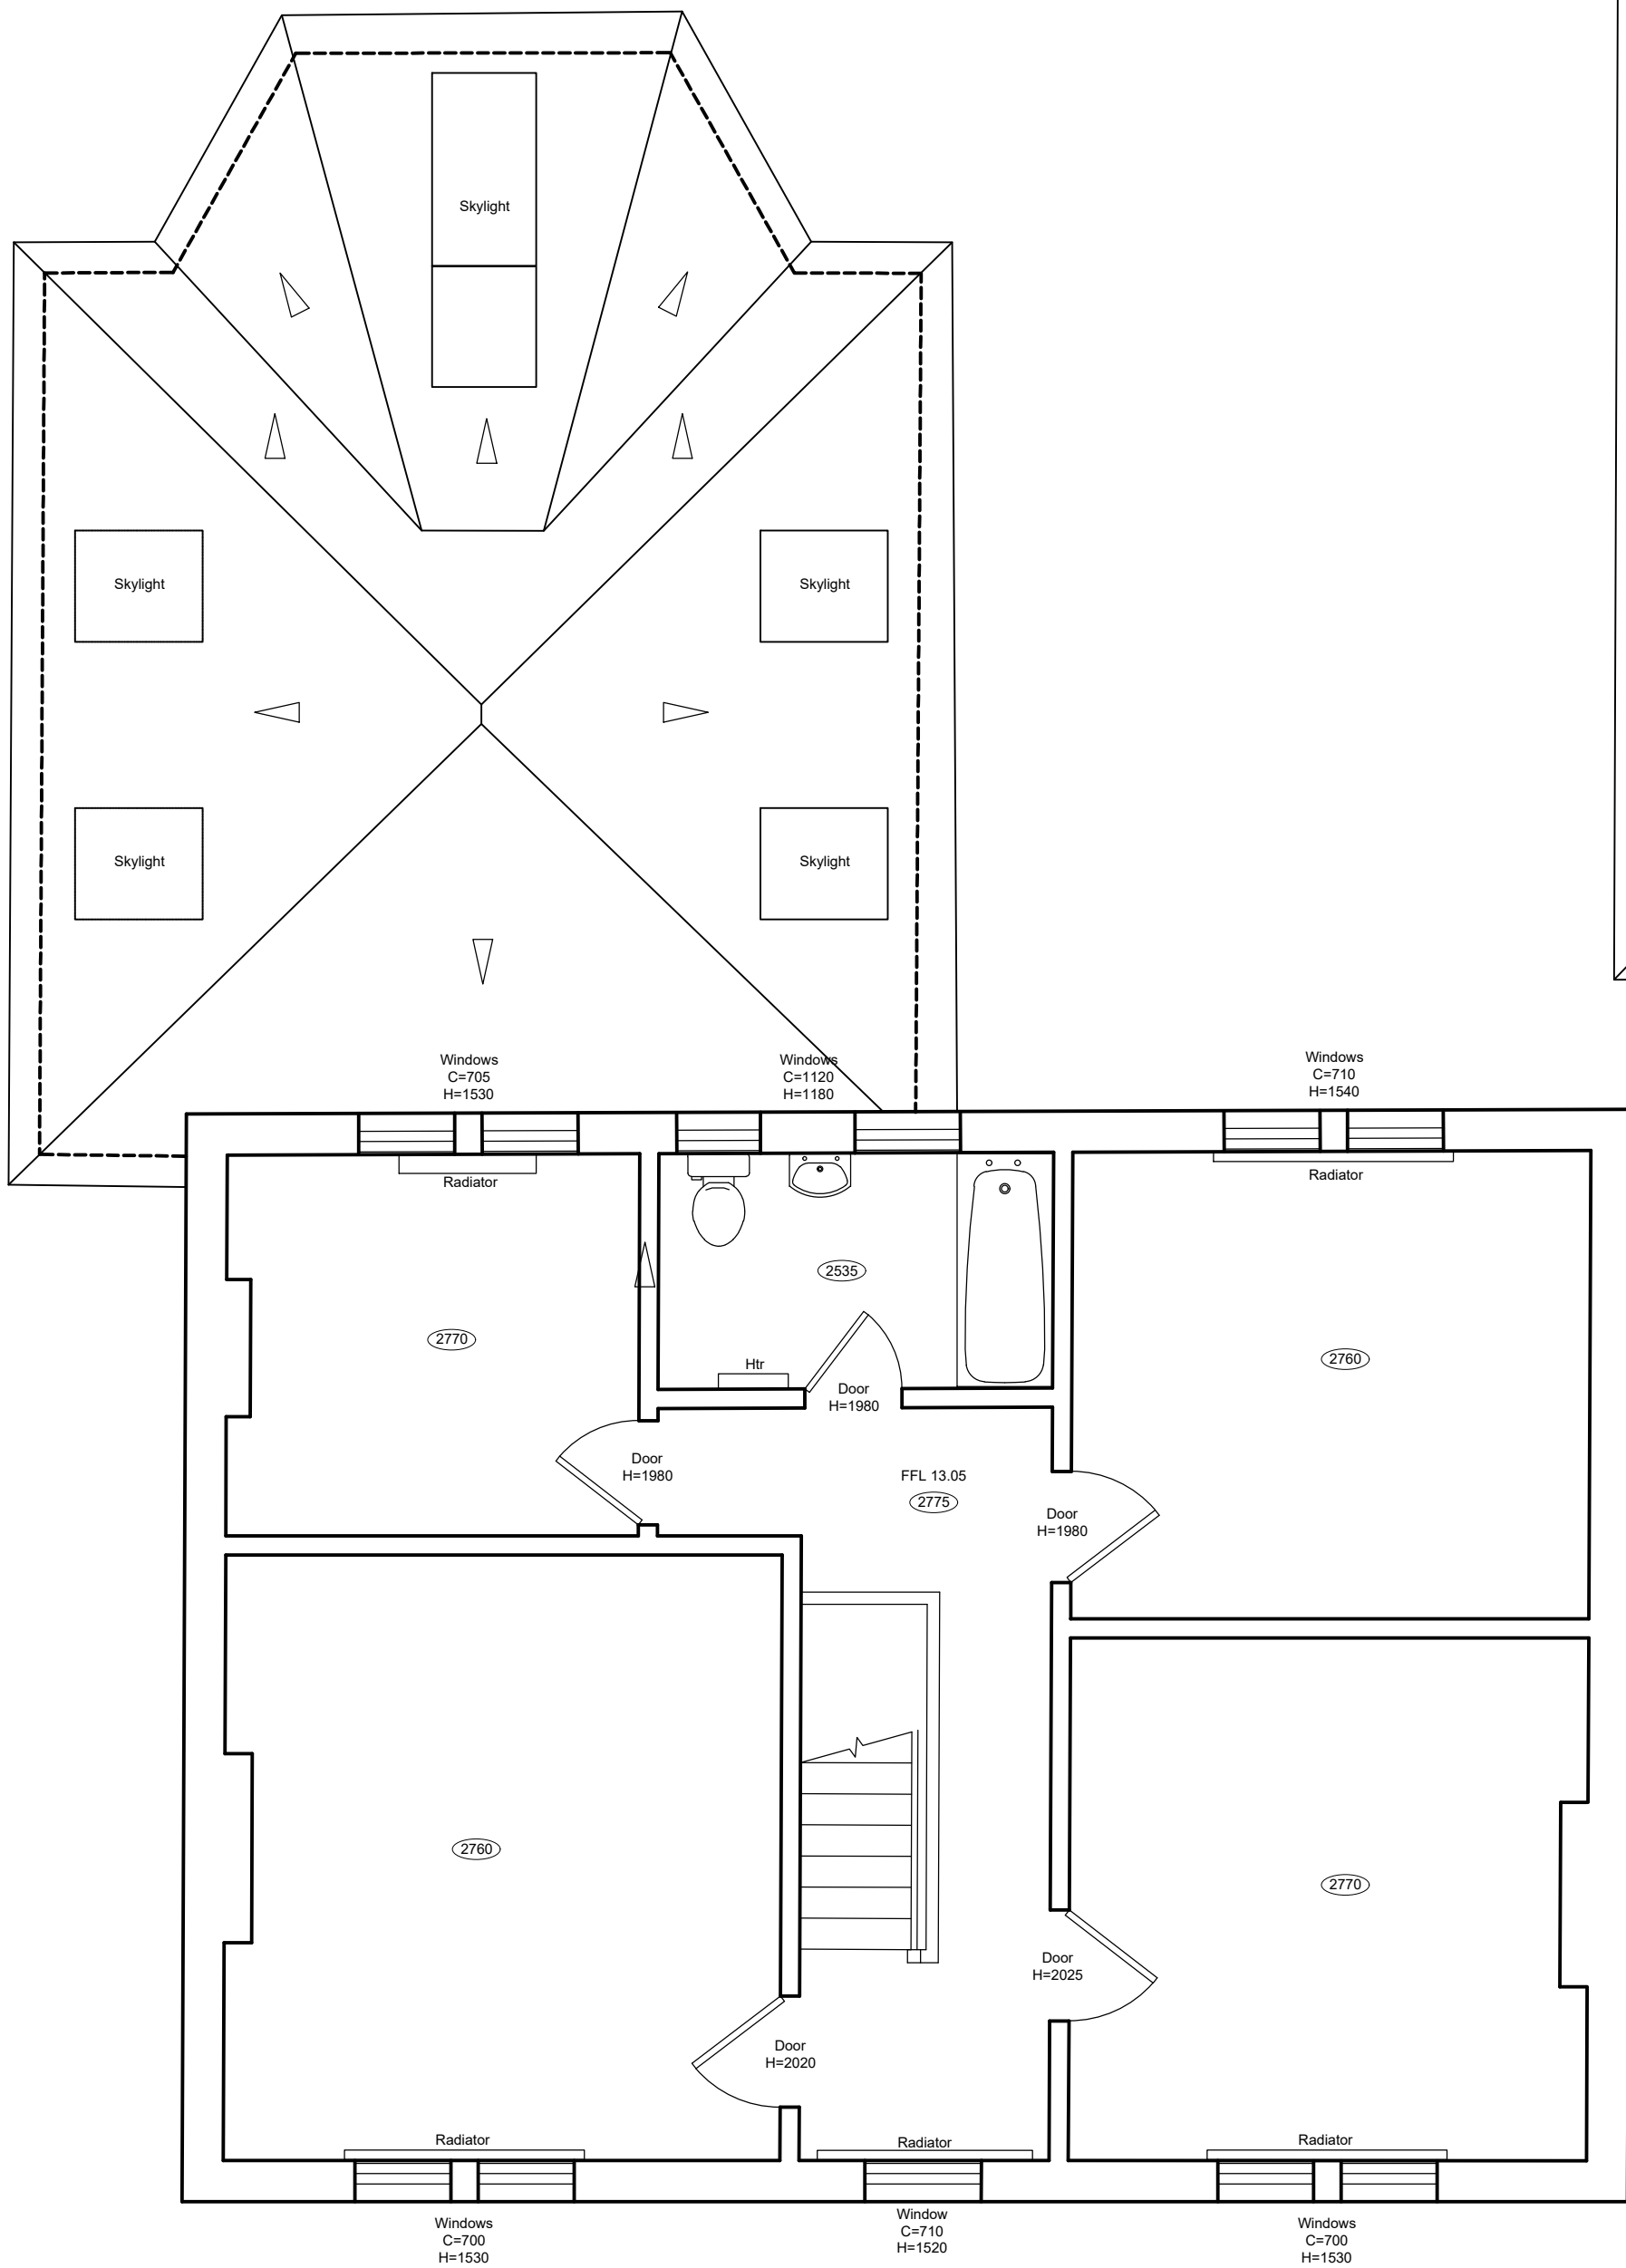



02 Existing First Floor Plan
GA-002 1:50/BA1

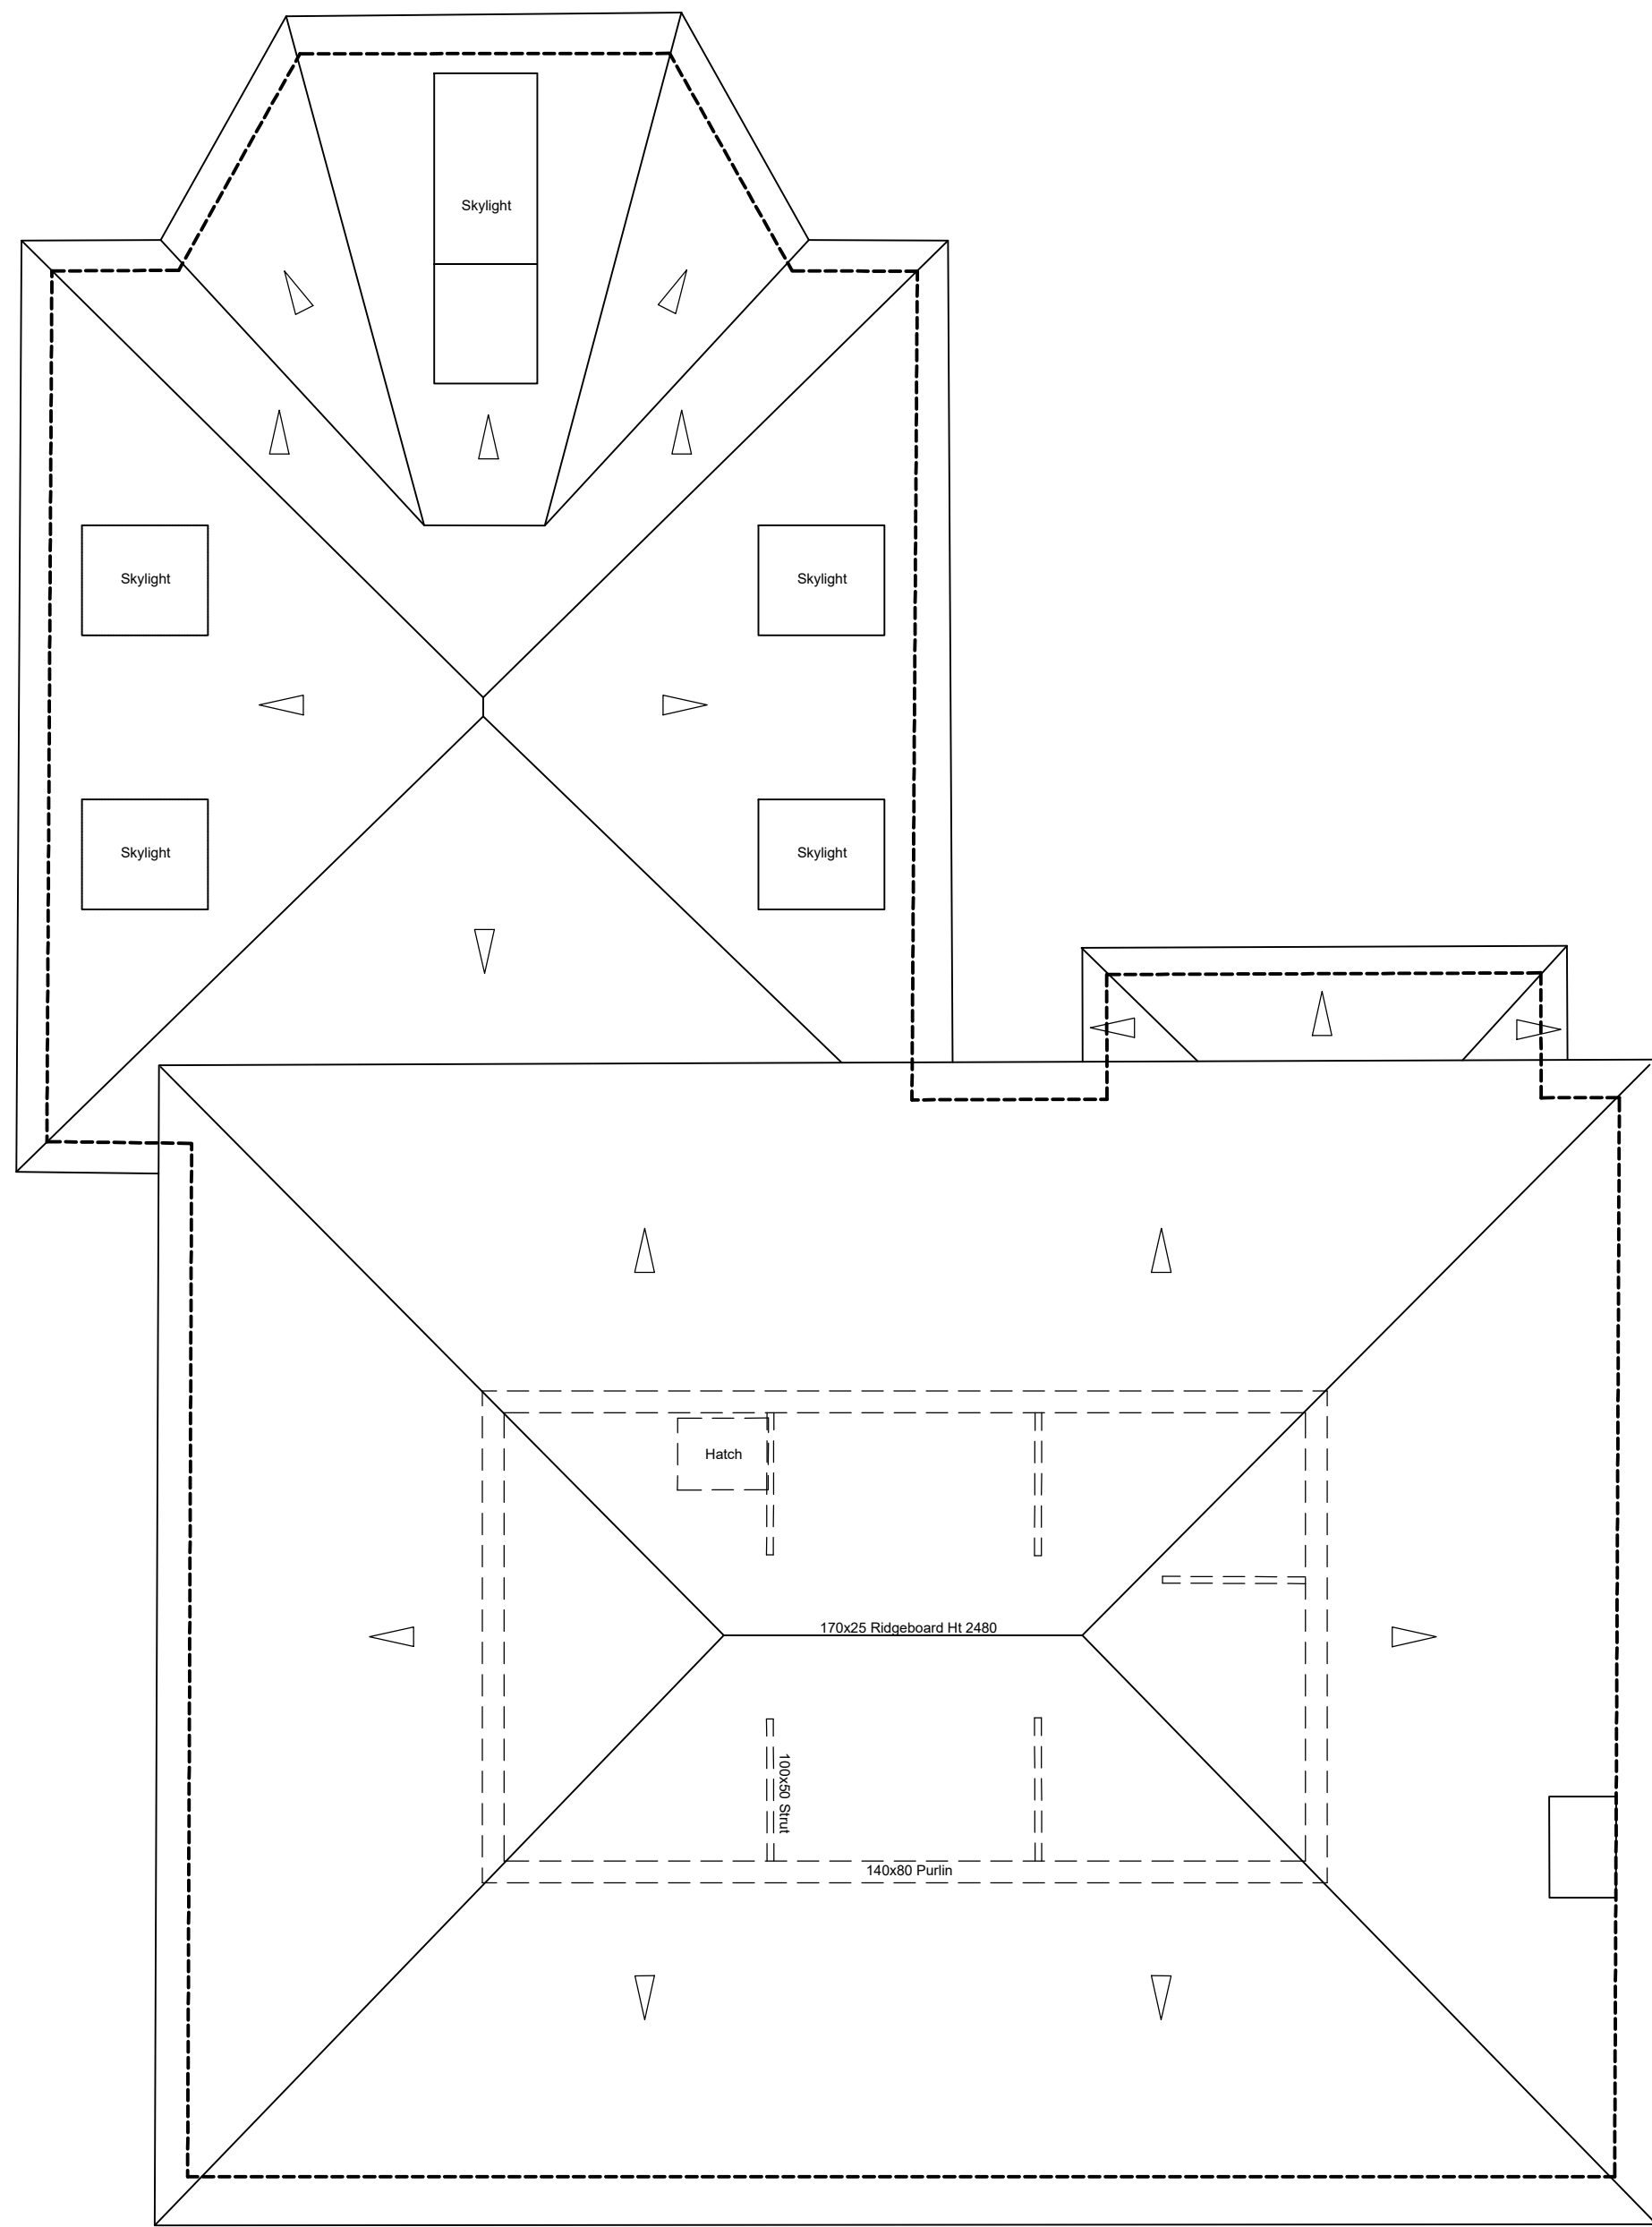

03 Existing Roof Plan
GA-002 1:50/BA1

ALL DIMENSIONS MUST BE CHECKED ON SITE
INFORM THE ARCHITECT OF ANY DISCREPANCIES PRIOR TO CONSTRUCTION

KEY PLAN

 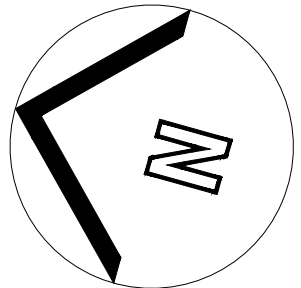

NOTES

DRAWING REMAINS COPYRIGHT OF THE ARCHITECT.

ALL MEASUREMENTS TO BE CHECKED AND CONFIRMED
ON SITE.
DIMENSIONAL DISCREPANCIES TO BE REFERRED TO THE
ARCHITECT.
DO NOT SCALE - IF IN DOUBT ASK!

P01 17.05.21 INITIAL ISSUE BG BG
REV DATE DESCRIPTION DRN CHK

**connected
architecture**

CLIENT
Mrs Kennedy-George
PROJECT
39 College Rd
Reading, RG6 1QE

DRAWING TITLE
Existing Floor & Roof Plans

SCALE 1:50/BA1 / 1:100/BA3 A1 SHEET

STATUS
PRELIMINARY

DRAWING NO
0102-GA-0002 P01

© 2021 Connected Architecture Limited, all rights reserved