




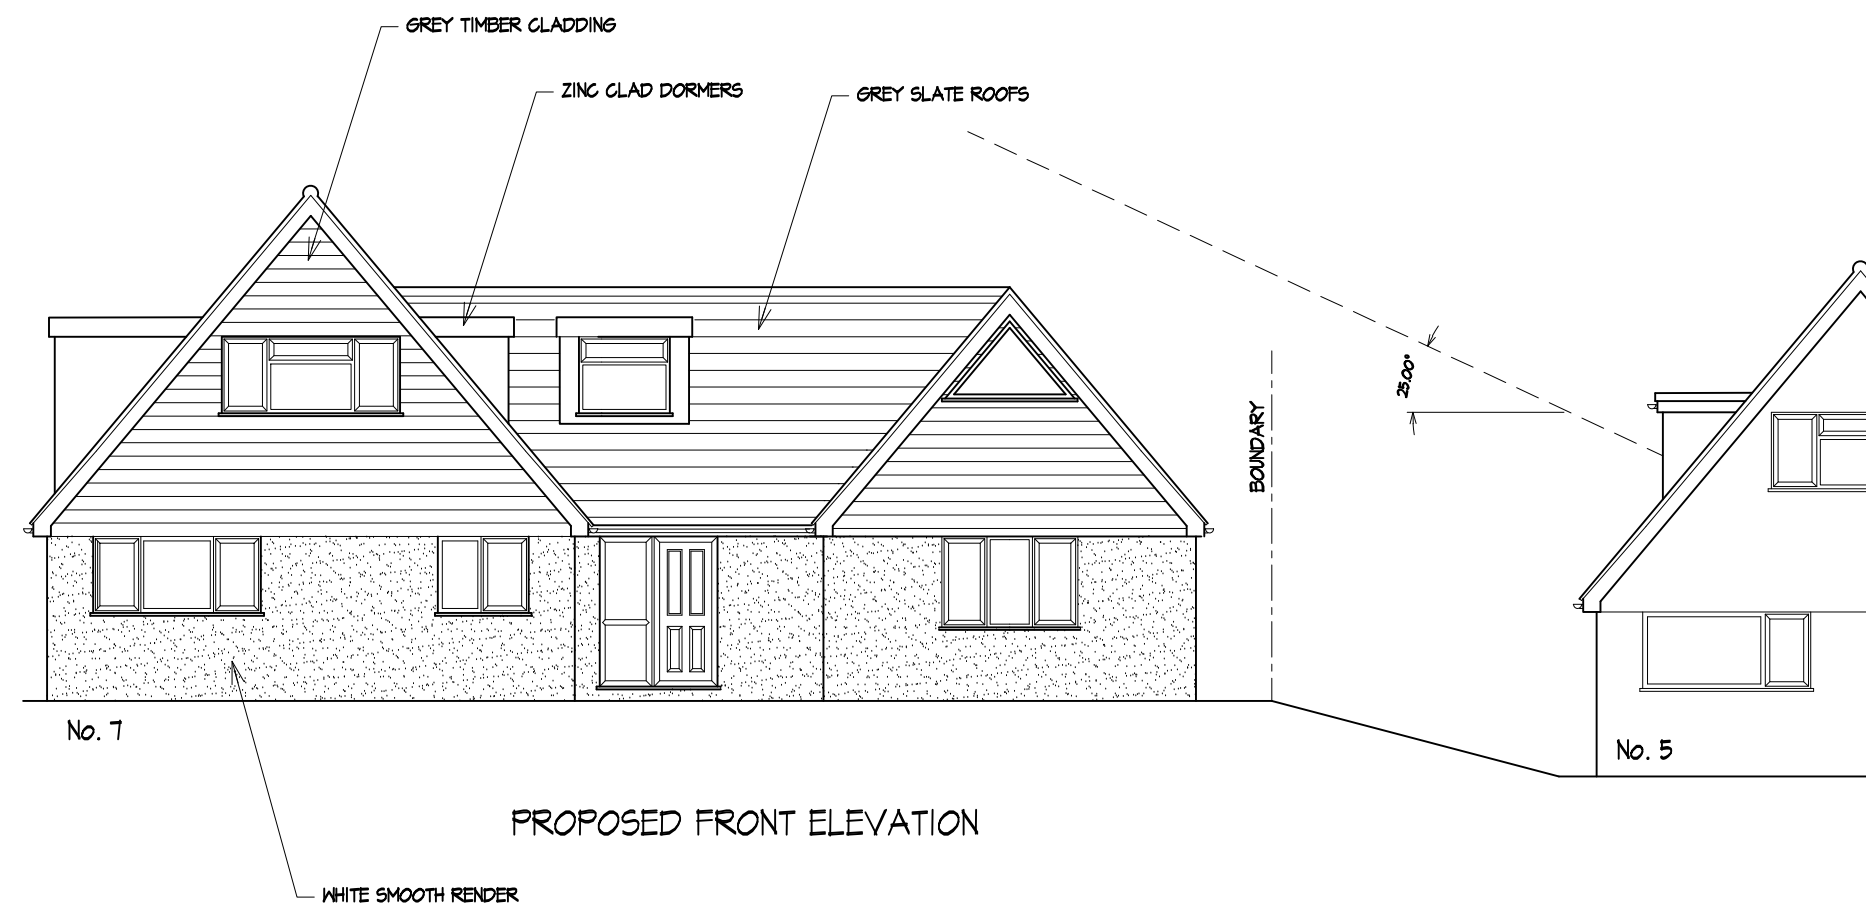

PROPOSED FRONT ELEVATION

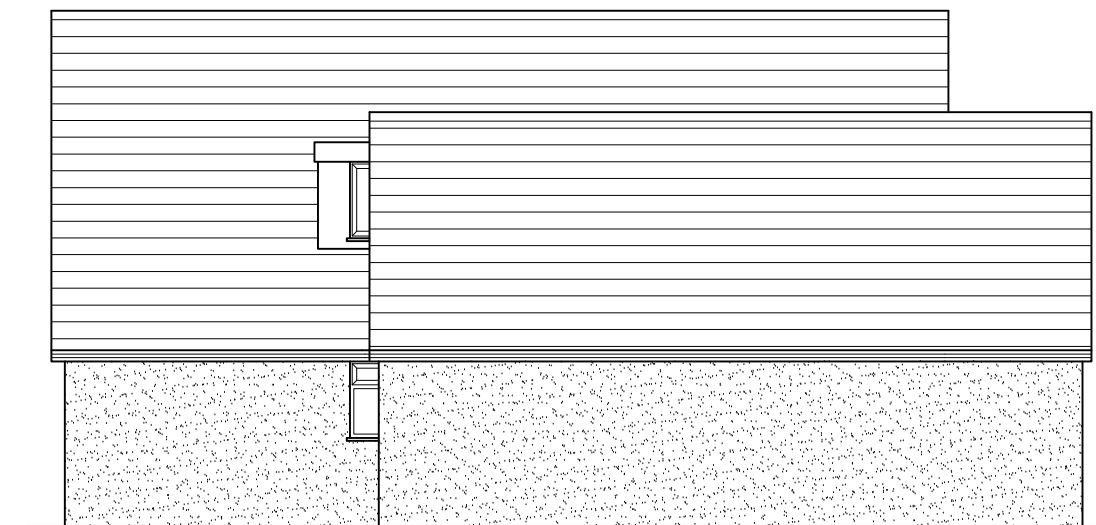

PROPOSED SIDE ELEVATION

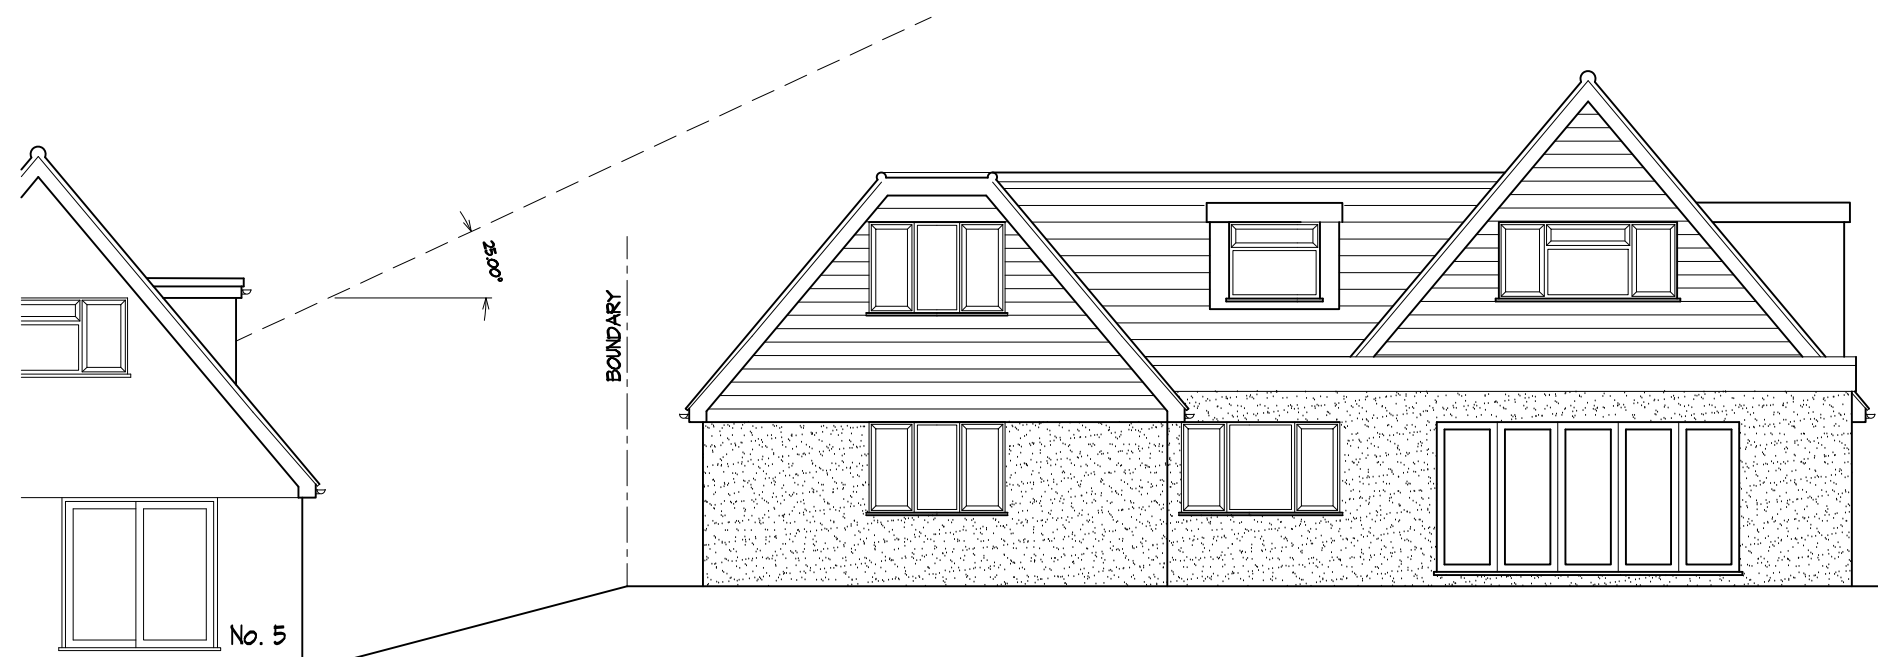

PROPOSED REAR ELEVATION



PROPOSED SIDE ELEVATION

0 0.5 1m 0.5 2m 3m 4m 5m
SCALE 1:100

PROJECT PROPOSED DEVELOPMENT AT ; 7 OAKHAM CLOSE READING RG31 6LD	
TITLE PROPOSED ELEVATIONS	
 CREATIVE DESIGN & STRUCTURE Ltd. HENSON HOUSE NEWTOWN ROAD HENLEY-ON-THAMES RG9 1HG Tel 01491 411922 info@creativedesignandstructure.co.uk www.creativedesignandstructure.co.uk	
DRAWN EB	SCALE @ A2 1:100
DATE SEPTEMBER 2018	
DRAWING No. 18718-06	REV. A B C D