





PROPOSED FRONT ELEVATION

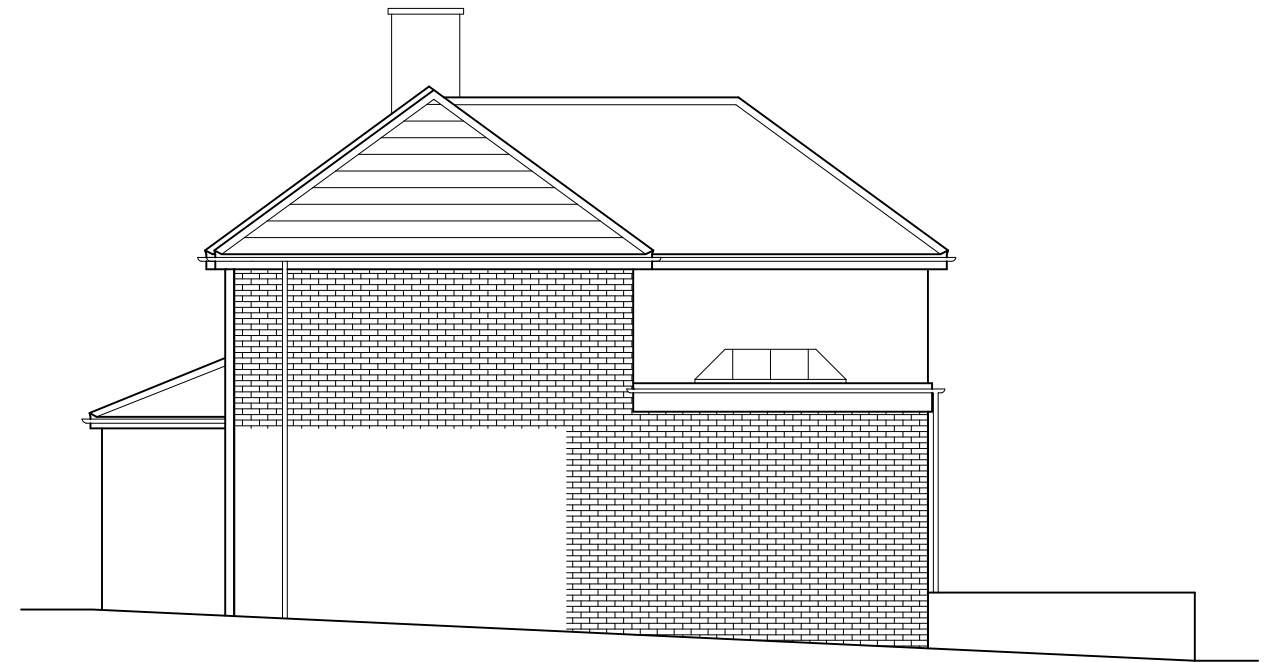

PROPOSED SIDE ELEVATION



PROPOSED REAR ELEVATION

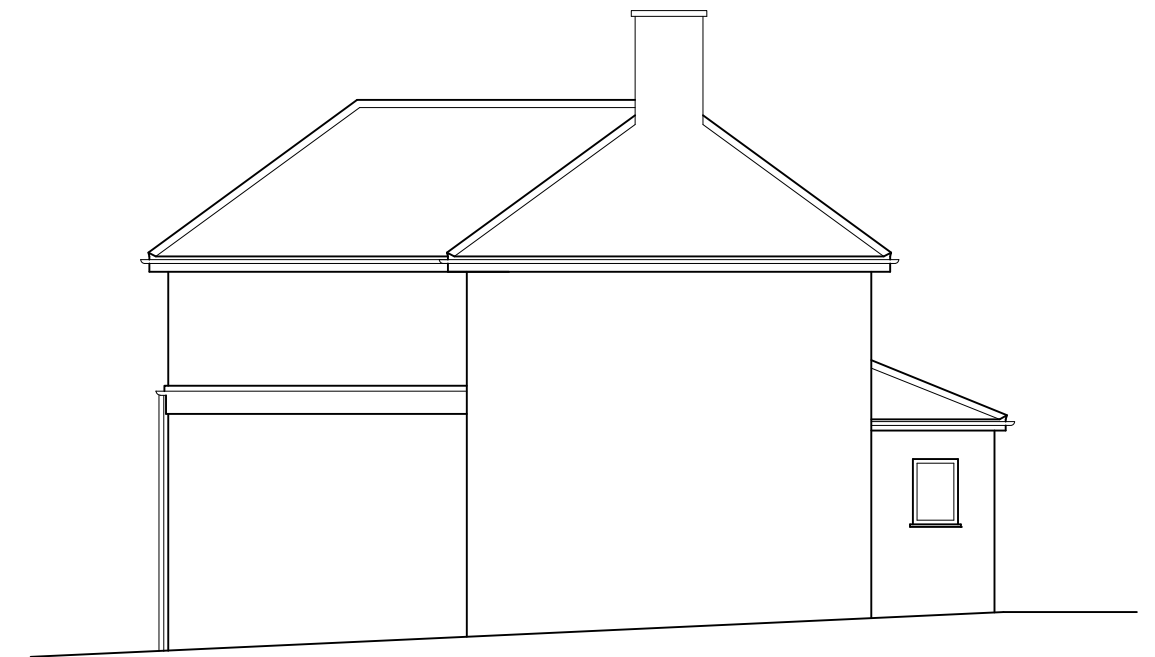

PROPOSED SIDE ELEVATION

0 0.5 1 1.5 2 3 4 5m
SCALE 1:100

PROJECT:
159 HENLEY ROAD
CAVERSHAM
RG4 6DN

DRAWING TITLE:

PROPOSED
ELEVATIONS



CREATIVE DESIGN
& STRUCTURE

UNIT 1, HENSON HOUSE, NEWTOWN ROAD
HENLEY-ON-THAMES, RG9 1HG
TEL: 01491411922

DRAWN: E.R
SCALE: 1:100 @ A3
DATE: JAN 2021
STATUS: PLANNING

DRAWING NO.
00121-06

REV.
A