



This drawing may be scaled with reference to the scale bar for planning application purposes only. Do not scale for any other purpose, use only annotated dimensions. All dimensions are to be checked by parties using the drawing, and any errors or omissions are to be reported to Weston & Co Architects Ltd.


Rev.	Date	Note	Author	Checked
-	dd/mm/yy	Note	XXX	XXX

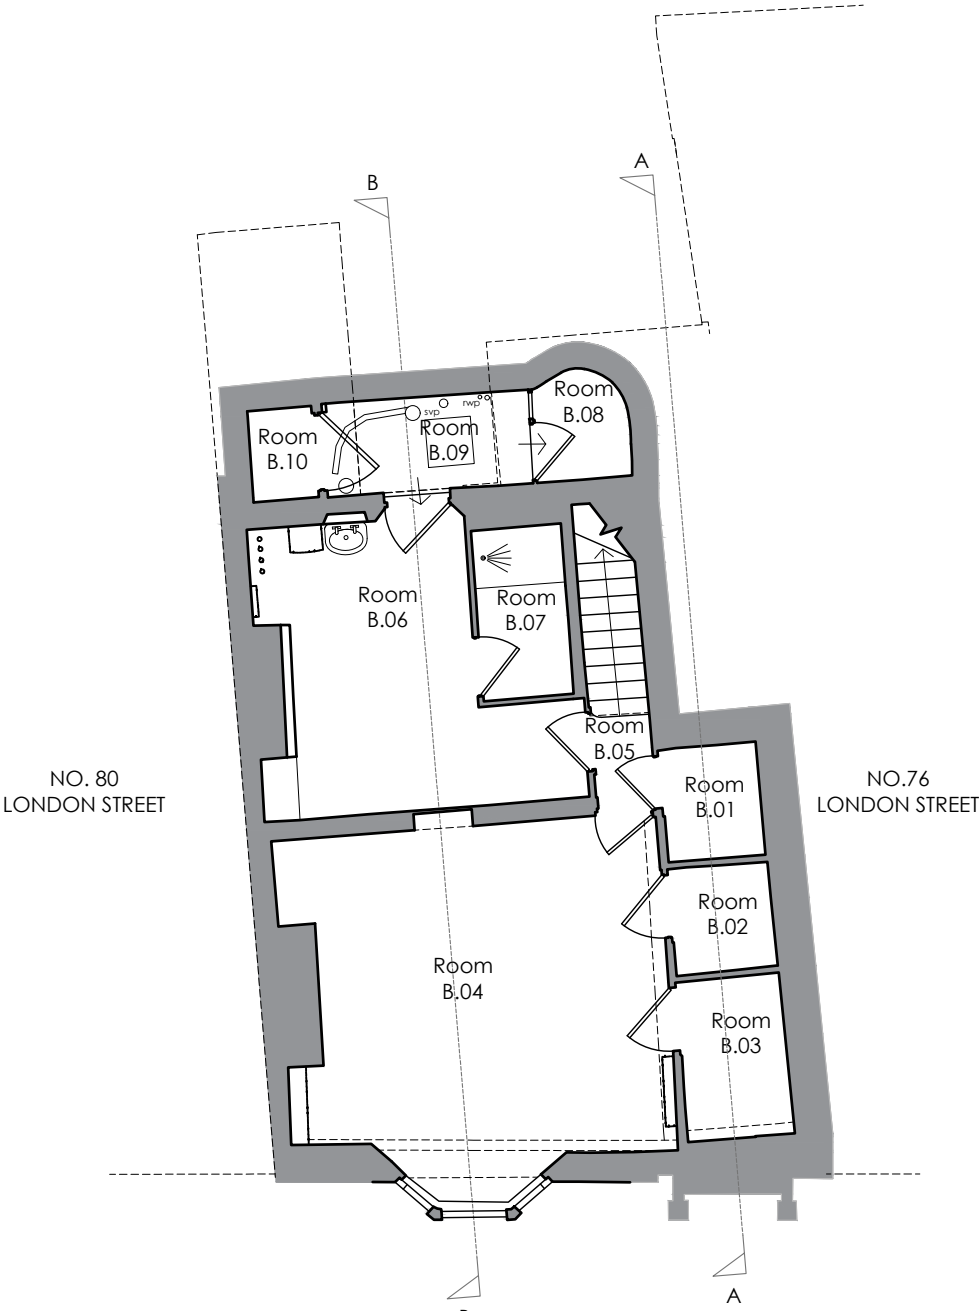

EXISTING BASEMENT FLOOR PLAN

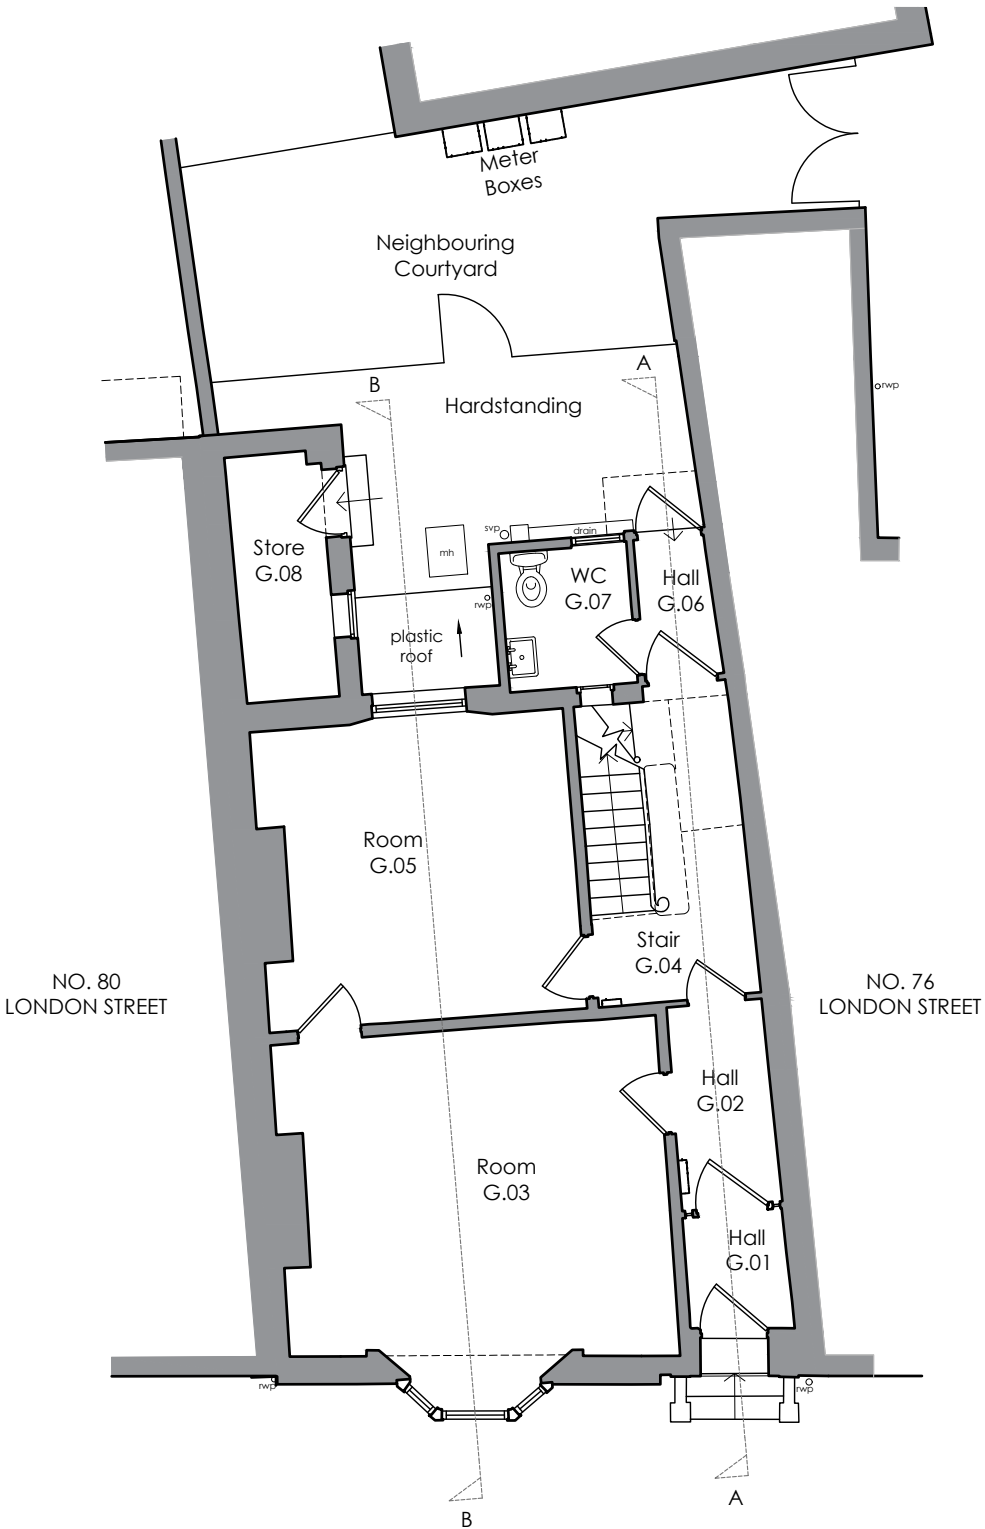

EXISTING GROUND FLOOR PLAN

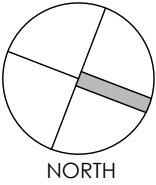

Project	Refurbishment & Alterations 78 London Street Reading RG1 4SJ					Drawing	Existing Basement and Ground Plans				
						Job-Dwg Number	19017-PL-03			Rev.	-
Client	Turner Property Ltd					WESTON + CO ARCHITECTS Watlington House 44 Watlington Street Reading, RG1 4RJ T. 0118 375 0252 www.weston-co.com					
Status	Planning										
Scale	1/100		Sheet Size A3								
Author	JT	Checked	CTW	Date	16/03/2020						