


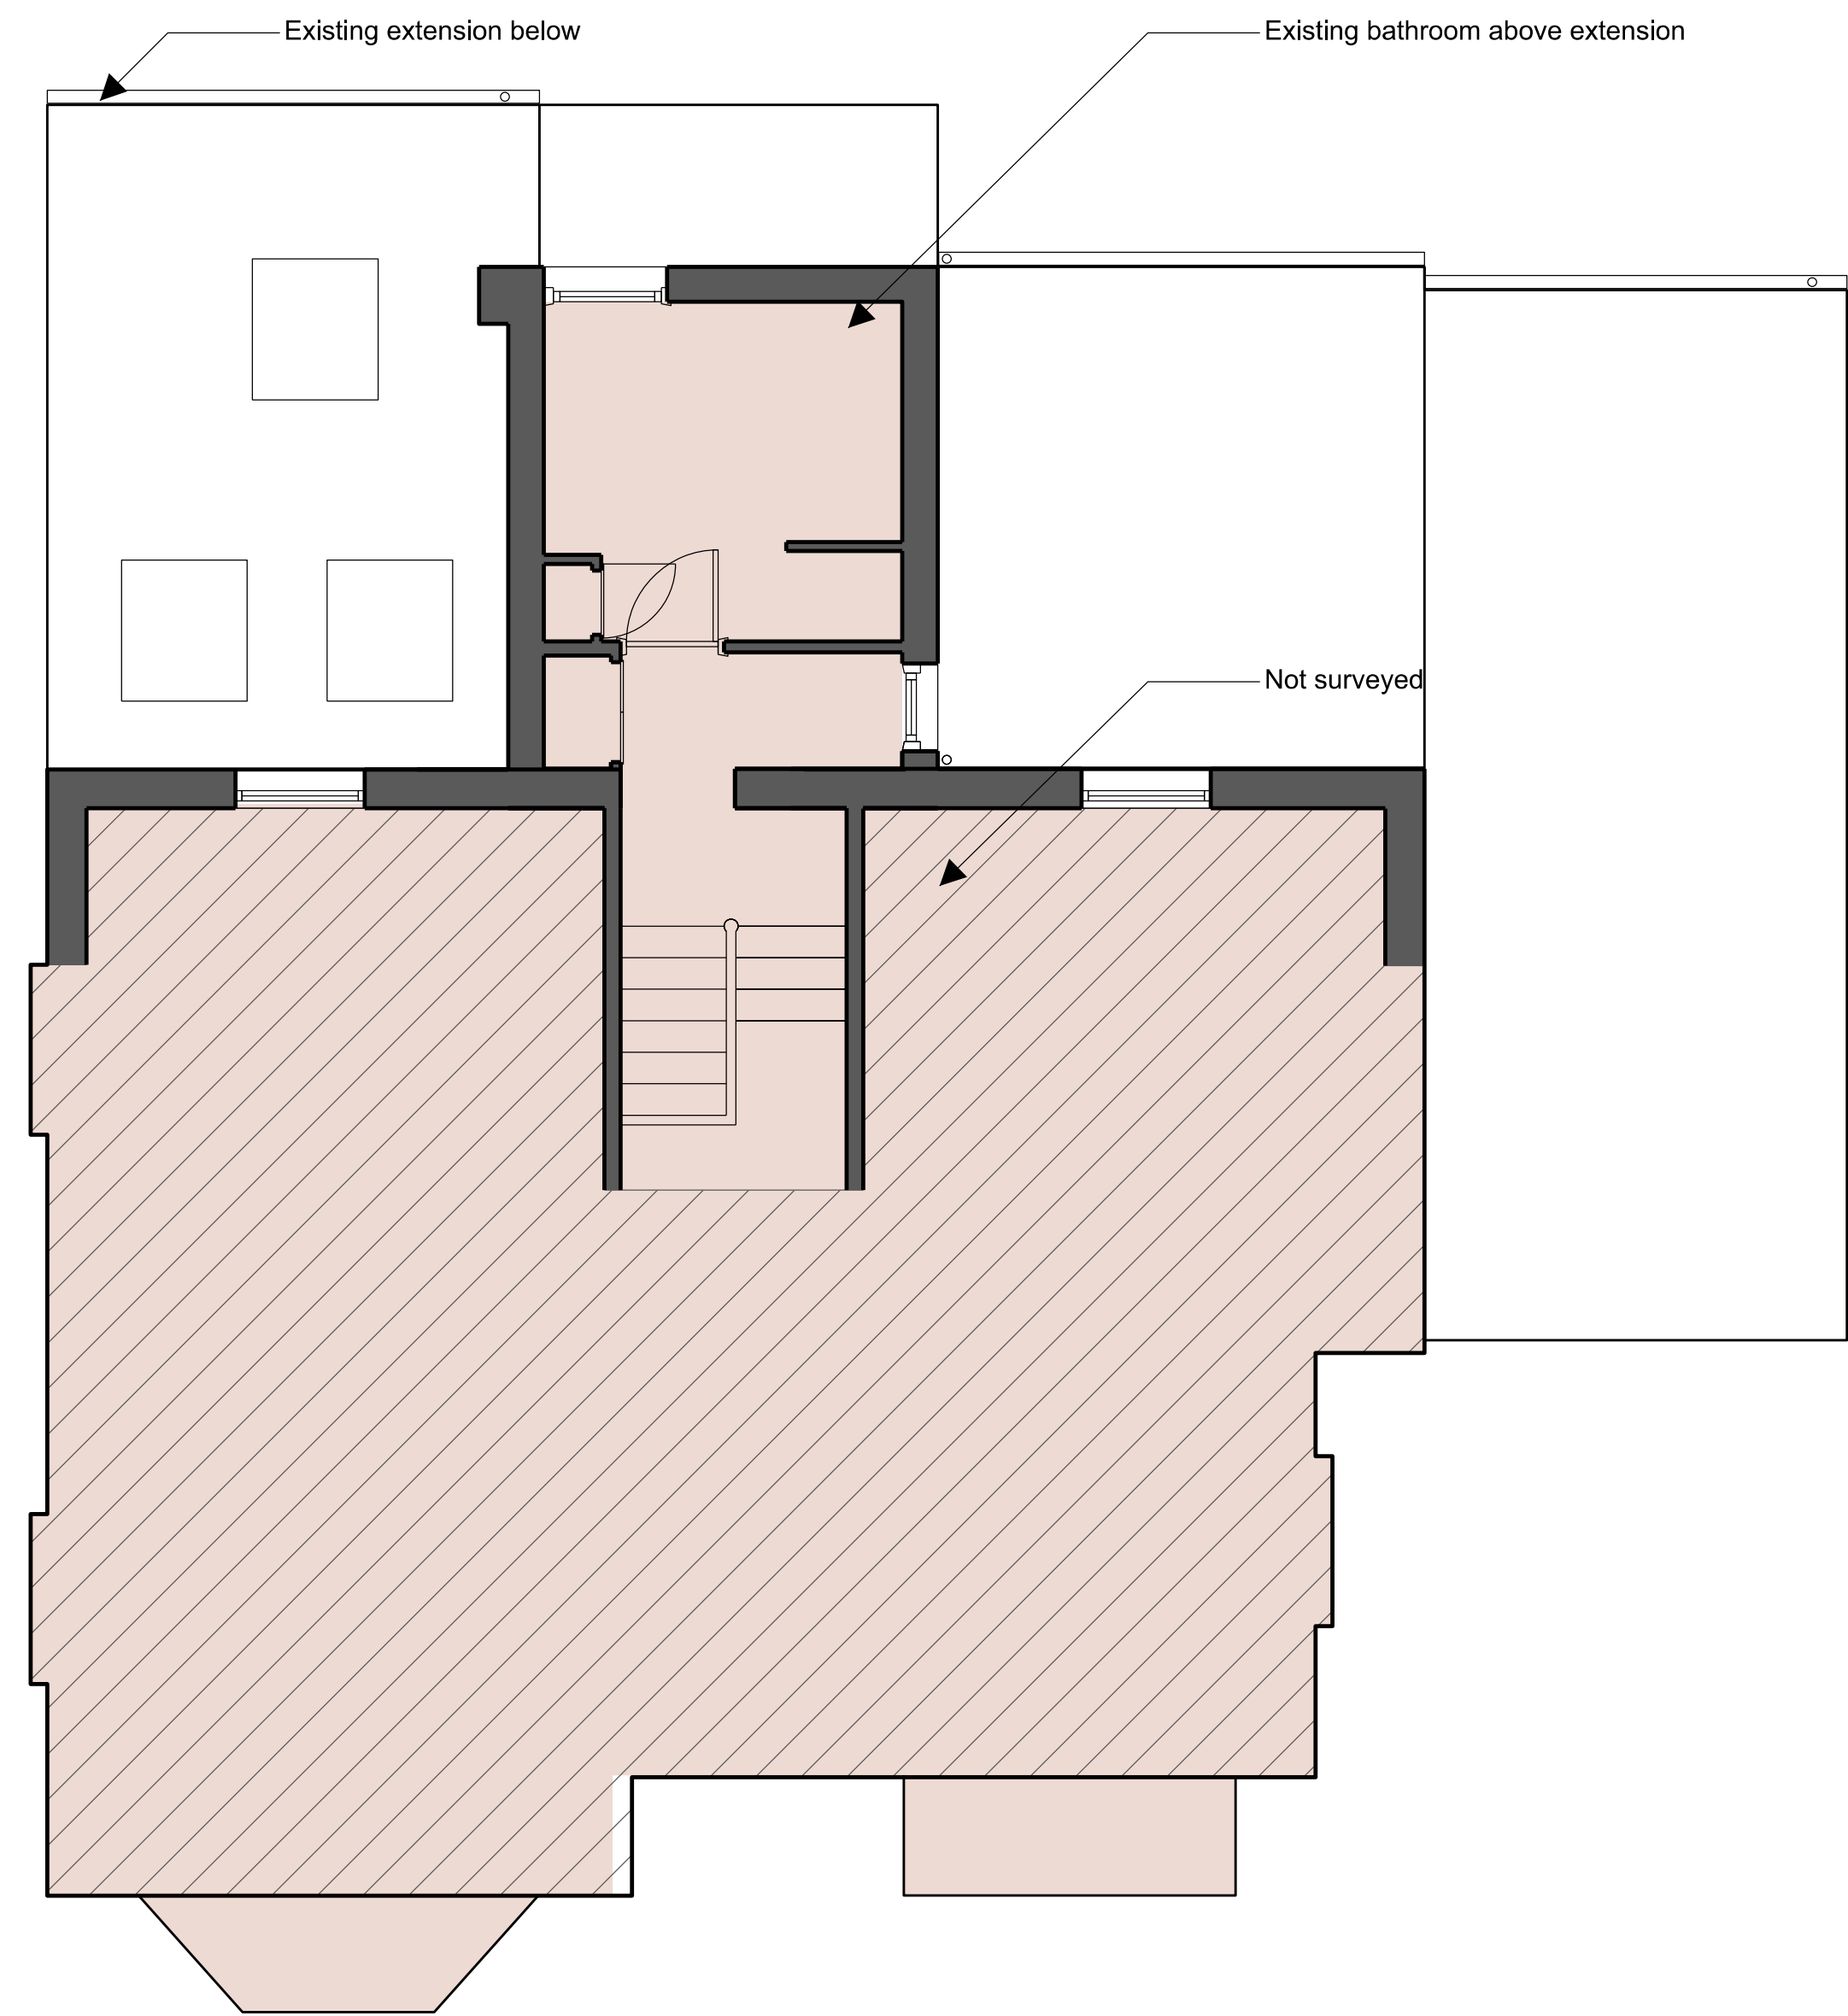

Comments

General notes

Errors to be reported immediately to the Architect.

Rev.	Date	Description	Drawn	Check
00	23.08.20	Planning Issue	AH	CHW



hillharveywood

E: studio@hillharveywood.com
www.hillharveywood.com

Project	Project number
Bulmershe Road Reading	001
Client	
Ciaran and Hanna Deeney	

Drawing name	Drawing number	
Existing Partial first floor plan	P_02_01	
Date	23/08/2020	Issue
Scale / Format	1:50/A1, 1:100 / A3	00
Drawn / Checked	AH / CHW	
Approved		
CAD References		