
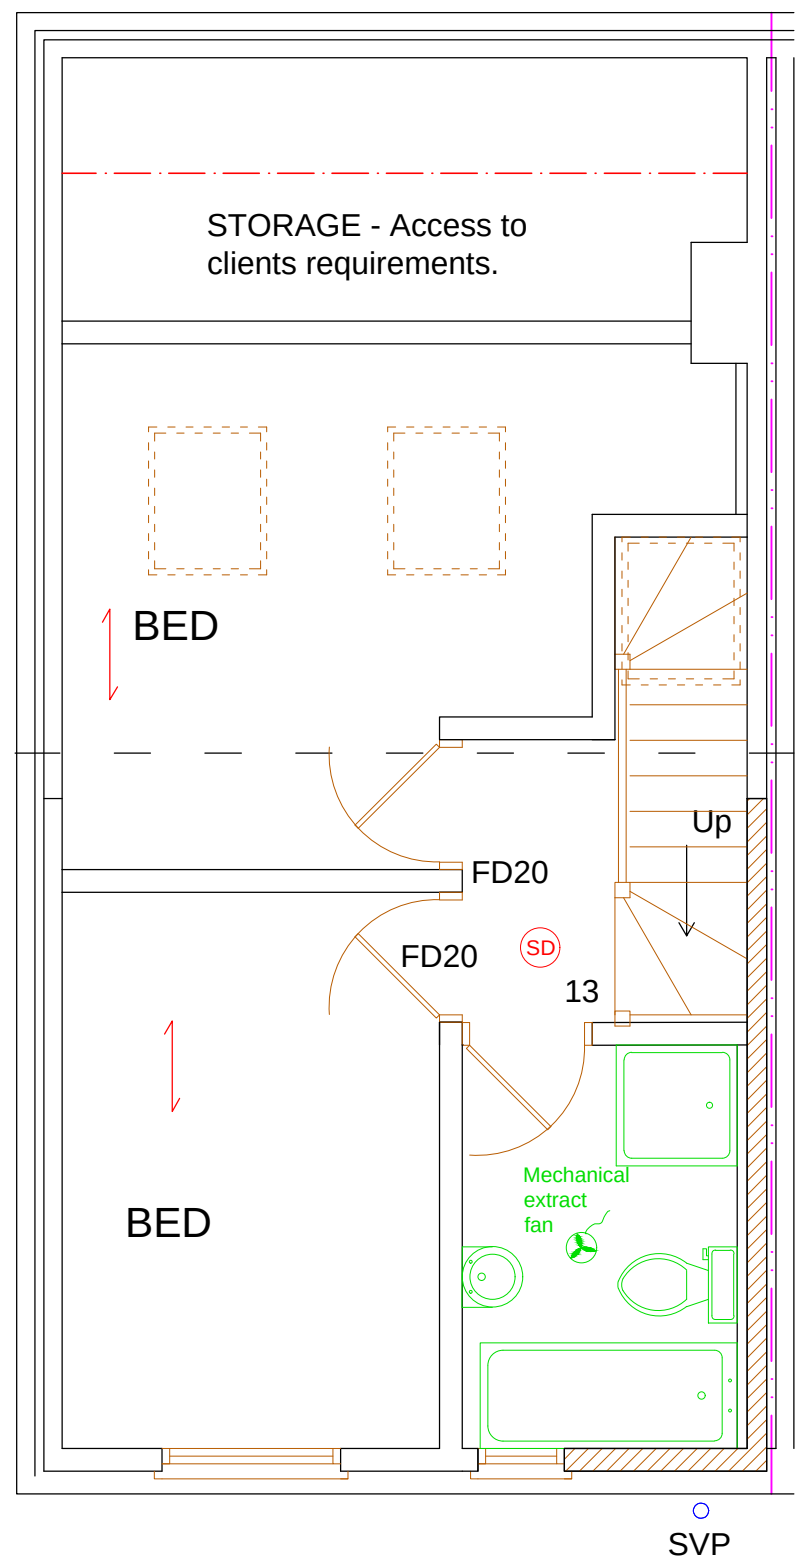


c. 750
w. 1150

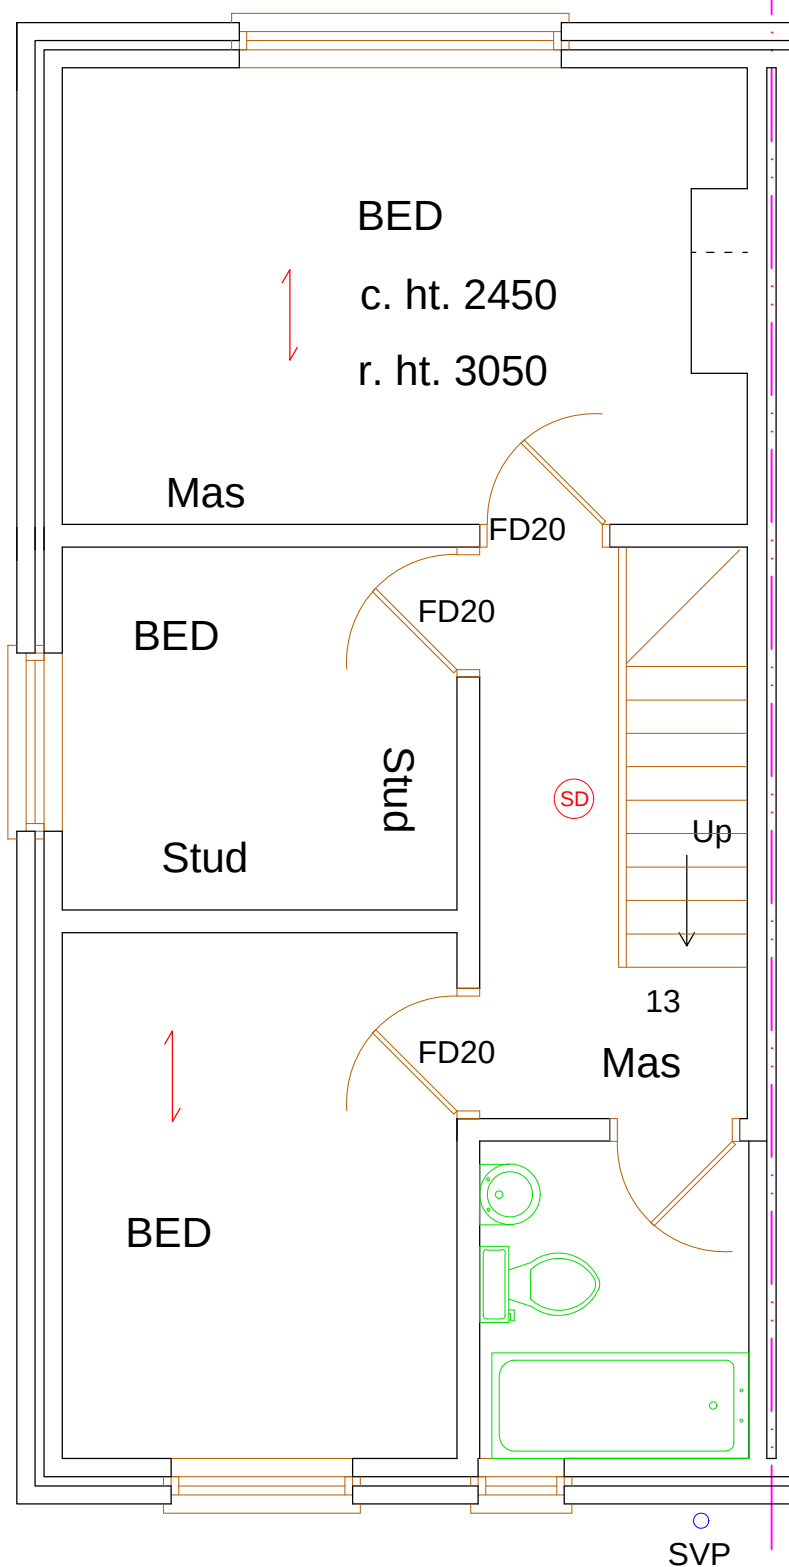

B.Sc.M.Sc.
MRICS MIFireE

Chartered Building Surveyor, Architectural Services,
Fire Safety Consultant, Planning & Development
Consultant

Phone: 020 8230 4636
email: info@john-molloy.co.uk

137 KIDMORE ROAD., READING, RG4 7NH
CLIENT: MR & MRS JENKINS

SURVEY DATE: 20/10/17
ISSUE DATE: 30/04/21

PROJECT:
GROUND & 1ST FLOOR EXTENSIONS,
(REAR PART 2 STOREY & SINGLE STOREY)

DRAWN BY:

DRAWING TITLE:
EXISTING 1ST AND 2ND FLOOR PLAN

REVISION:
DATE:

☐ Full planning ☐ Building Control
☐ Prior Approval ☐ Draft
☐ Permitted Development ☐ Other

SCALE: 1:50 / A3
DWG NO: 09

Verify all dimensions on site before commencing any work or shop
drawings. Allow 50mm for tolerance to all dimensions.

