



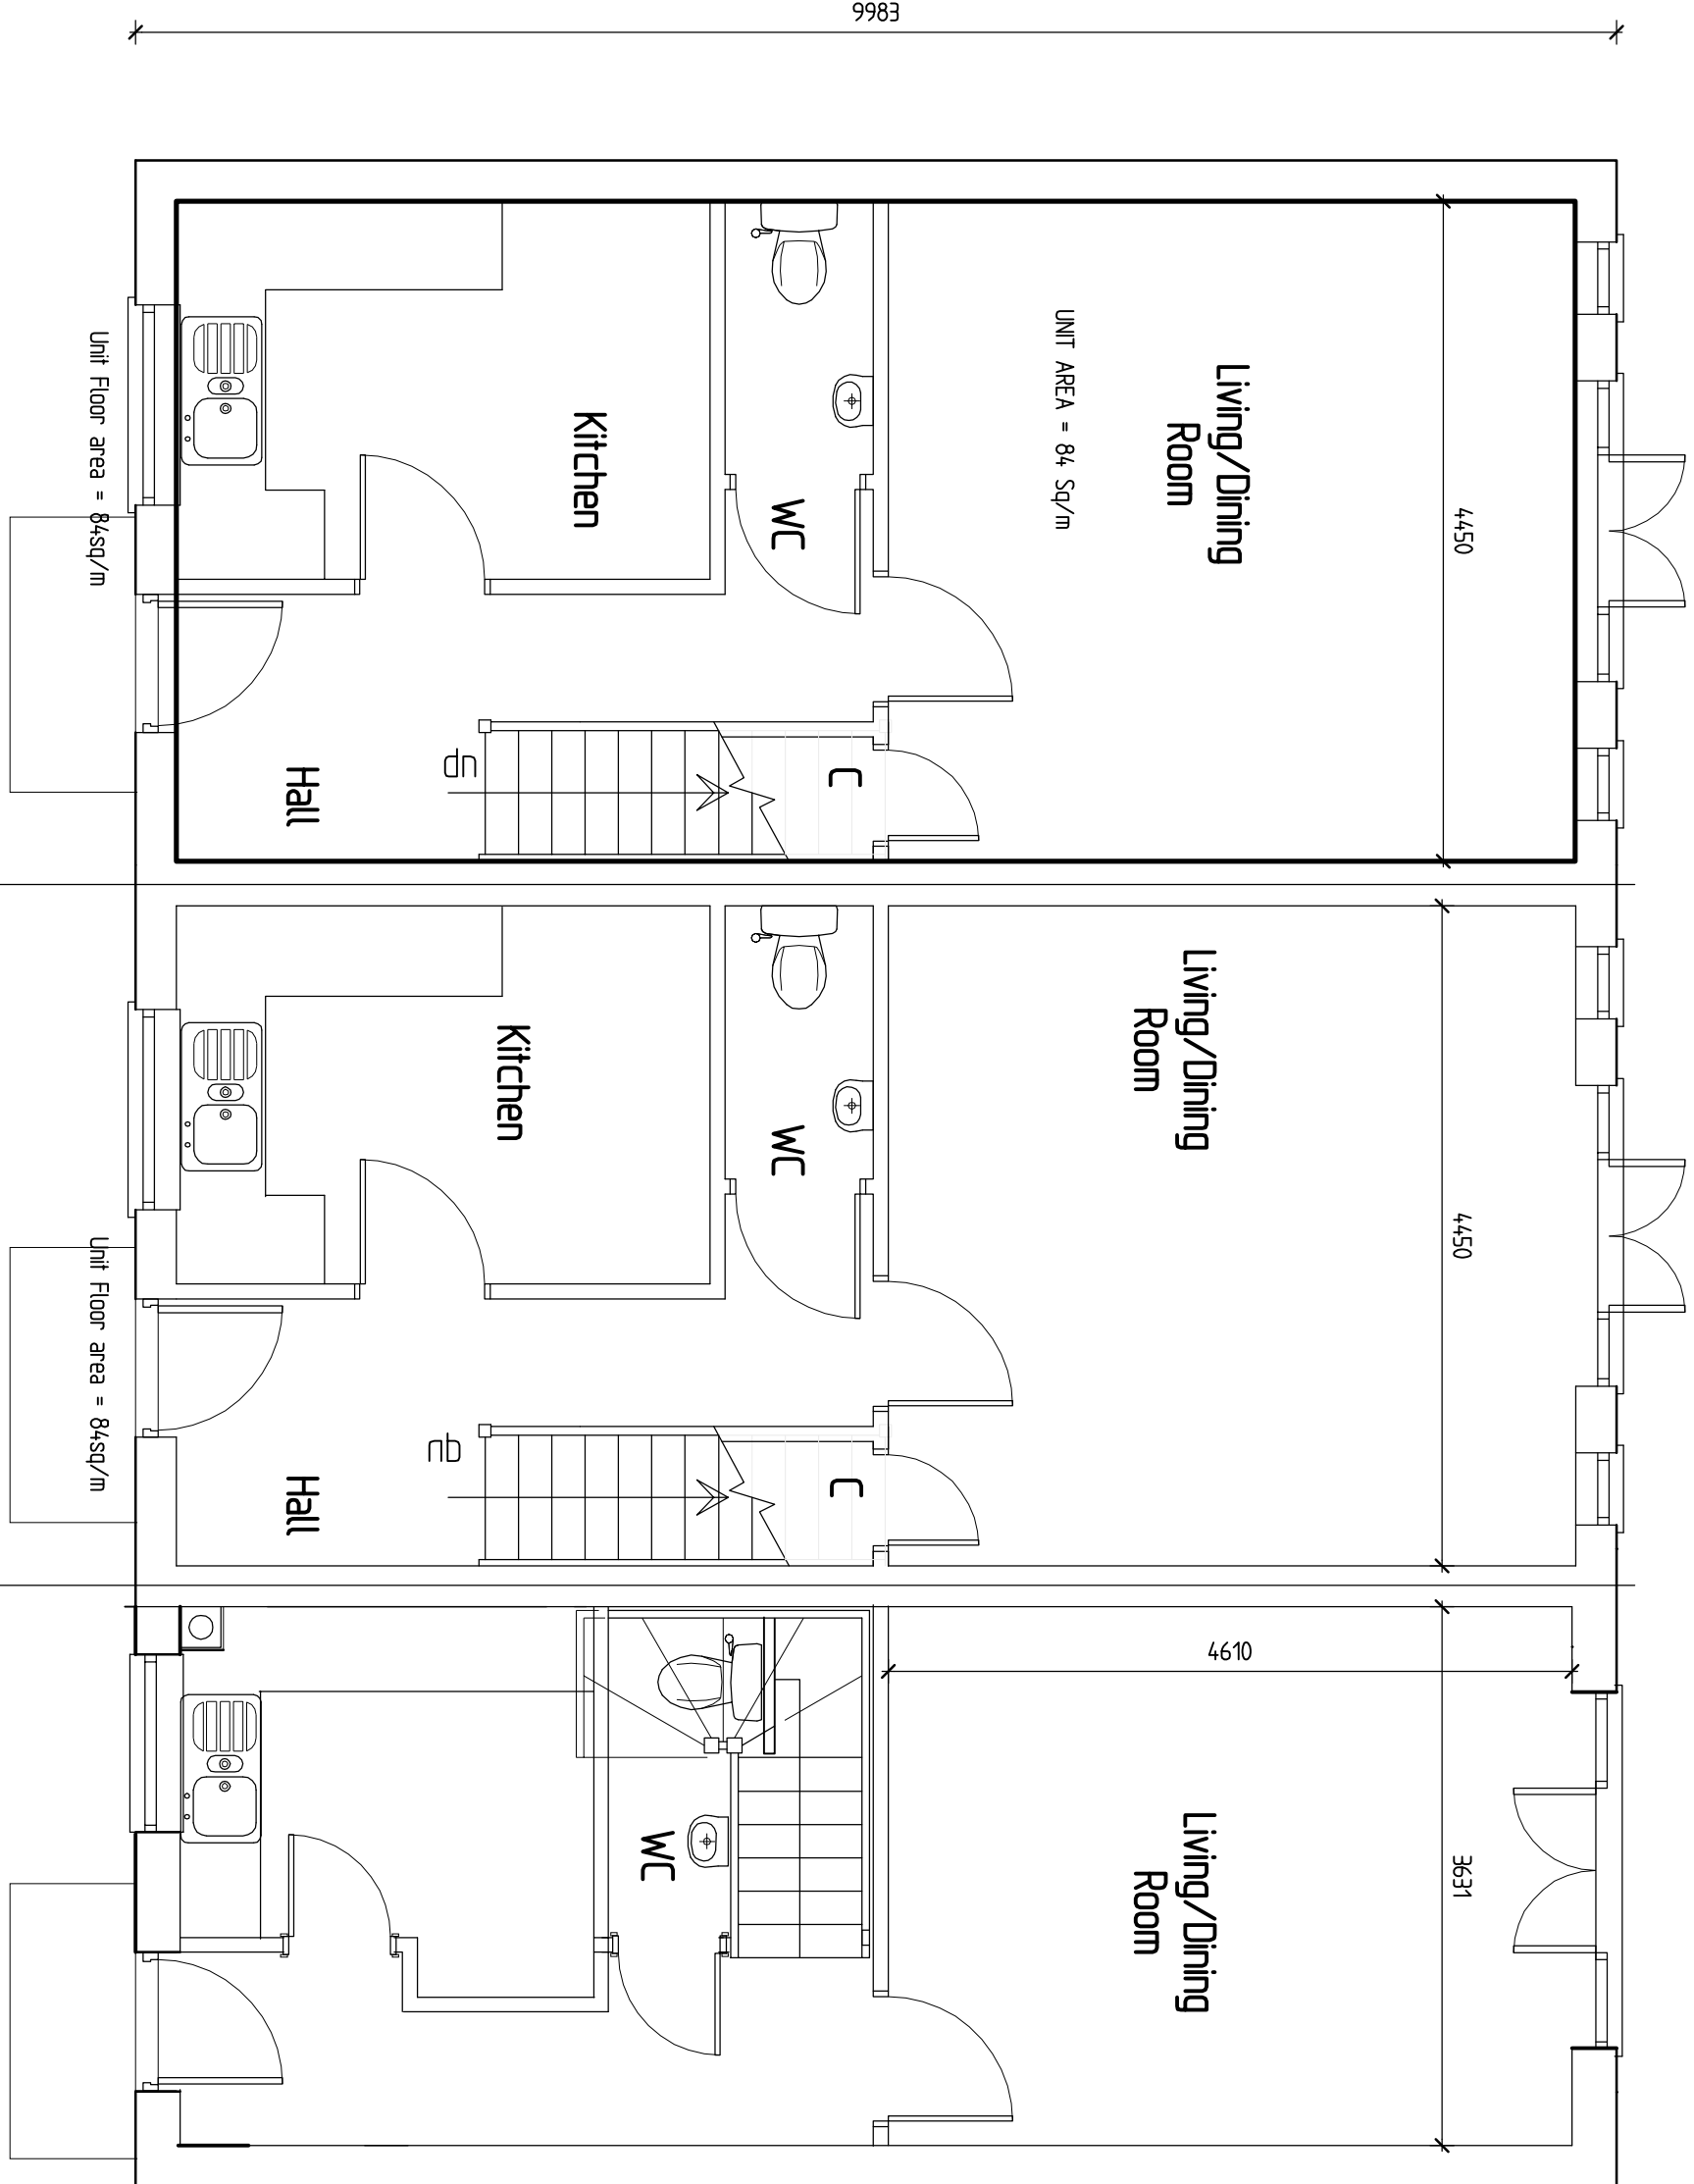


Proposed Ground Floor Plan
Scale 1-50

0 1 2 3 Metres

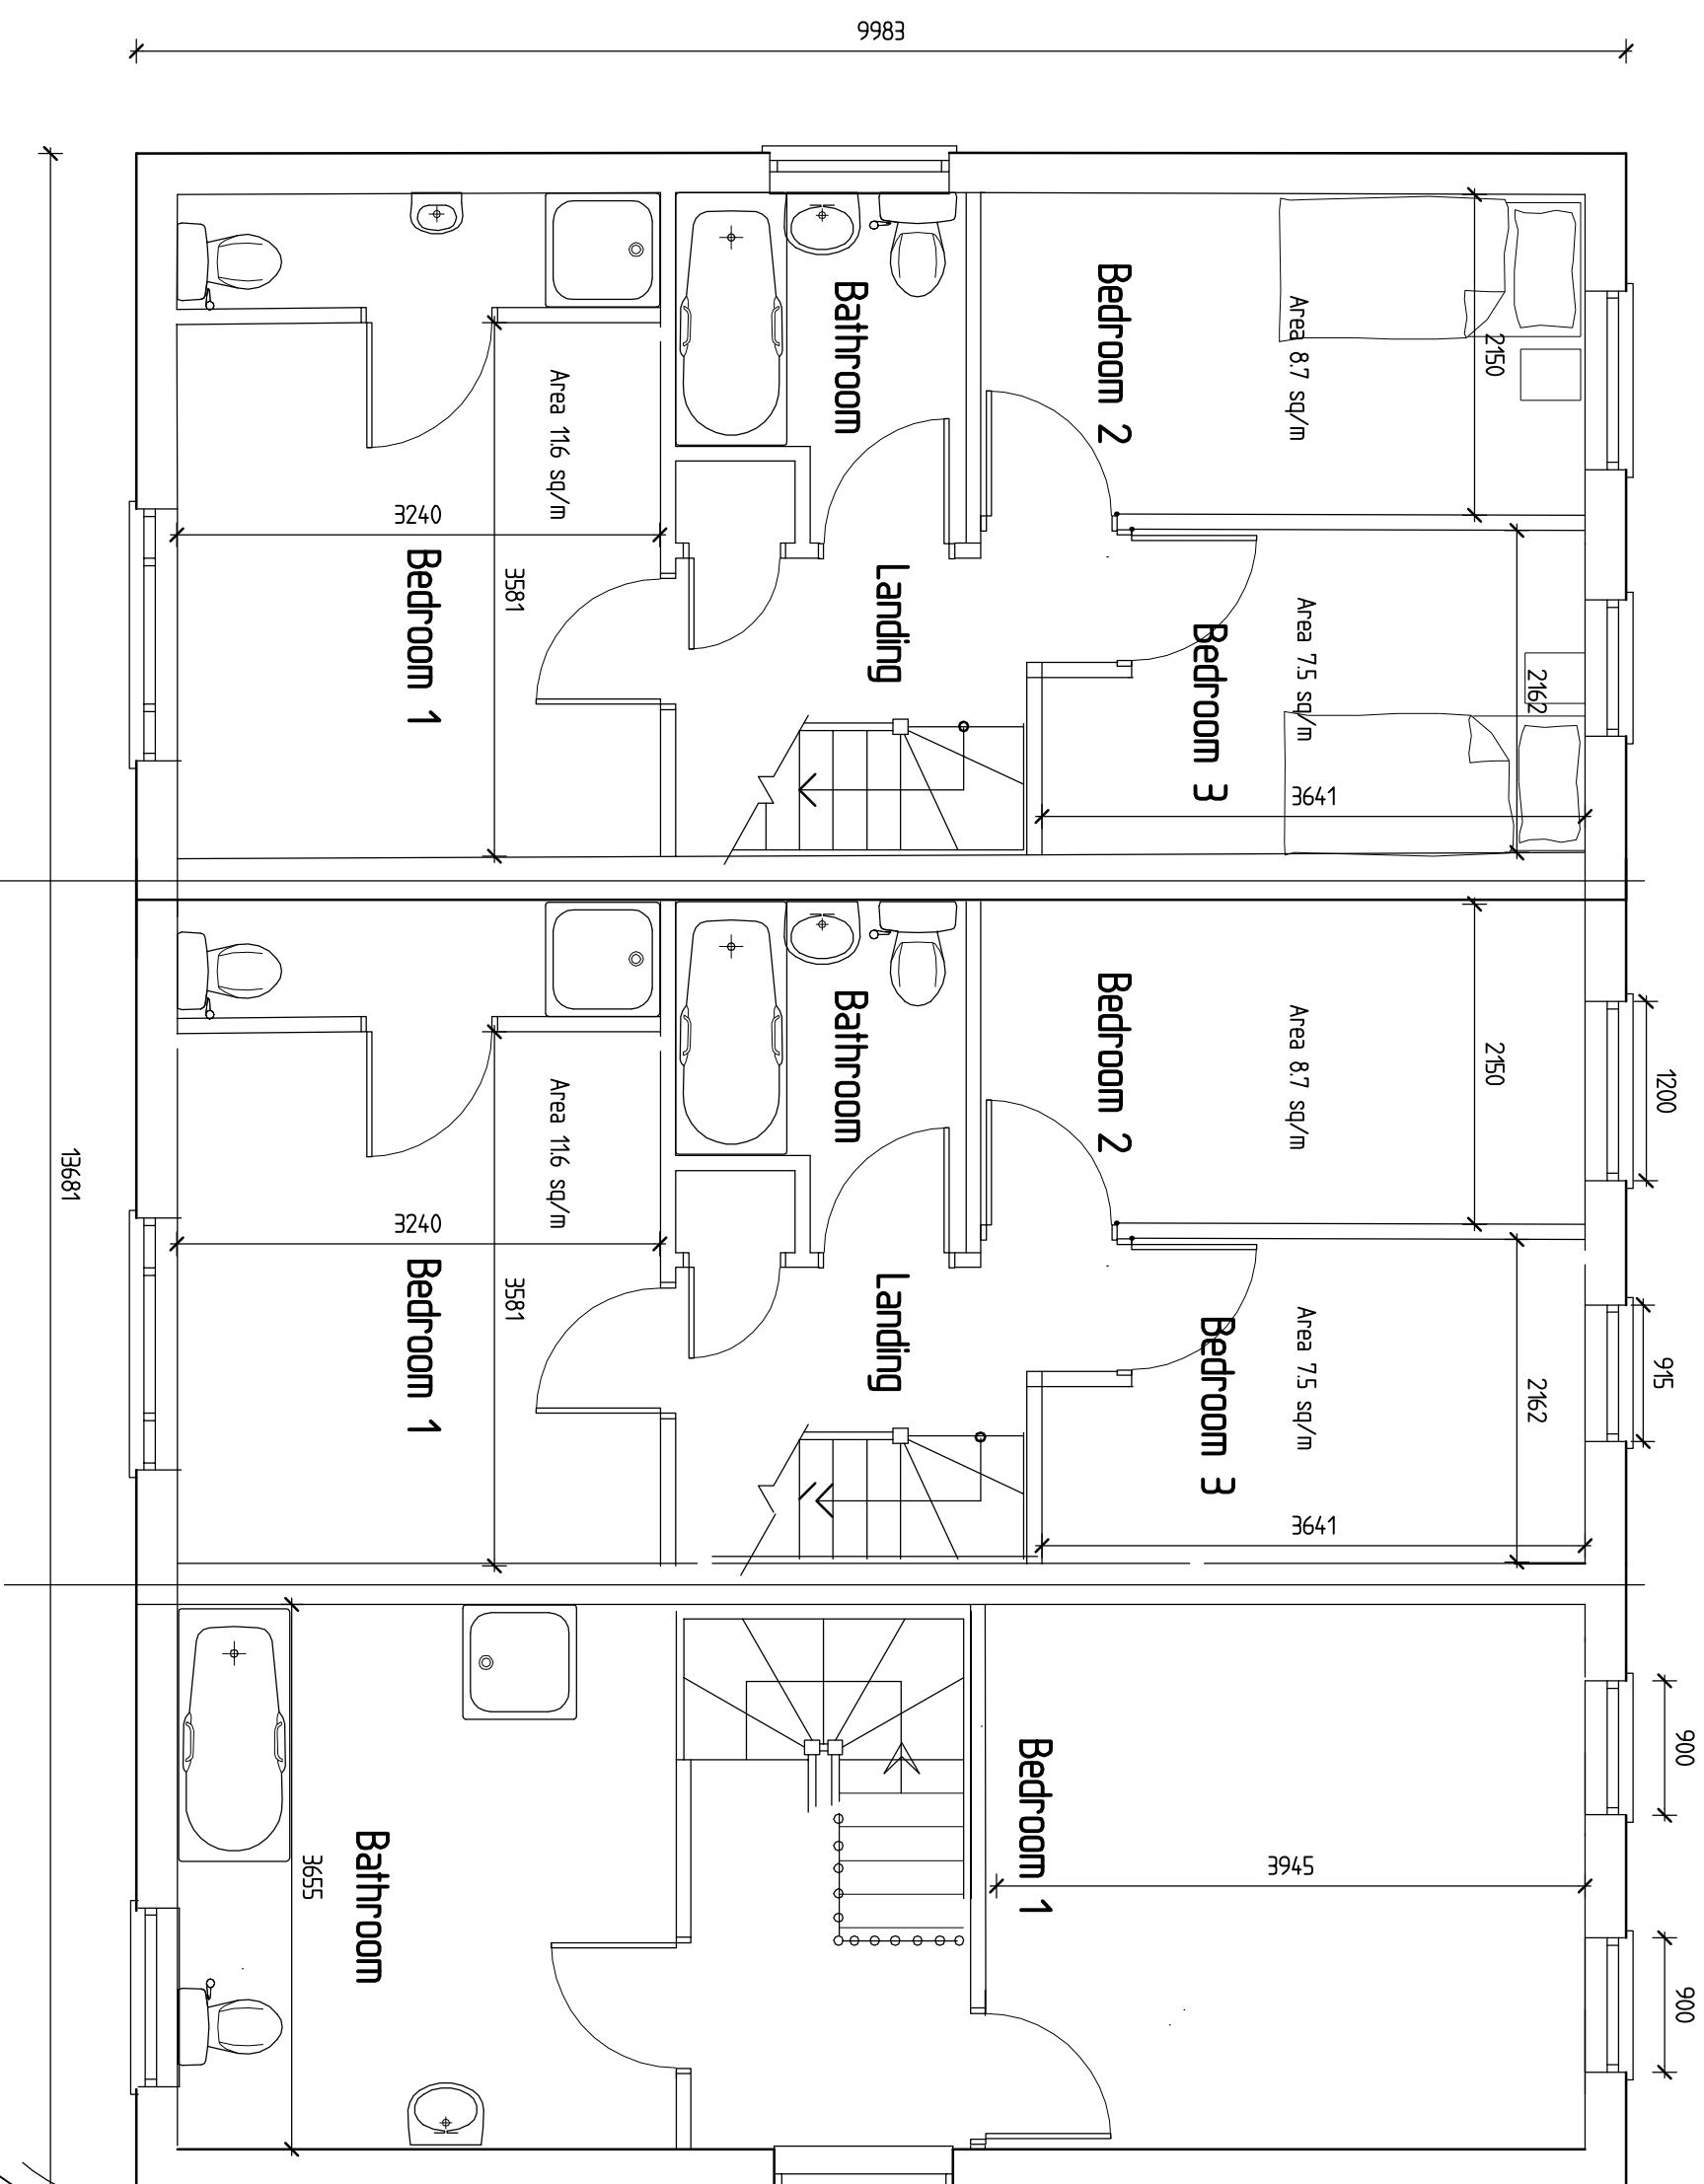


Proposed First Floor Plan
Scale 1-50

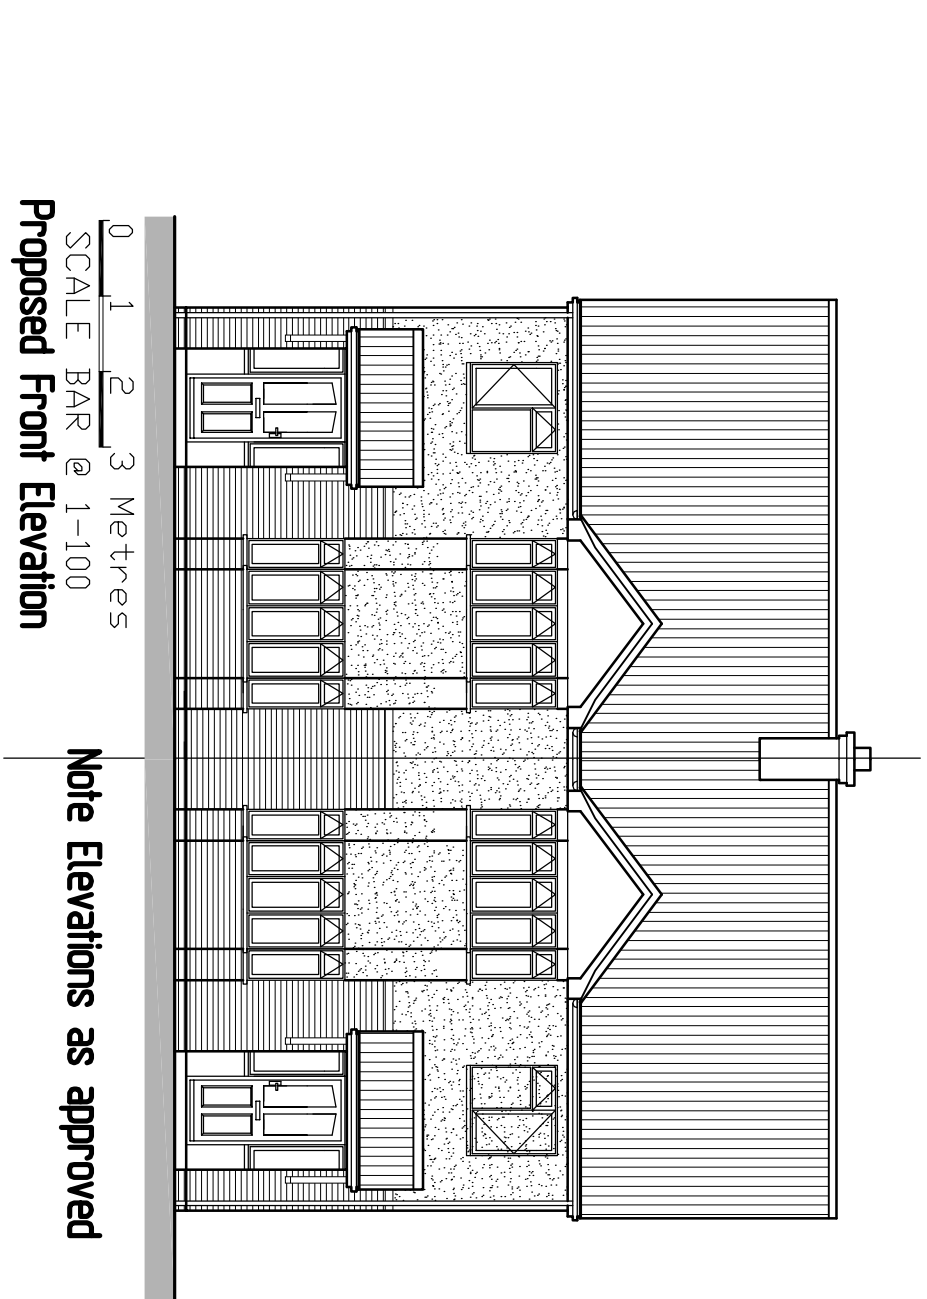


0 1 2 3 Metres
SCALE BAR @ 1-100
Proposed Front Elevation


Note Elevations as approved

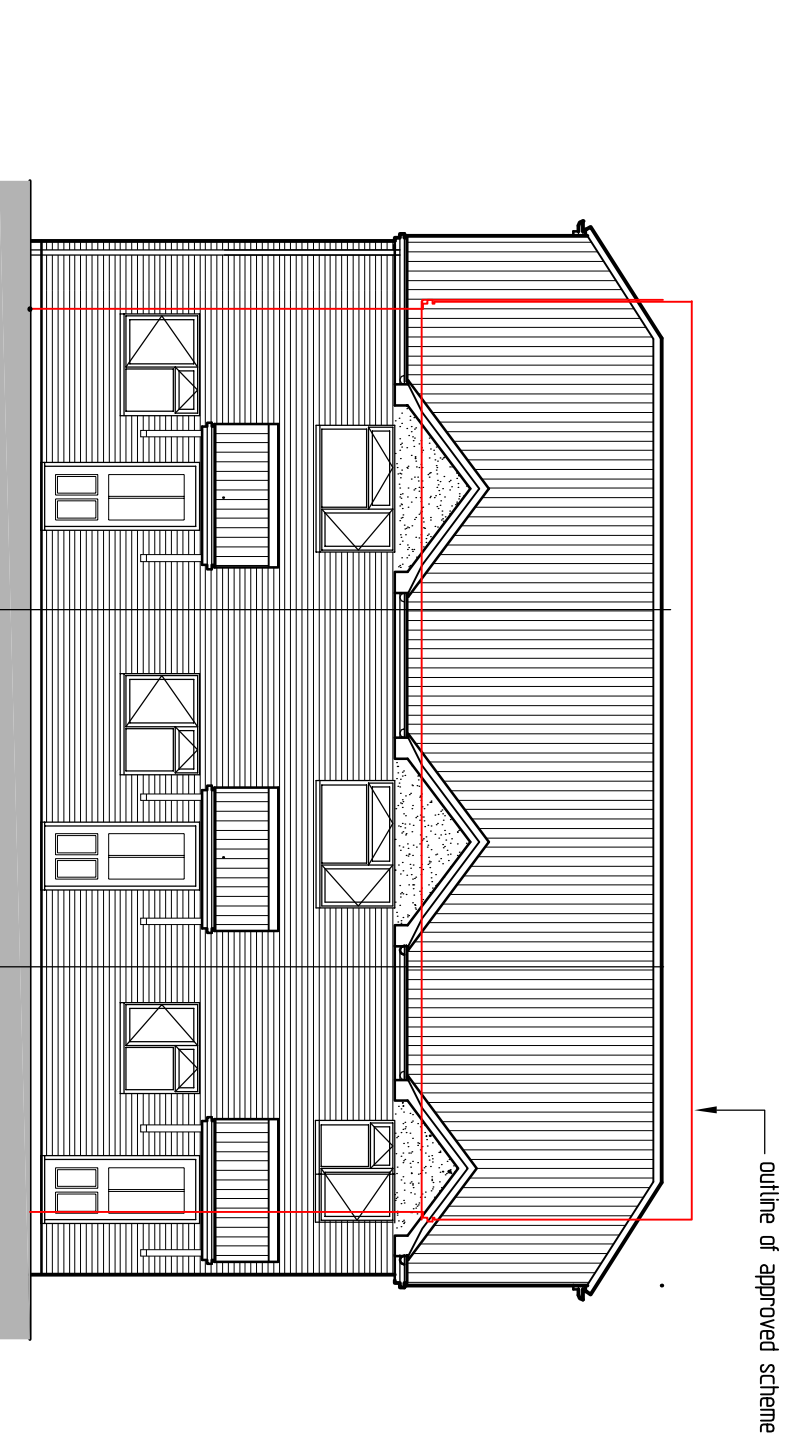


Proposed Front Elevation
Scale 1-100
0 1 2 3 Metres

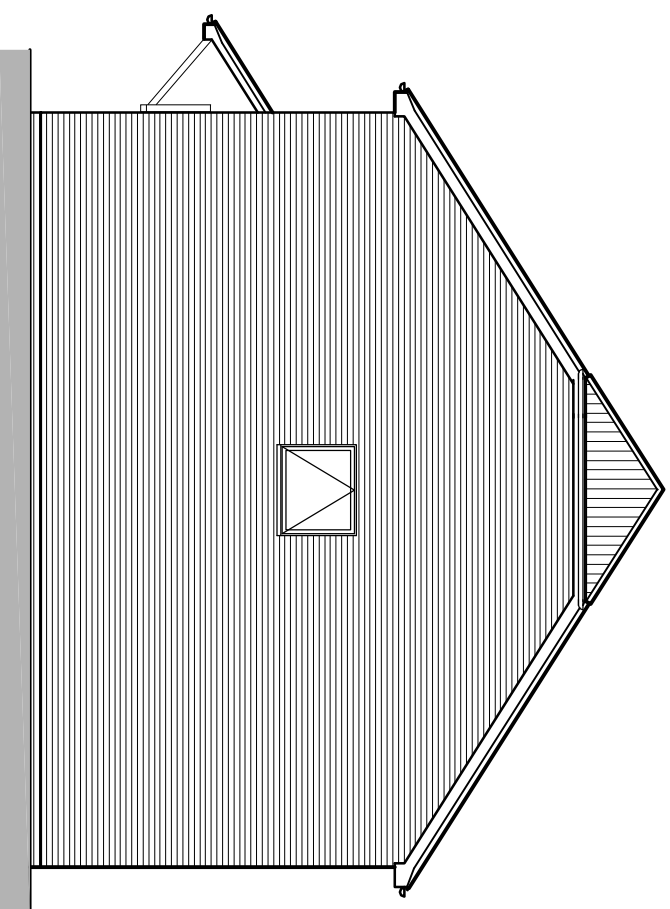


Proposed Side Elevation
Scale 1-100
0 1 2 3 Metres

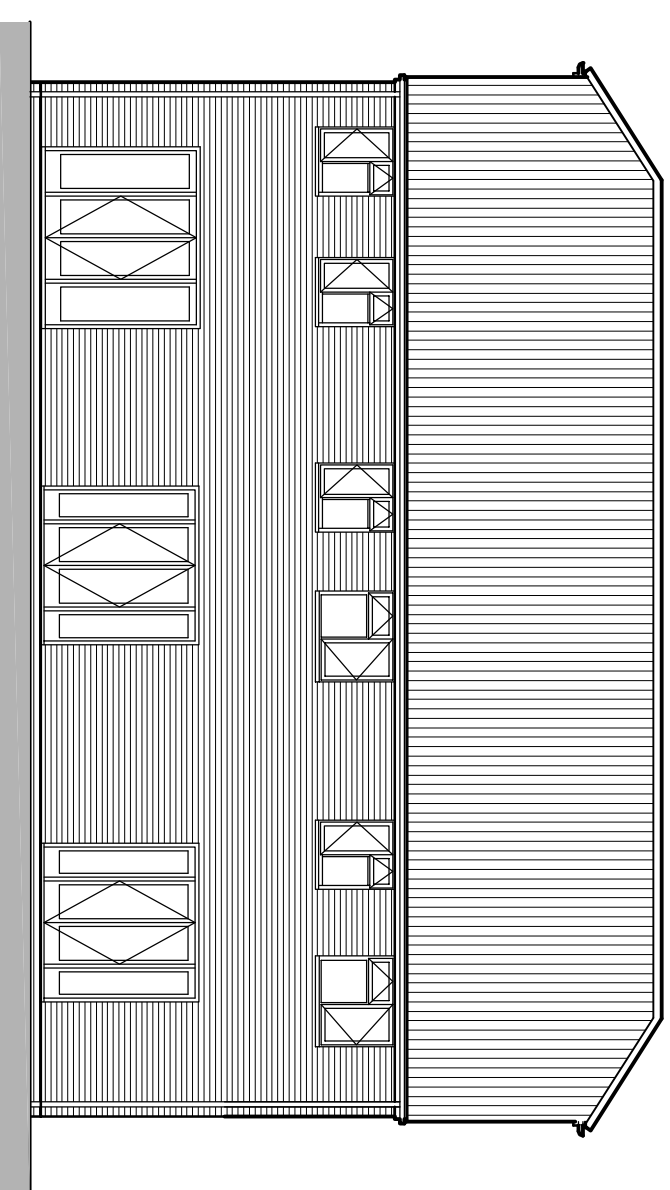


Proposed Rear Elevation
Scale 1-100
0 1 2 3 Metres

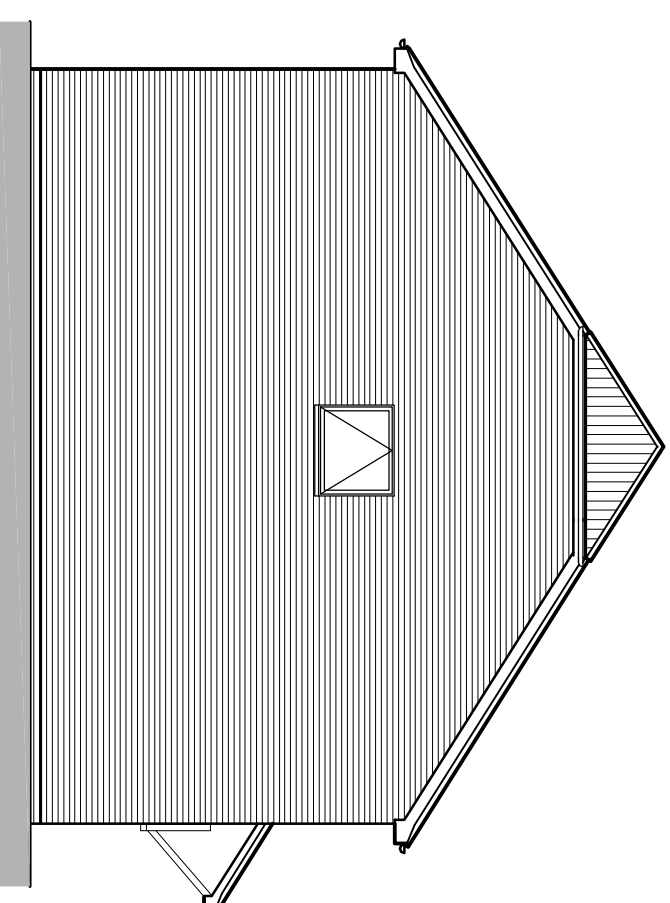

Proposed Side Elevation
Scale 1-100
0 1 2 3 Metres

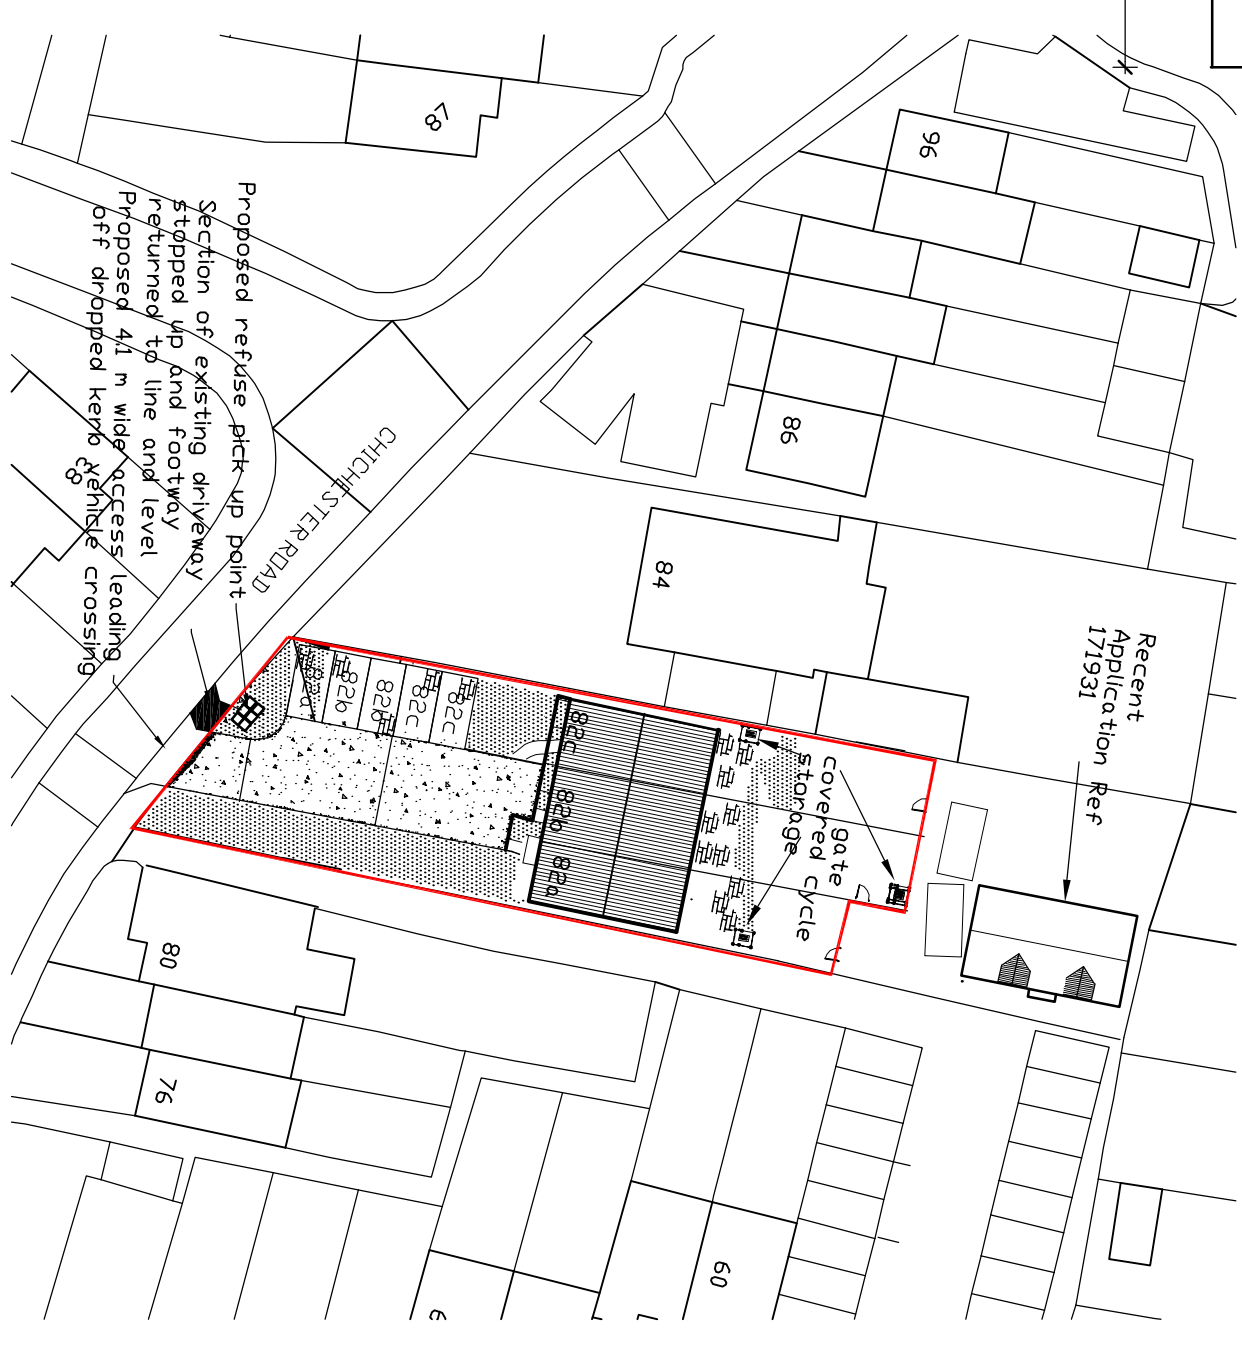

Block Plan

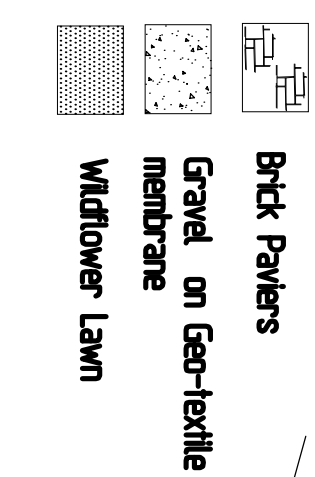

Rev.	Description	Date
A	Plan layout & Elevations updated	2-5-2020
B	Layout updated	5-5-2020
C	Two unit approved plan elevation added	9-5-2020
D	Site & Block Plan added	11-5-2020
E	Bed 3 confirmed as 7.5 sq/m	22-7-2020

GREG


Farrell
 Building & Design Consultants
 43 Windsor Way,
 Tisbury, Reading,
 Berks RG20 4RU
 Tel & Fax 0118 941 5249
 Mobile 07827 009892
greg@gregfarrell.co.uk

Planning, Building Regulations & Structural Design

Block Plan

**Site Plan
Scale 1-1250**

0 10 20 30 Metres
SCALE BAR @ 1-1250

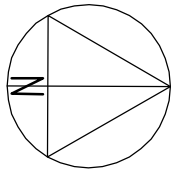

Divorce Survey (c) Crown Copyright 2016. All rights reserved. Licence number 100026432

008 TITLE Erection of 2 x 3 bed & 1 x 1 bed dwellings at 82 Chichester Road Titchhurst

Plan Layout & Elevations

SCALE _____
1:50 1:100

DATE April 2020

DRAWING No. —
02