



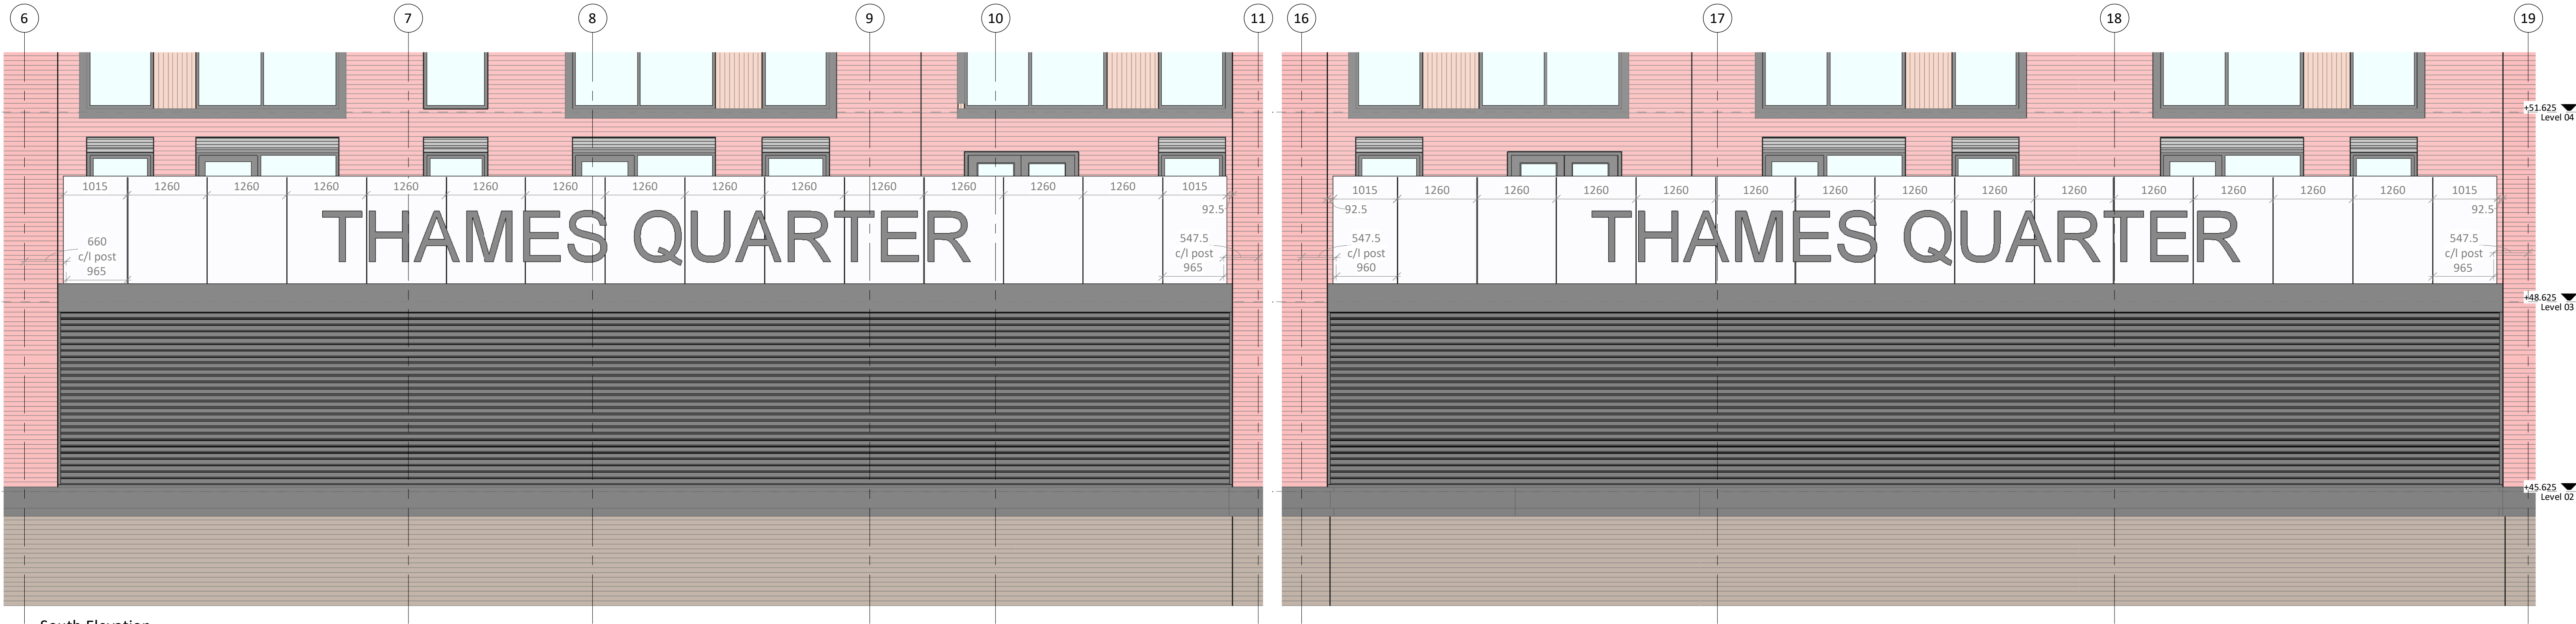

South Elevation
1 : 50

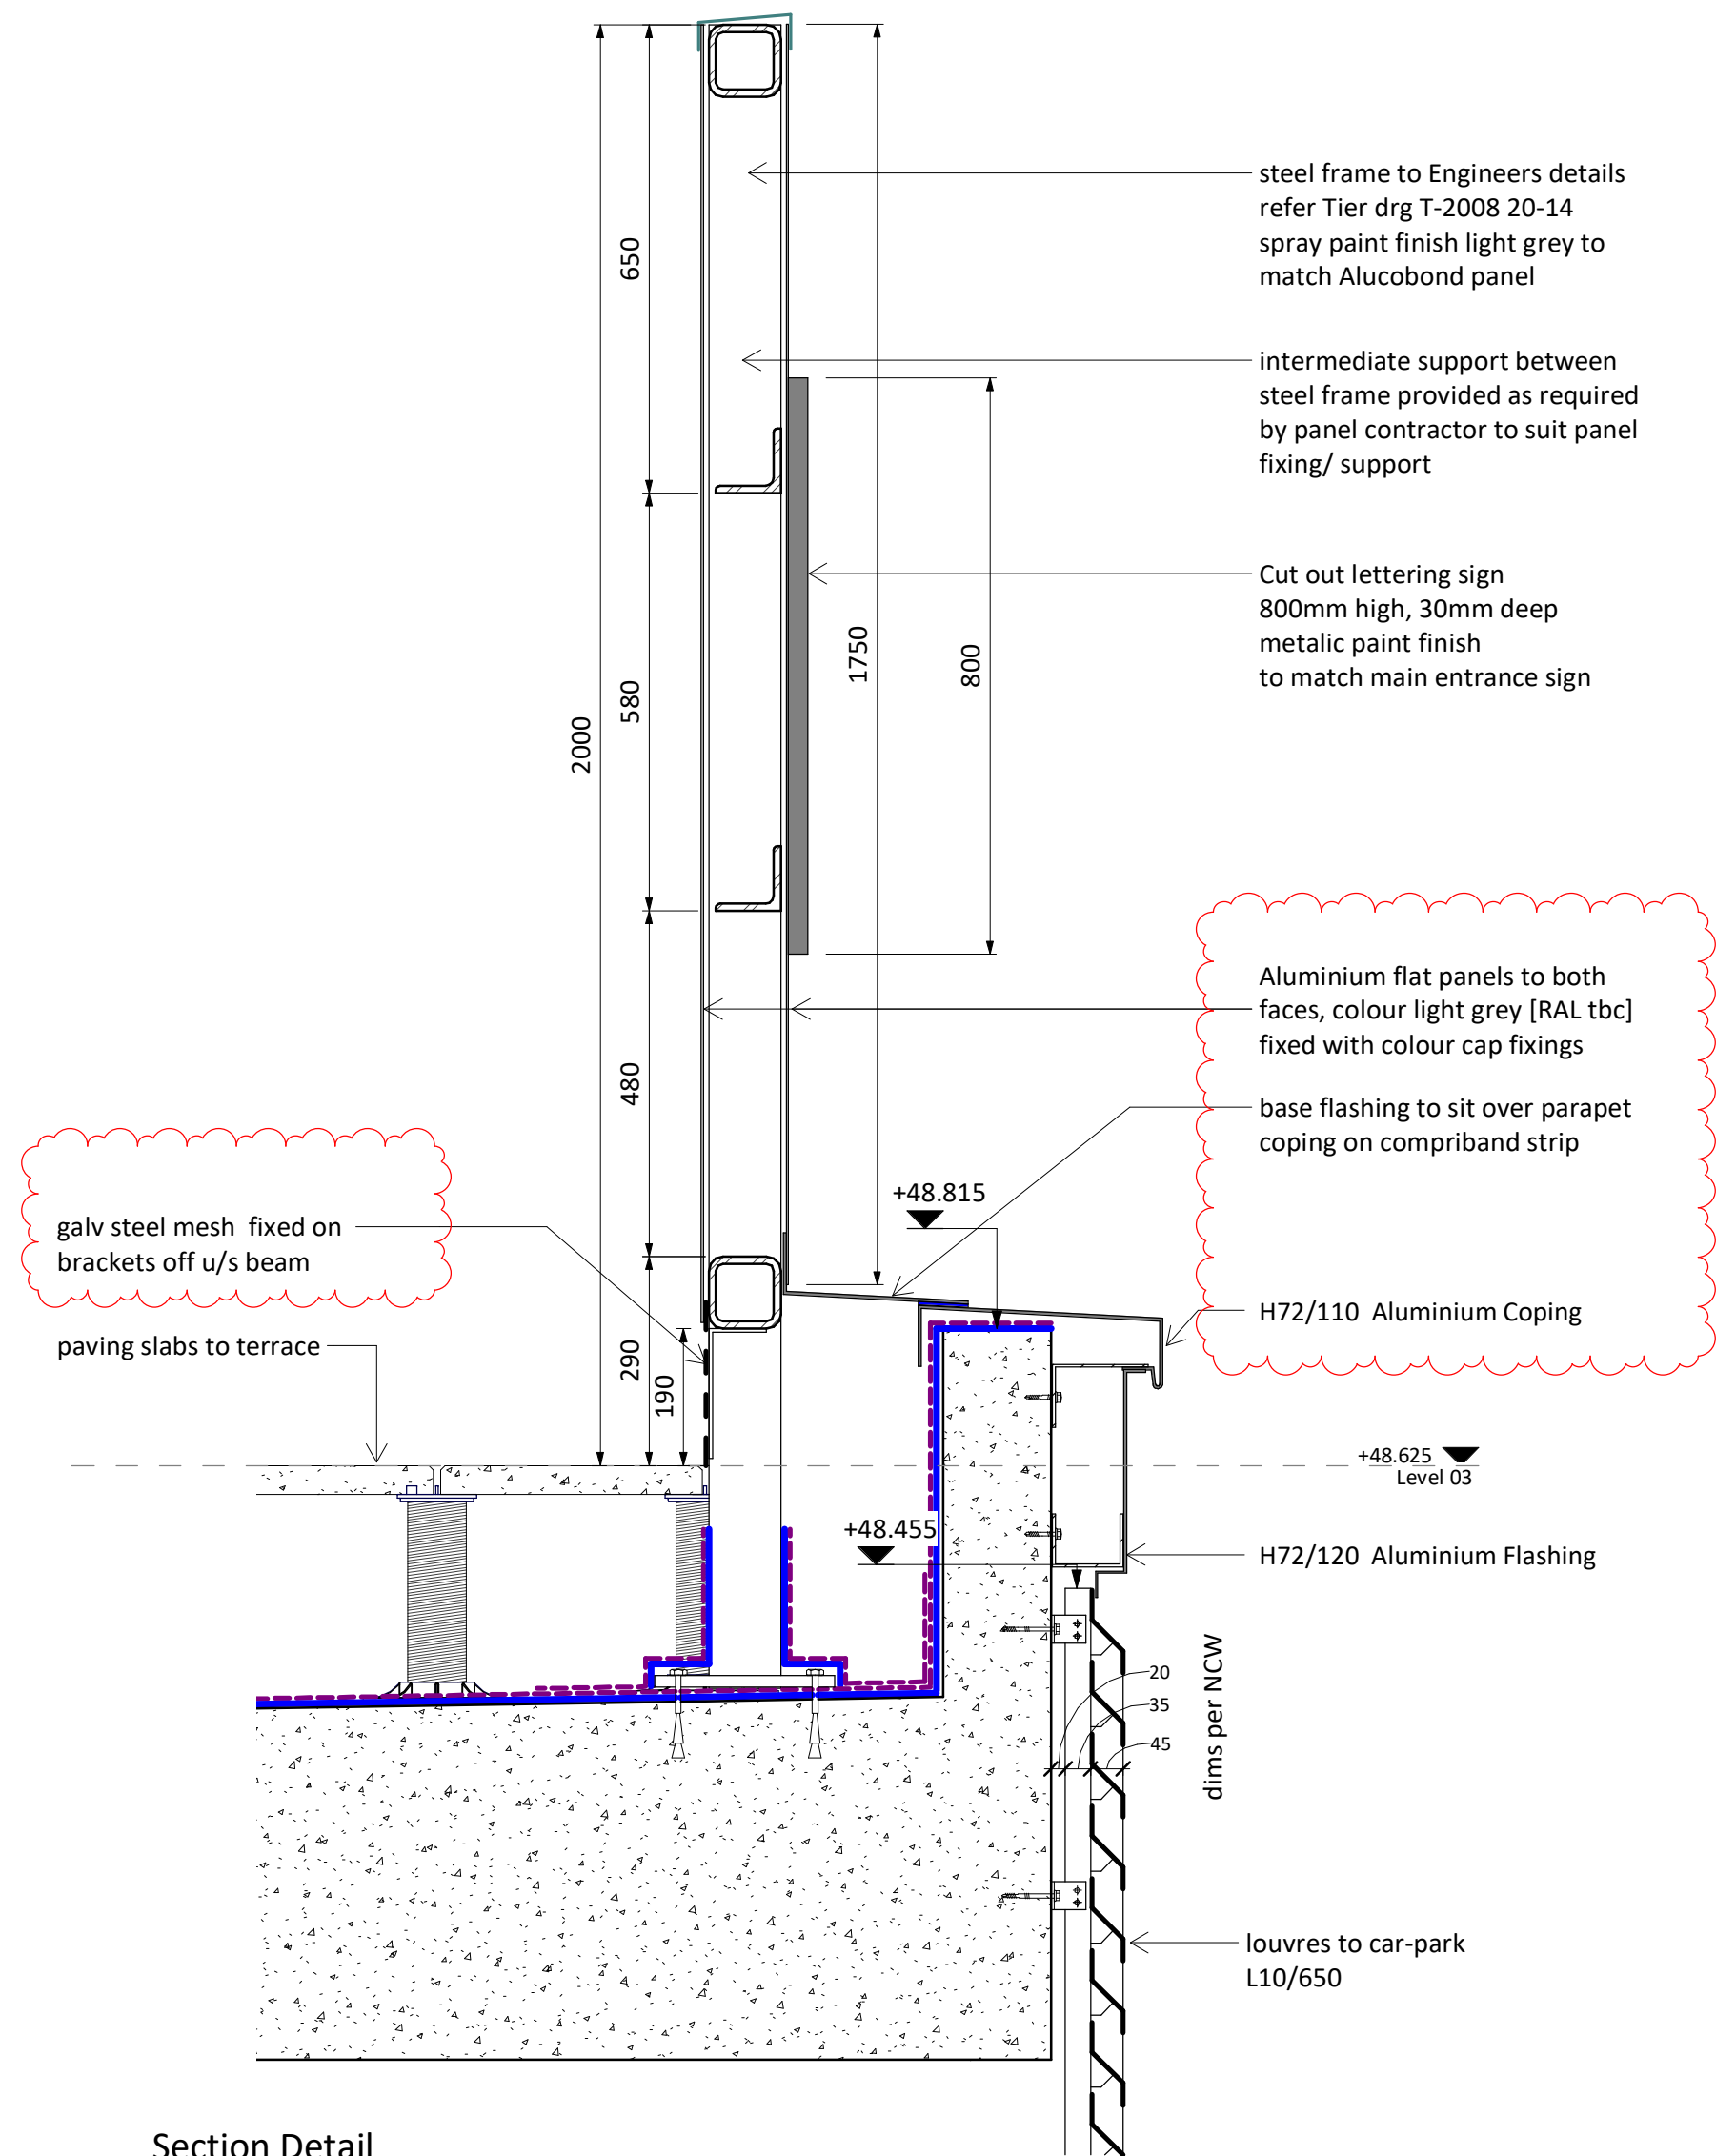

Section Detail
1 : 10

C01	SC	27/08/20	Revised panel type and base detail to parapet	
T05	SC	16/04/20	Parapet coping detail rev; skirting plate to steel frame; post spacing increased to allow 10mm gap between panels; west bay sign adjusted so central	
T04	SC	30/03/10	Letter height note corrected	
T03	SC	11/03/20	panel width rev to 1250 to suit standard sizes	
T02	SC	11/03/20	angles toe up with cover flashing to restrict climbing	
T01	SC	09/03/20	Steel frame per Engr detail, alucobond panel noted	
Pr02	SC	25/09/19	colours rev per NMA	
Pr01	SC	24/09/19	issue for comment	
REV	BY -	CHK	DATE	DESCRIPTION

CLIENT

**Watkin Jones**
BUILD TO RENT

CURRENT REV
drawn - checked
SC

CONSULTANT

**STRIDE TREGLOWN**
www.stridetreglown.com © Stride Treglown Limited 2017

PROJECT

Thames Quarter
2 Napier Road, Reading RG1 8FS

DRAWING TITLE		
South Elevation Signage		
STATUS		SCALE
CONSTRUCTION		As indicated @ A1
PROJECT ORIGINATOR NUMBER		REVISION
151638 - STL - SK69		C01